


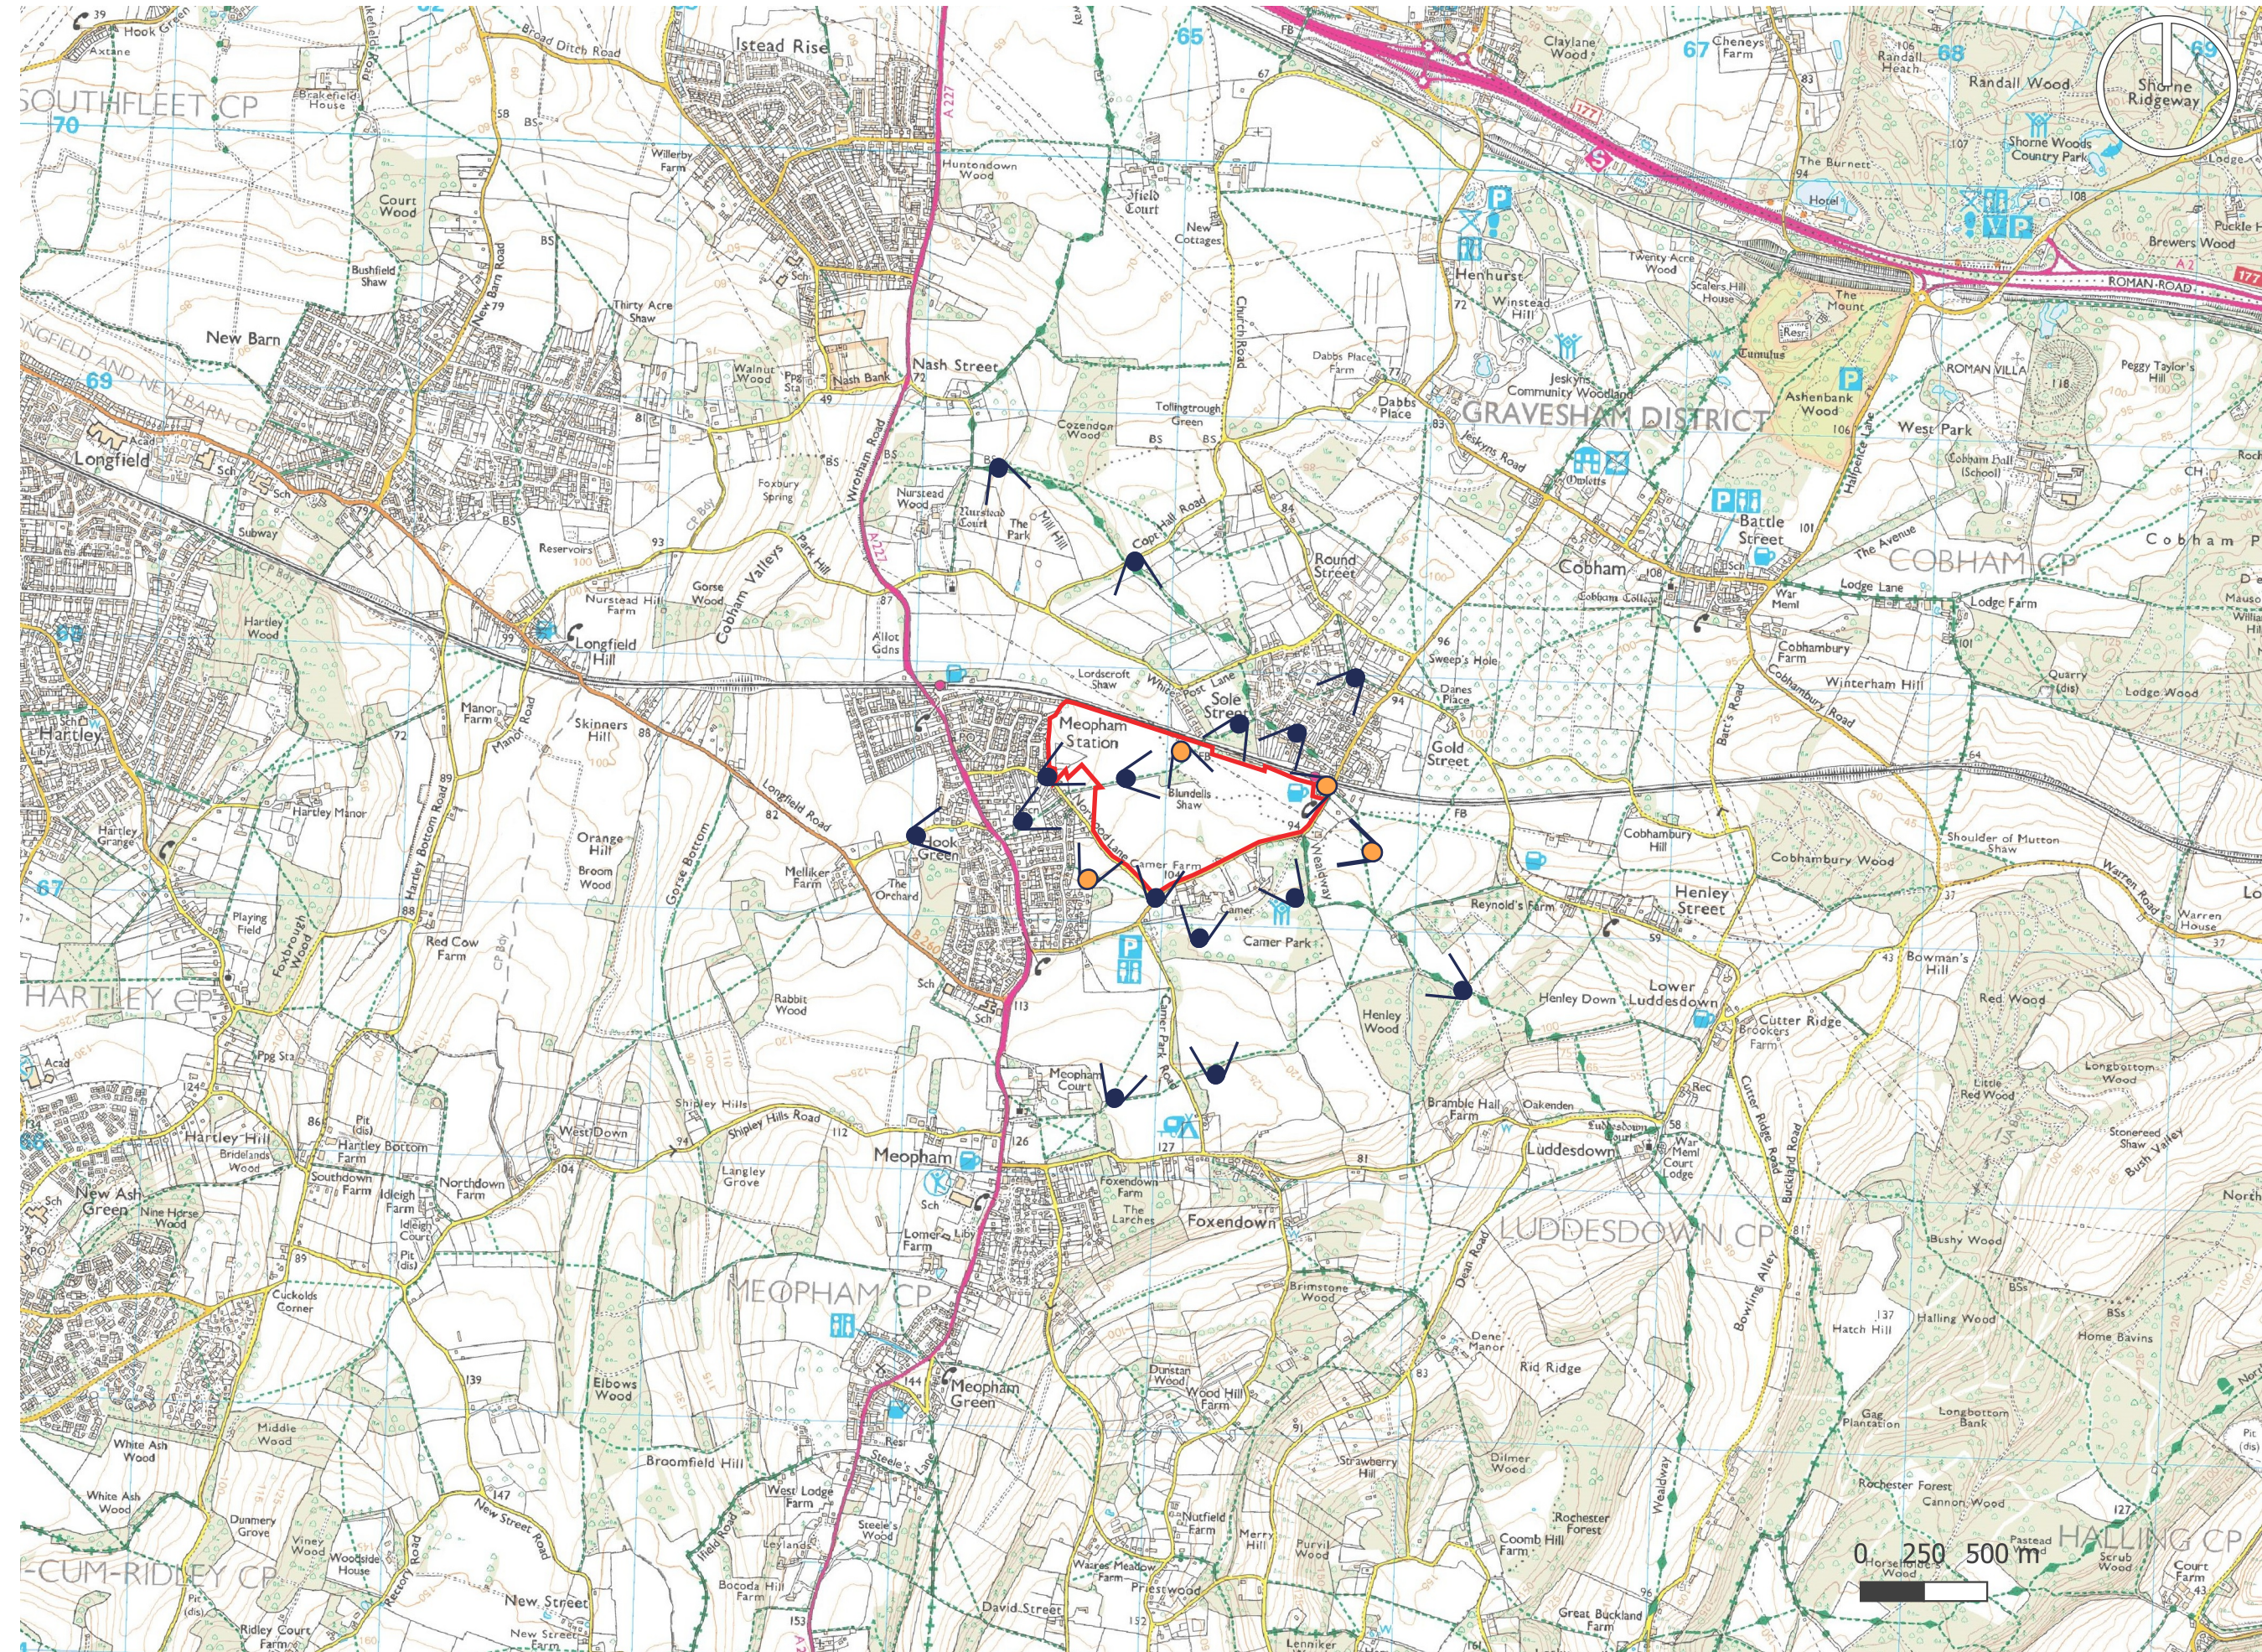

LEGEND

Site Boundary

Viewpoint location
Type 1

Viewpoint location
Type 3

PROJECT	Land North of Camer Road, Meopham		DRAWN BY	JG	DRAWING NO.
	DRAWING TITLE		CHECKED	SG	001
	CLIENT		DATE	August 2025	REV
					-