



The Contractor is to check all dimensions on site and report any discrepancies to the Contract Administrator. This drawing is to be read in conjunction with all other standard documentation.

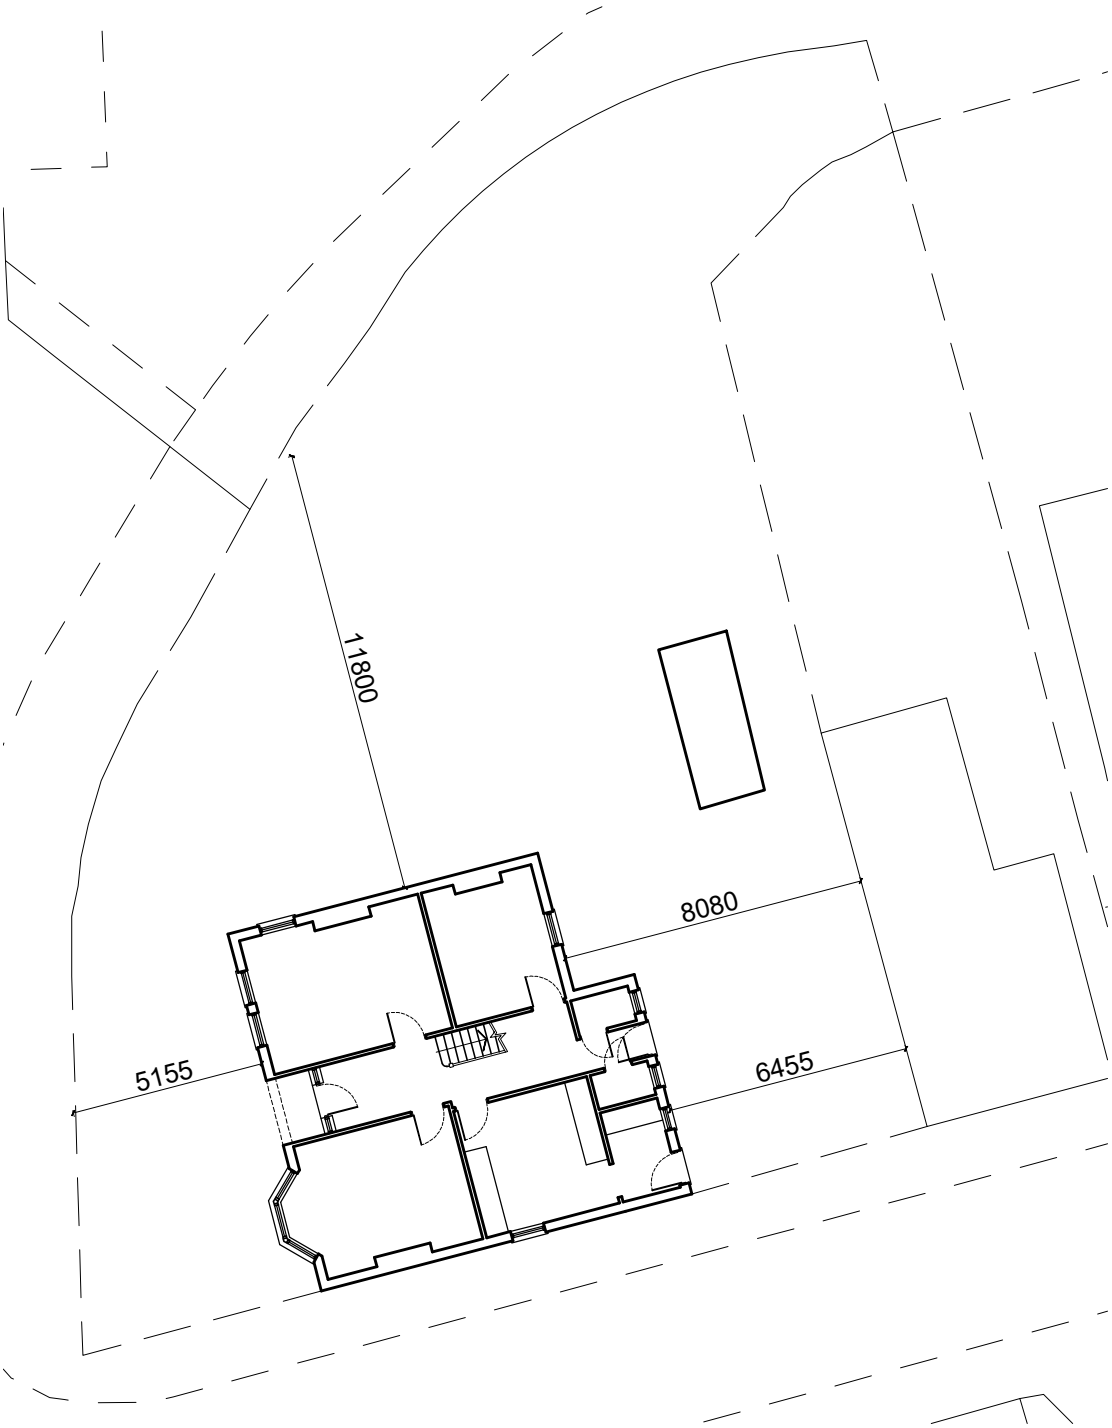

EXISTING BLOCK PLAN - SCALE 1:200

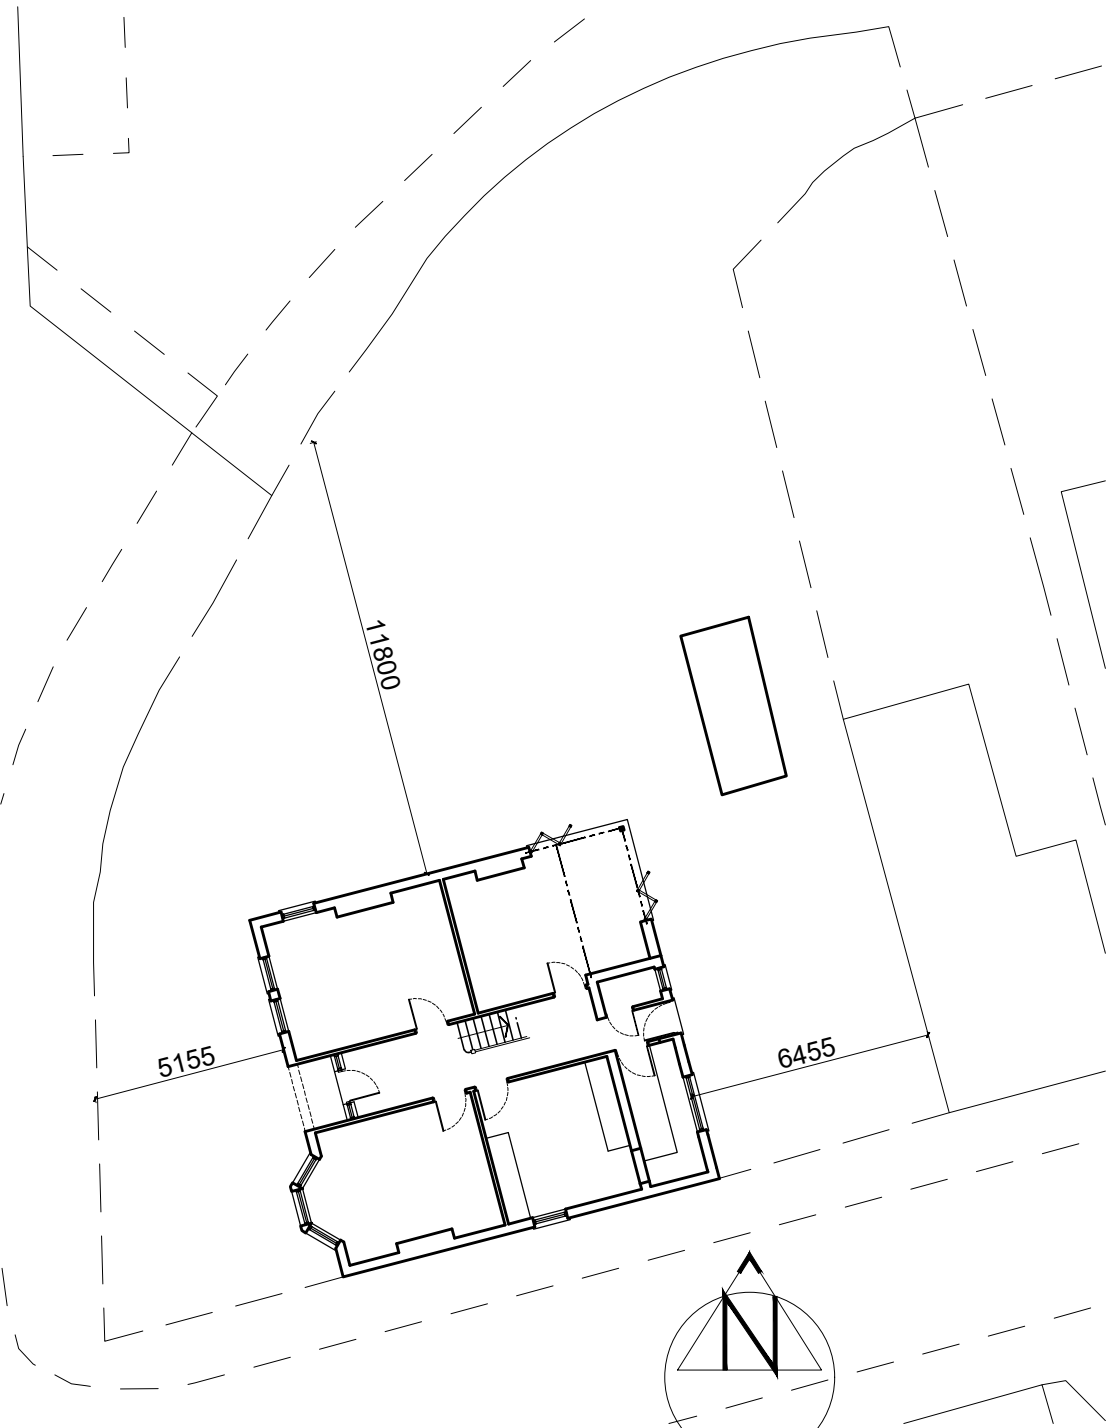

PROPOSED BLOCK PLAN - SCALE 1:200

| rev. | description | date | chkd. |
|------|-------------|------|-------|
|------|-------------|------|-------|



93 Cotmandene Crescent,  
Orpington, Kent BR5 2RA  
  
020 3004 9238  
07931 931 035  
  
s.nagpal@dapconsultants.co.uk  
www.dapconsultants.co.uk

project : 1 Station Road  
Meopham

drawing title :  
Existing And Proposed Block Plans

|                  |            |                  |
|------------------|------------|------------------|
| drawn: TK        | chkd : SS  | date: 29.07.2025 |
| status: Planning |            | scale: 1:200@A3  |
| proj no : 2822   | drg no: 06 | rev no: A        |