© This drawing is protected by copyright and must not be copied or reproduced without the written consent of Penfold Project Services

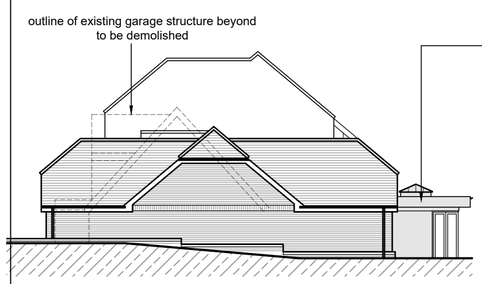

SIDE ELEVATION
(1:100)

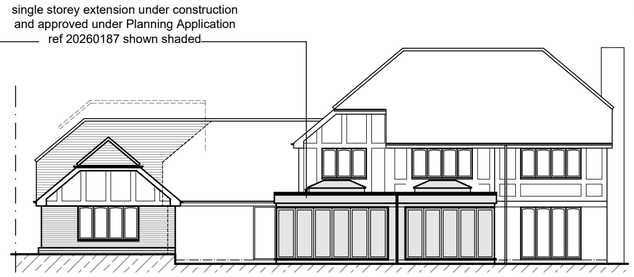

REAR ELEVATION
(1:100)

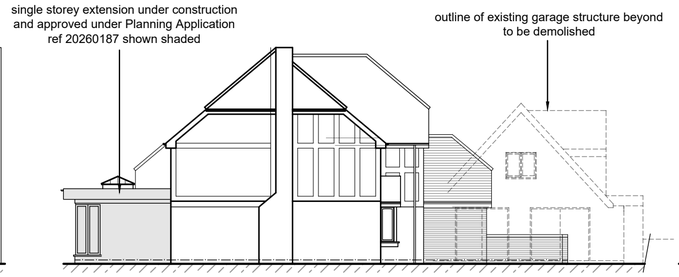

SIDE ELEVATION
(1:100)

FRONT ELEVATION
(1:100)

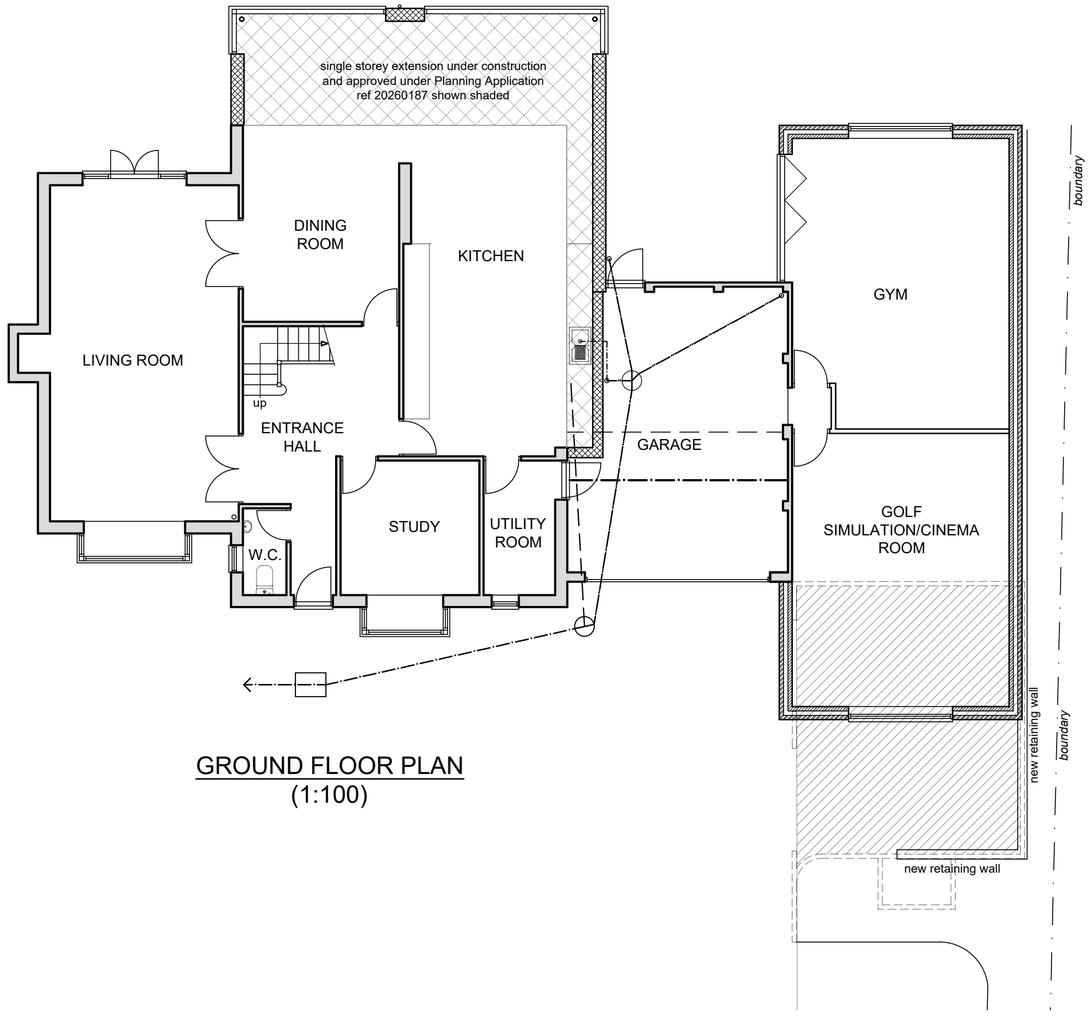

GROUND FLOOR PLAN
(1:100)

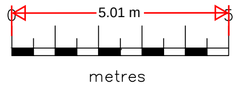

SCALE BAR @ 1:100

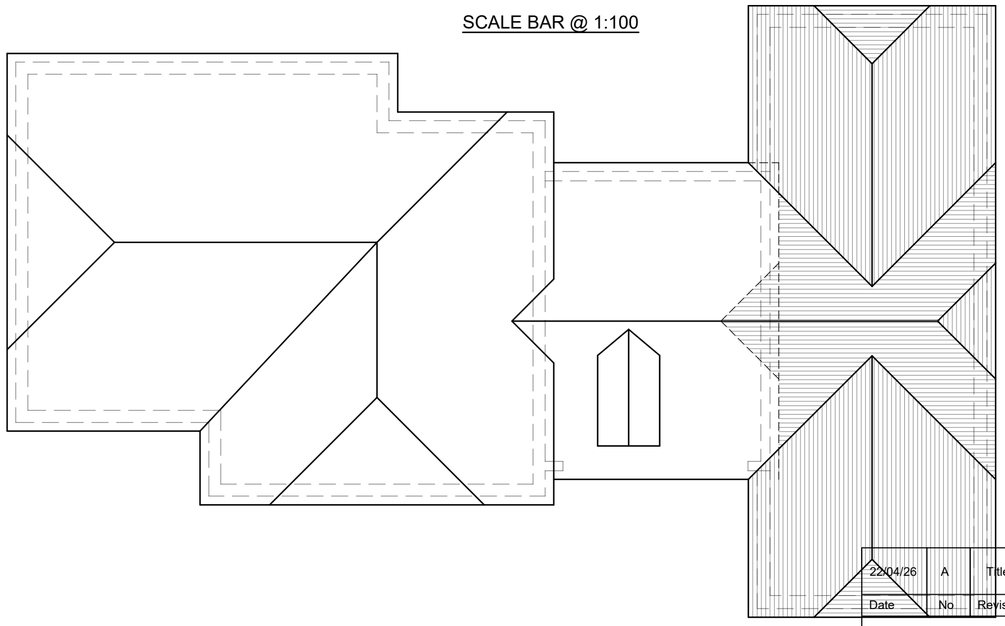

ROOF PLAN
(1:100)

MATERIALS

ROOF
ROOF TILES TO MATCH MAIN DWELLING

WALLS
FACING BRICKWORK TO MATCH MAIN DWELLING

WINDOWS & DOORS
COLOURED uPVC TO MATCH MAIN DWELLING

Date	No.	Revision
22/04/26	A	Title amended

Penfold Project Services

Epmarket, Wrotham Road, Meopham, Kent, DA13 0JH
Telephone: 01474 816690
e-mail: apenfold448@btinternet.com

Job Title: 48 PARROCK ROAD
GRAVESEND
KENT
DA12 1QH

Dwg Title: PLANS & ELEVATIONS
AS PROPOSED

Scale: 1:100 @ A2

Dwg No.: 102A

Date: April 2026