

EXISTING

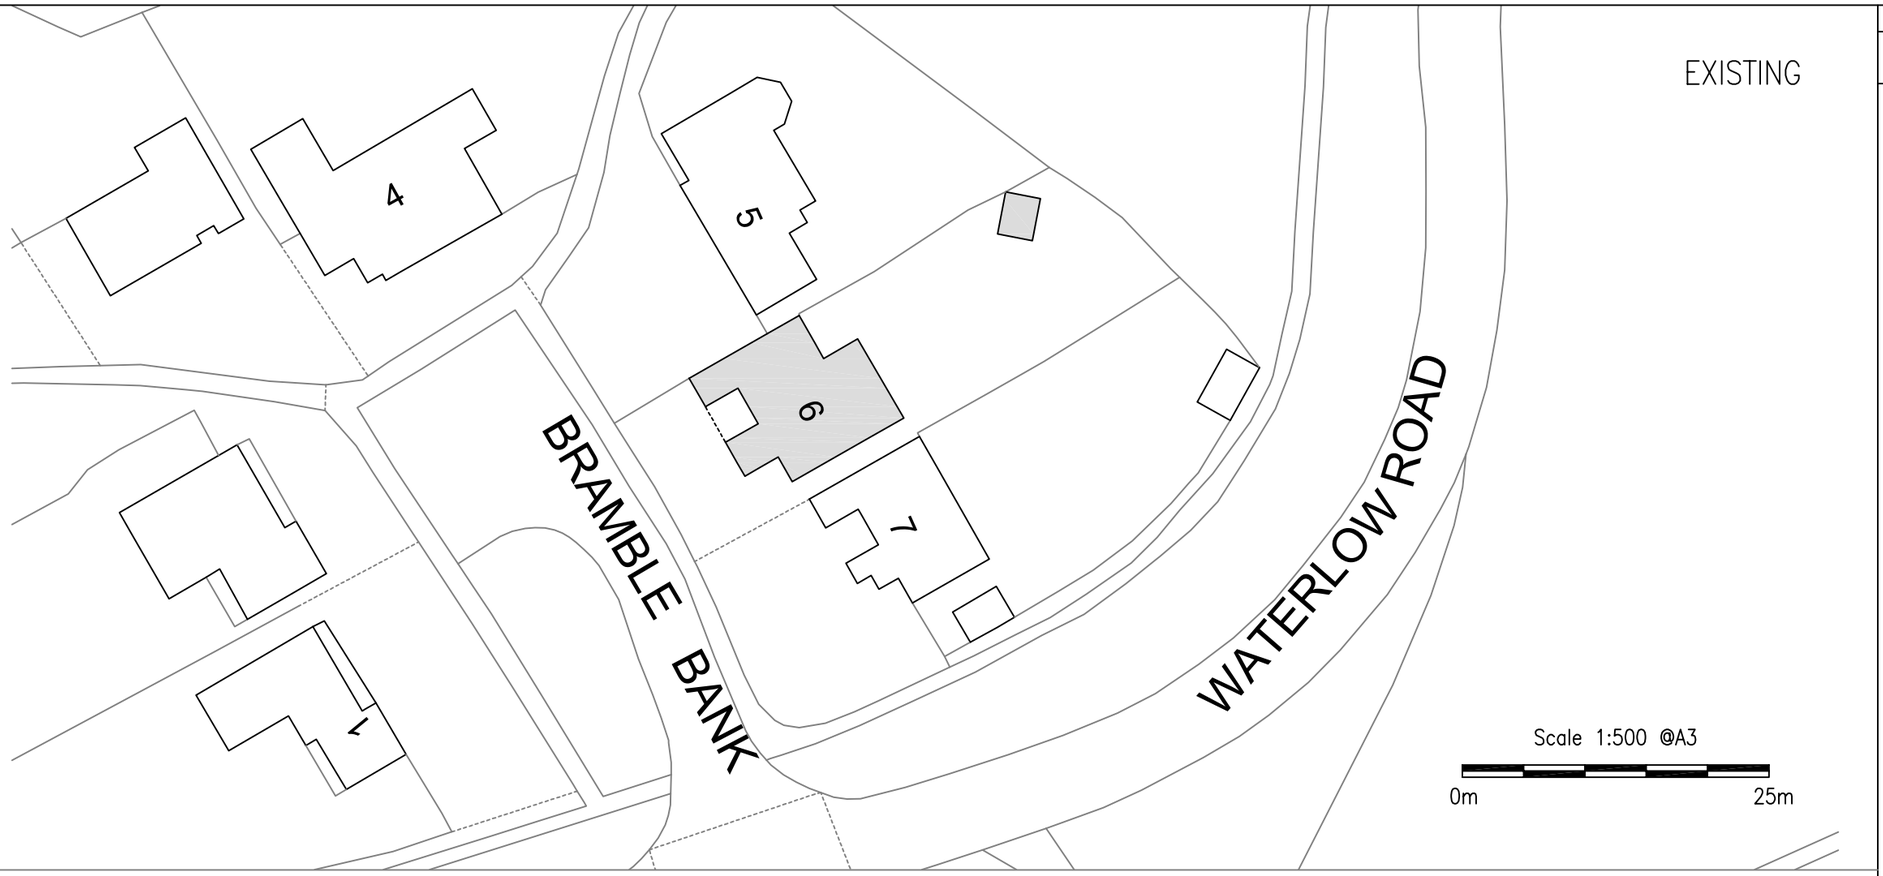

Scale 1:500 @A3

0m 25m

PROPOSED

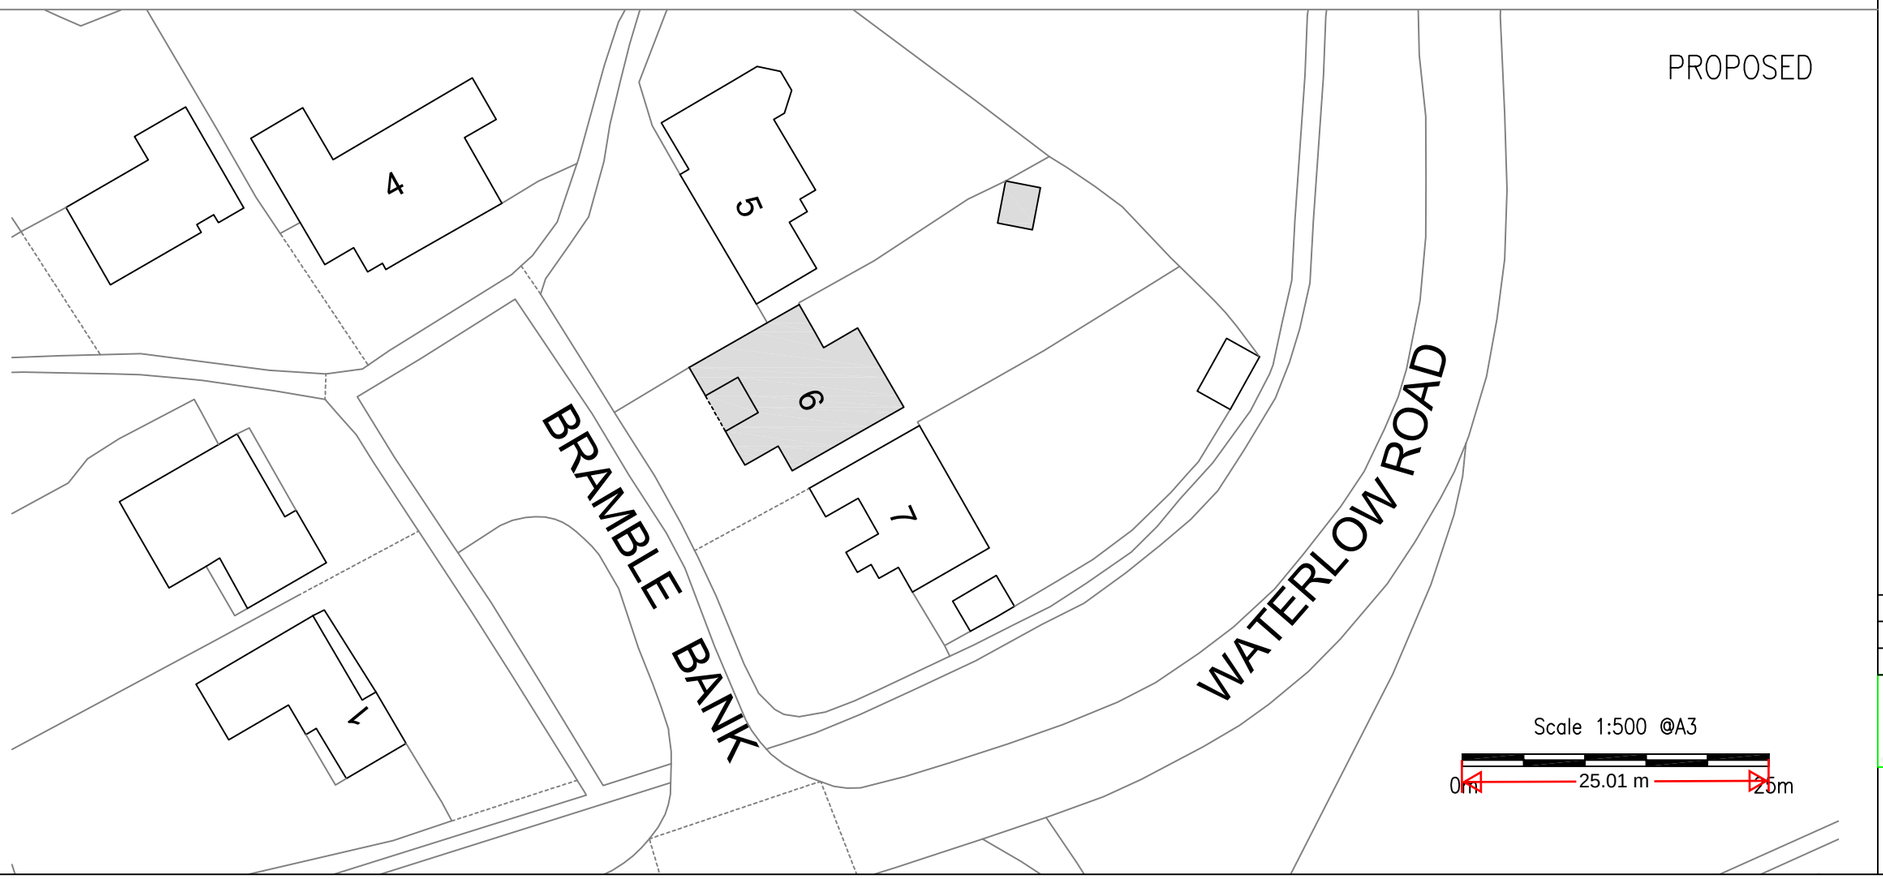

Scale 1:500 @A3

0m 25.01 m 25m

Notes

Dimensions should be checked on site prior to construction work being undertaken.

N

Rev	Description	Date
0	Preliminary issue	17-04-26

Future Energy Consulting

Future Energy Consulting Ltd
www.futureenergyconsulting.co.uk
enquiries@futureenergyconsulting.co.uk

Project:
6 Bramble Bank
Vigo Village, Gravesend, DA13 0TF

Proposed Change of Use
Block Plan – existing and proposed

1:500 @ A3	17 April 2026
2026028-500-09	Rev 0