© This drawing is protected by copyright and must not be copied or reproduced without the written consent of Penfold Project Services

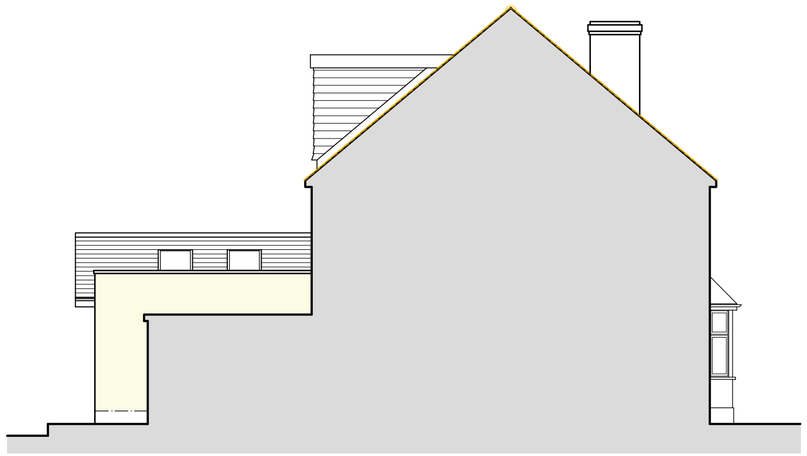

SIDE ELEVATION
(1:100)

FRONT ELEVATION
(1:100)

SIDE ELEVATION
(1:100)

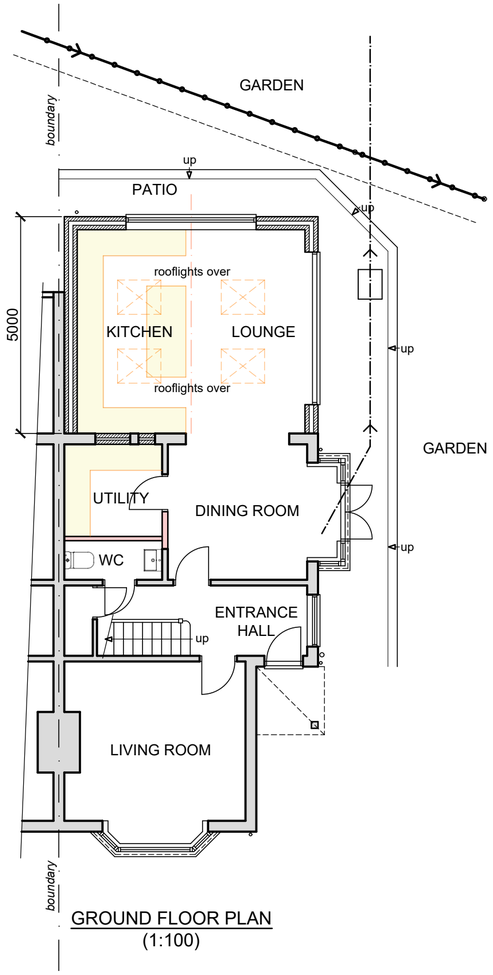

GROUND FLOOR PLAN
(1:100)

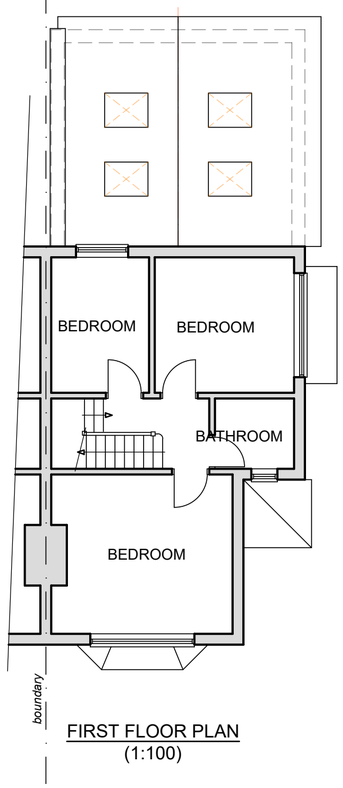

FIRST FLOOR PLAN
(1:100)

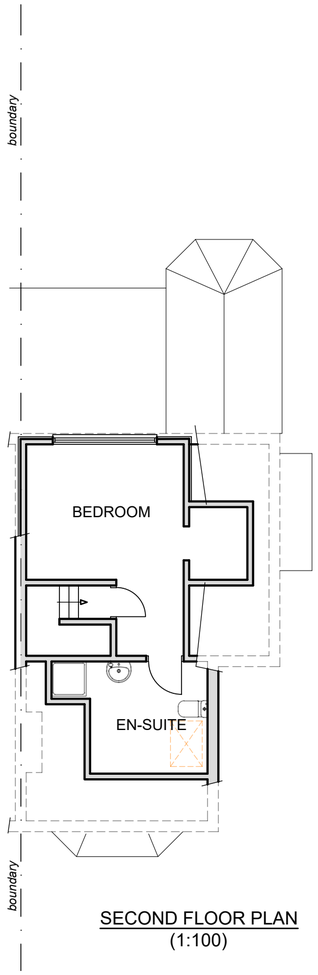

SECOND FLOOR PLAN
(1:100)

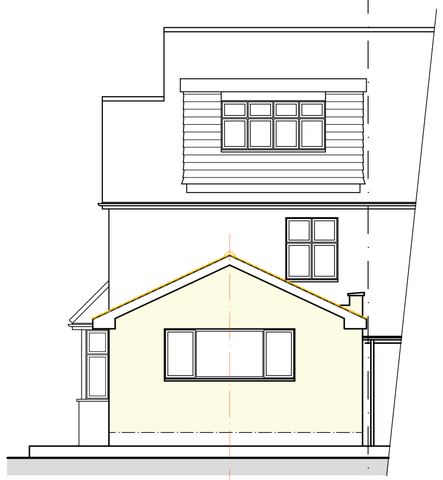

REAR ELEVATION
(1:100)

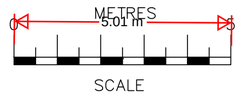

SCALE BAR @ 1:100

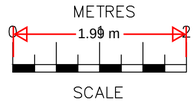

SCALE BAR @ 1:50

MATERIALS - REAR EXTENSION

ROOF
ROOF TILES - COLOUR TO MATCH EXISTING

WALLS
PAINTED RENDER TO MATCH EXISTING

WINDOWS & DOORS
WHITE uPVC TO MATCH EXISTING

Date	No	Revision
21/04/26	A	Dormer extension removed

Penfold Project Services

Epmarket, Wrotham Road, Meopham, Kent, DA13 0JH
Telephone: 01474 816690
e-mail: apenfold448@btinternet.com

Job Title: THE MOORINGS
GRAVESEND ROAD
HIGHAM
KENT
ME3 7EQ

Dwg Title: PLANS & ELEVATIONS
AS PROPOSED

Scale: 1:100 @ A2

Dwg No.: 02A

Date: March 2026