


Block Plan Proposed for Drop Kerb on 22 Chiltern Road Gravesend DA11 8NR

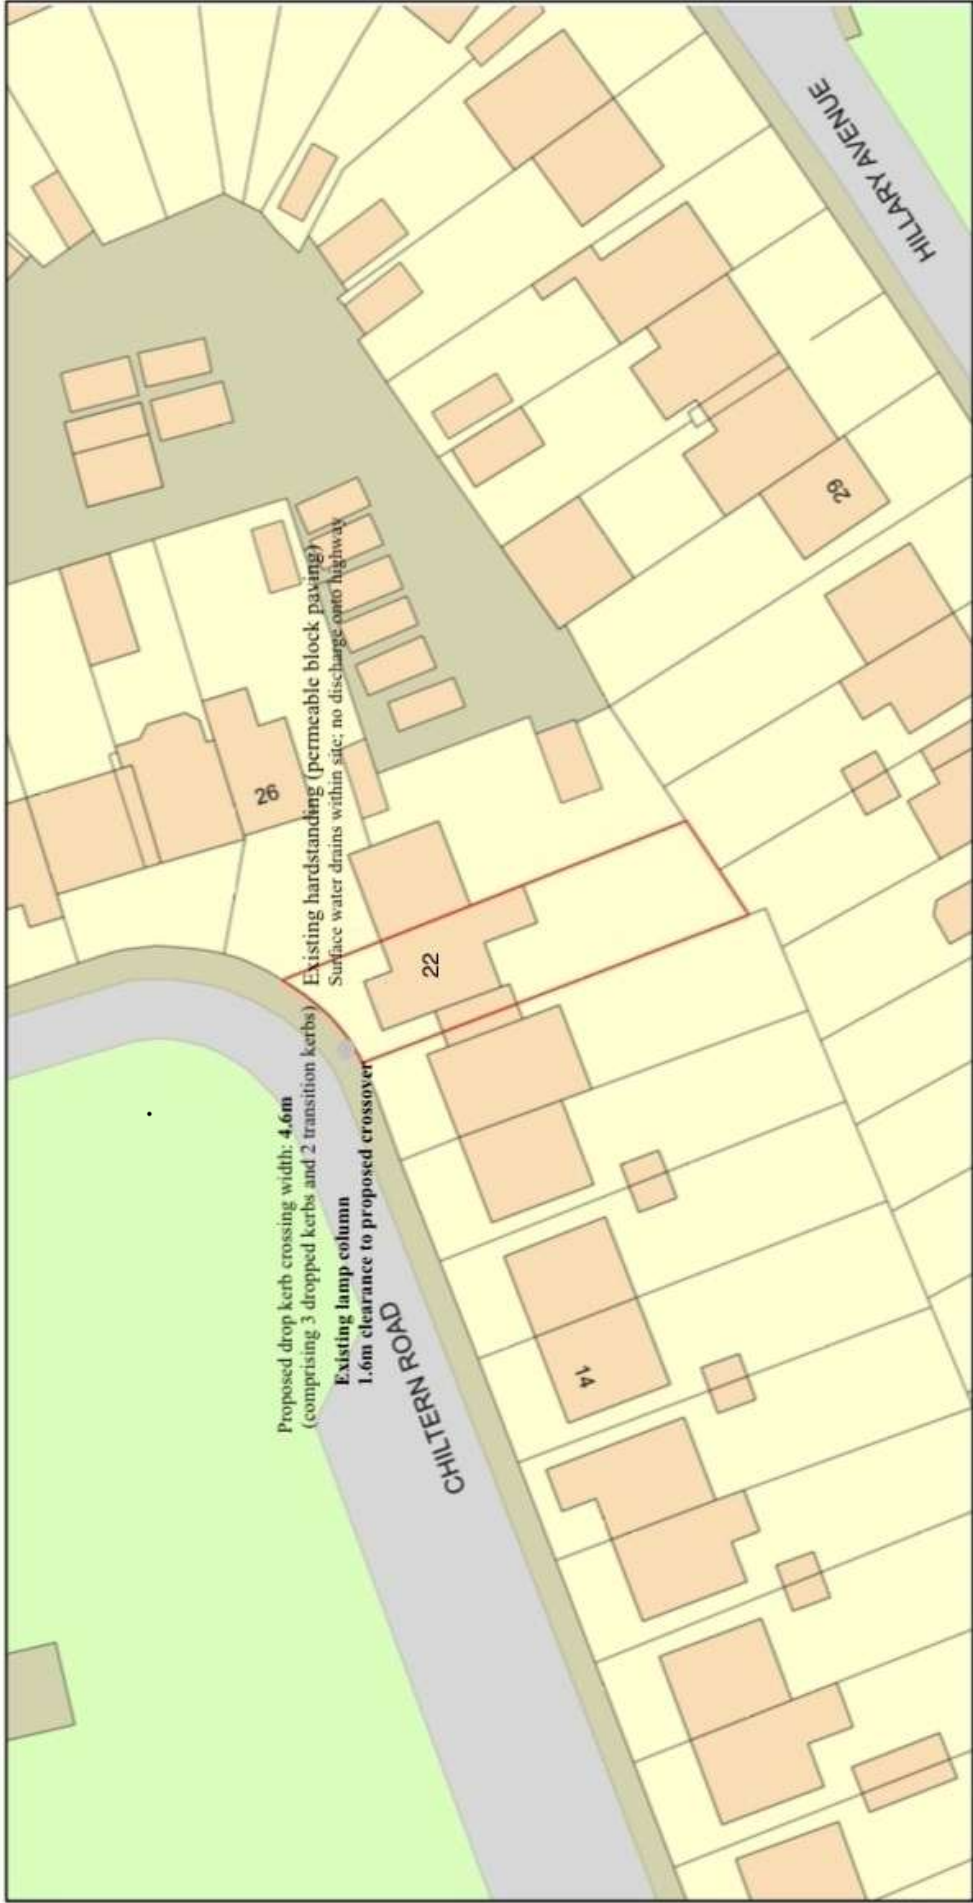

Plan Produced for: **Dariusz Skladzien**

Date Produced: 05 Apr 2026

Plan Reference Number: TORQM26095152842249

Scale: 1:500 @ A4

© Crown copyright and database rights 2025 OS 100042766