

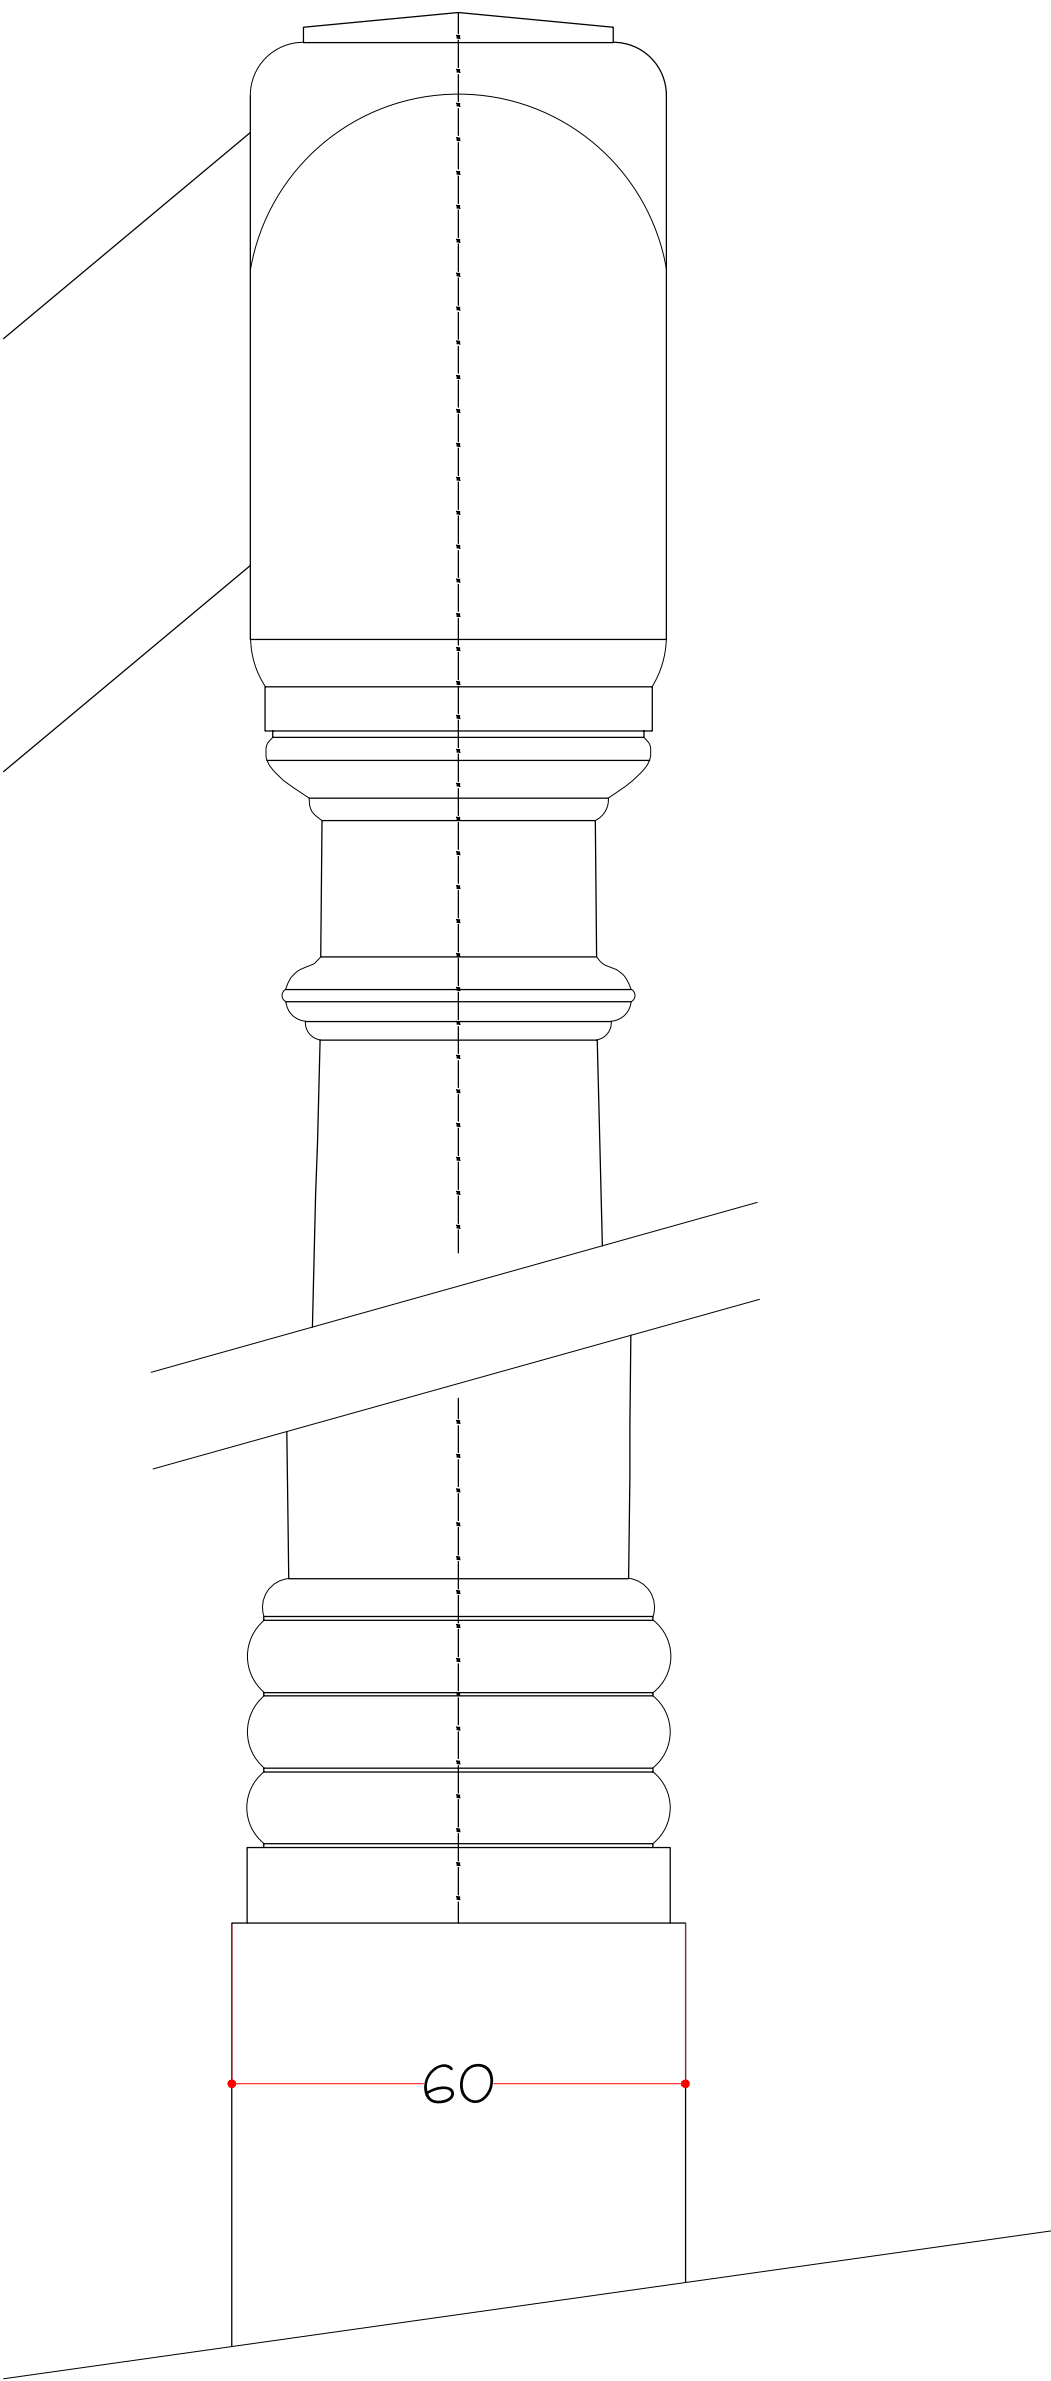


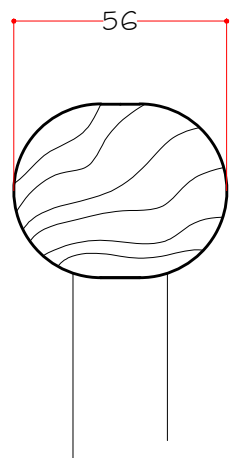



Newel post

Scale 1:1

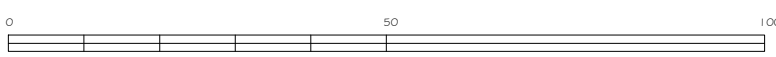


Hand rail section

Scale 1:2

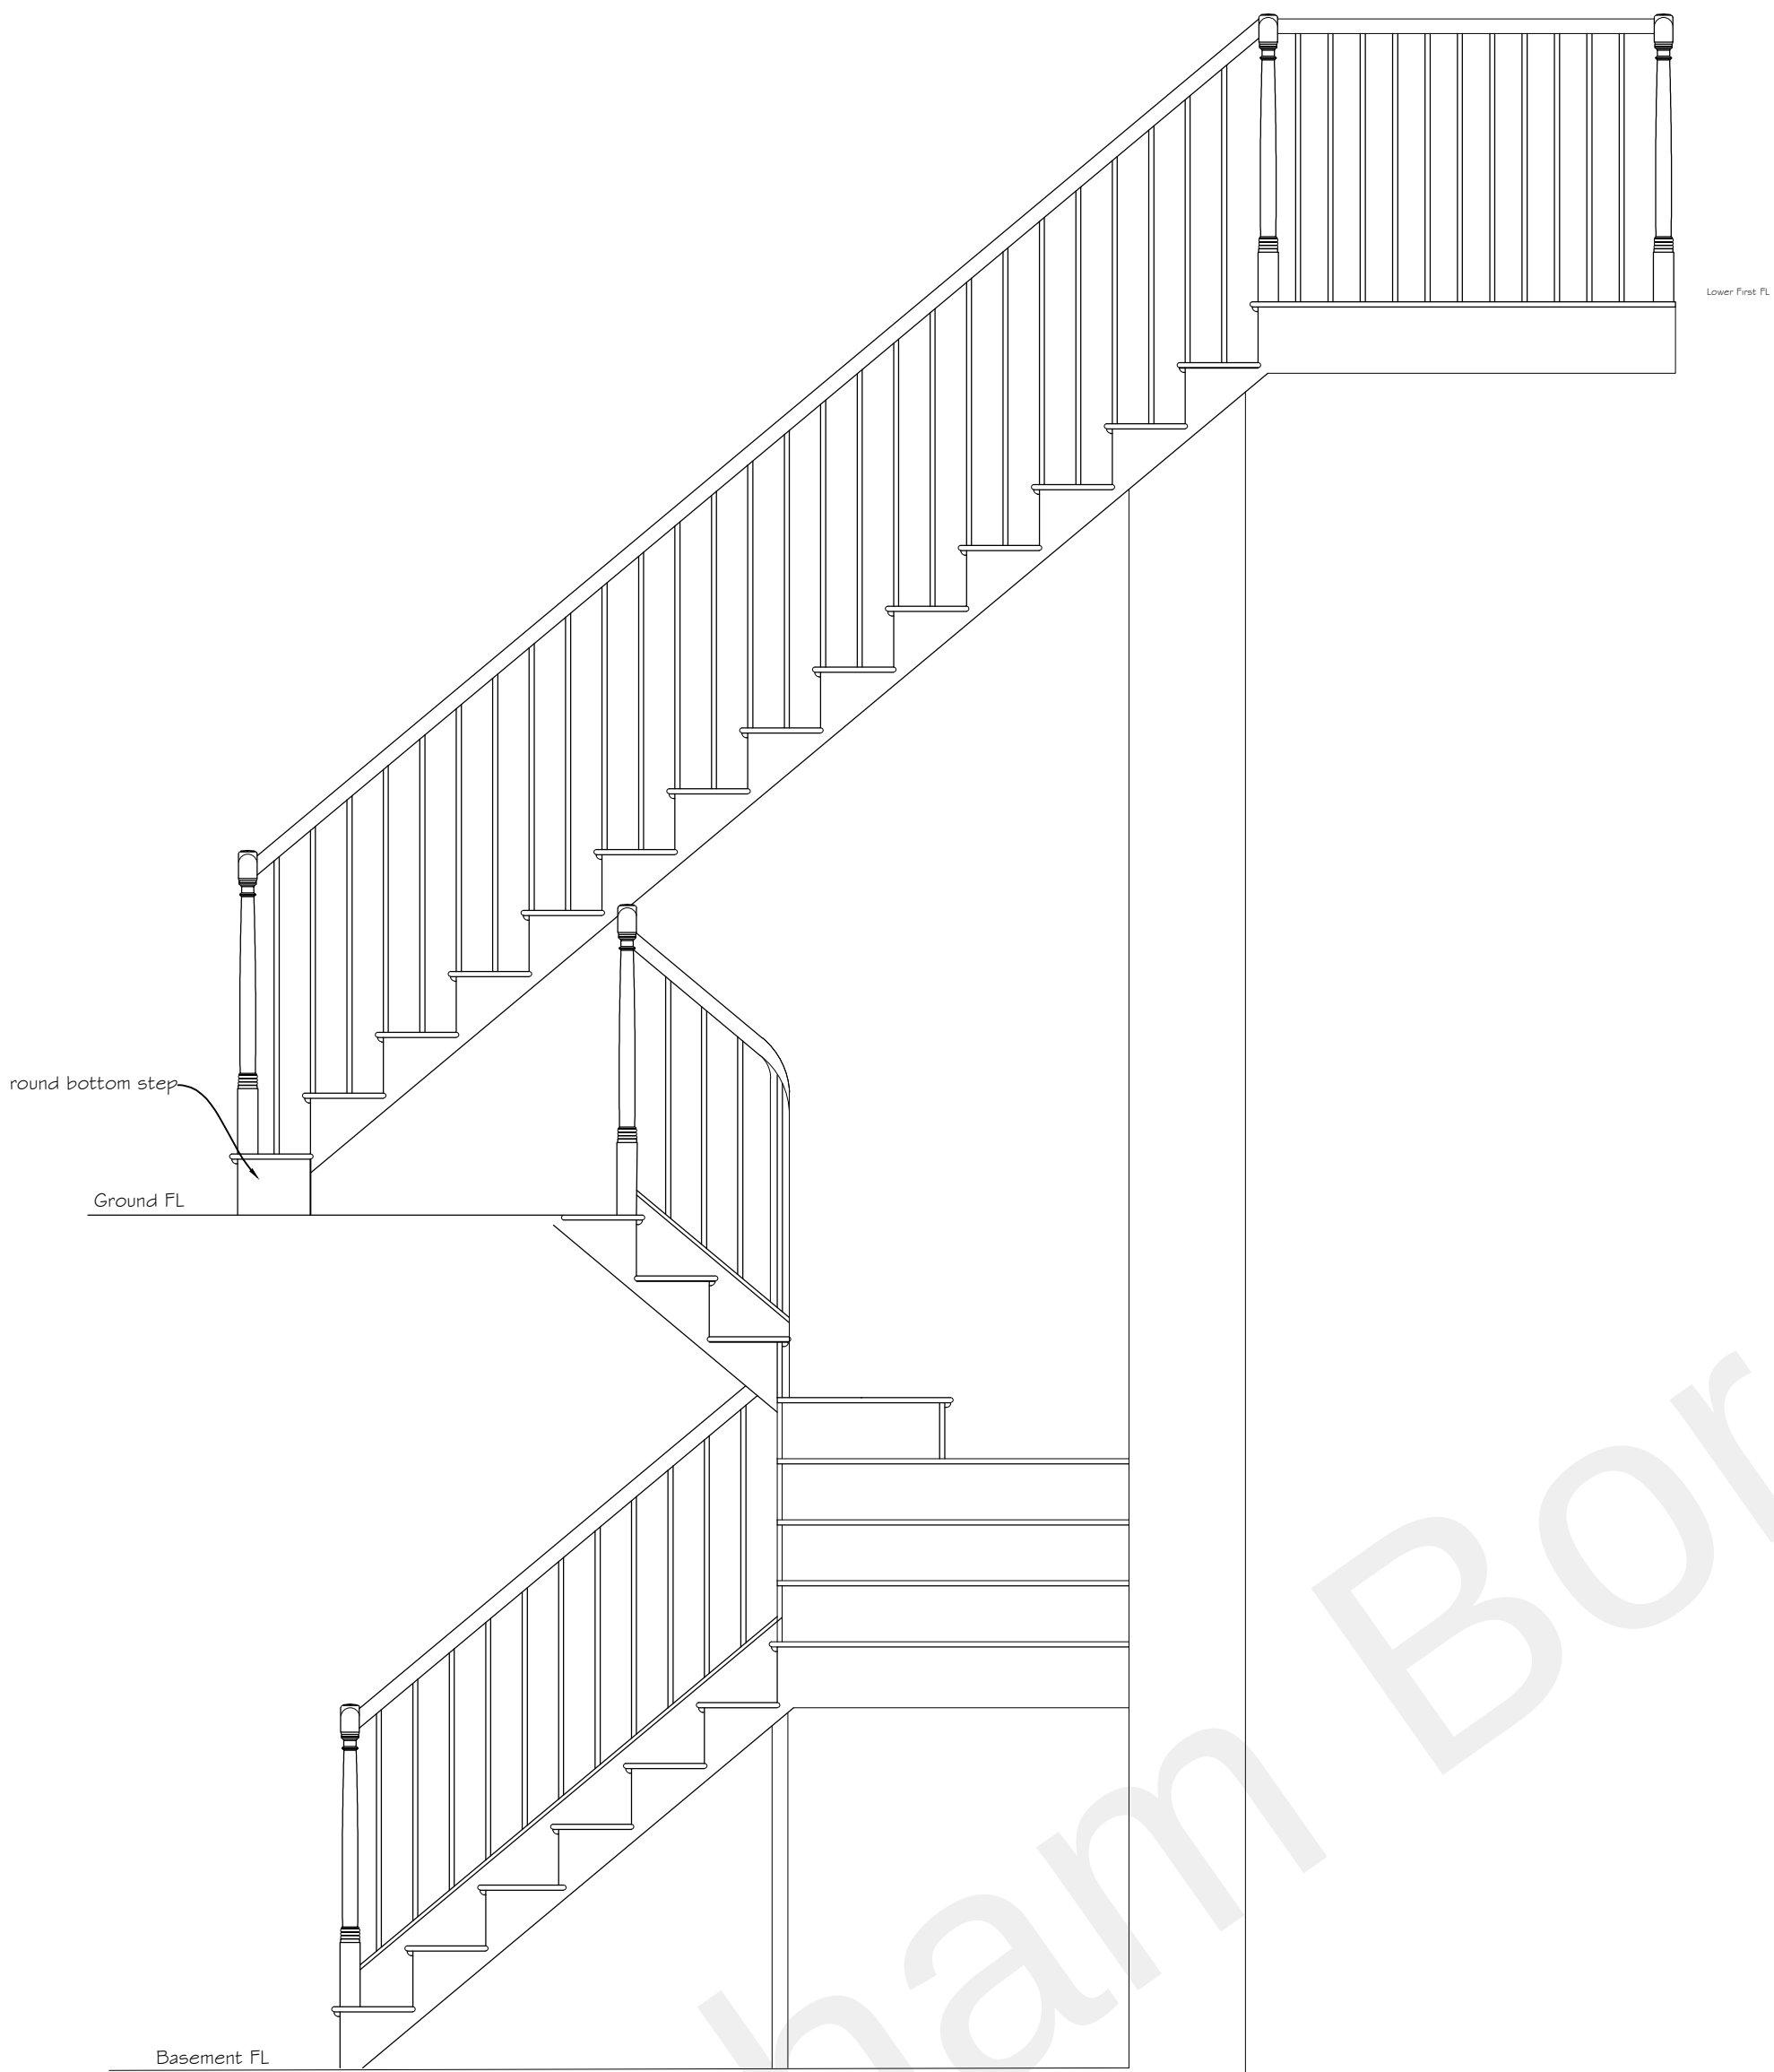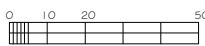


Proposed staircase ground to first floor

Scale 1:20

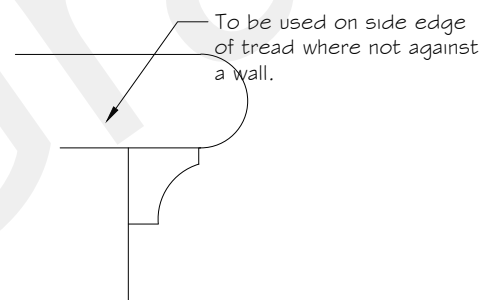


Stair nosing on all steps above ground floor

Scale 1:2

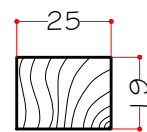



Spindle section

Scale 1:2

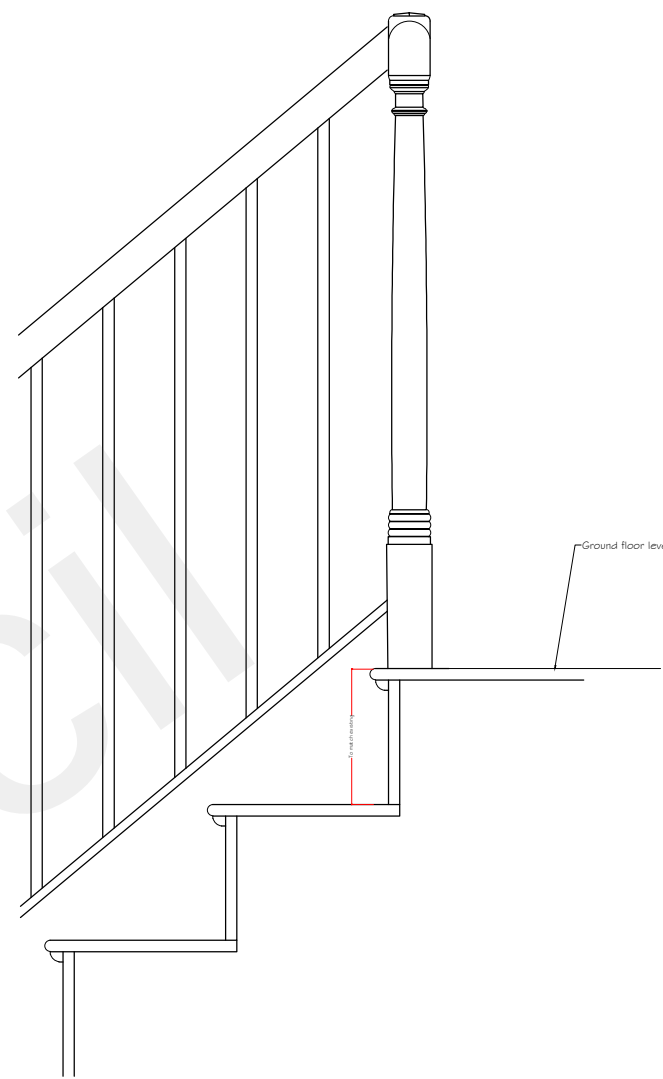

Proposed staircase at ground floor to basement

Scale 1:10

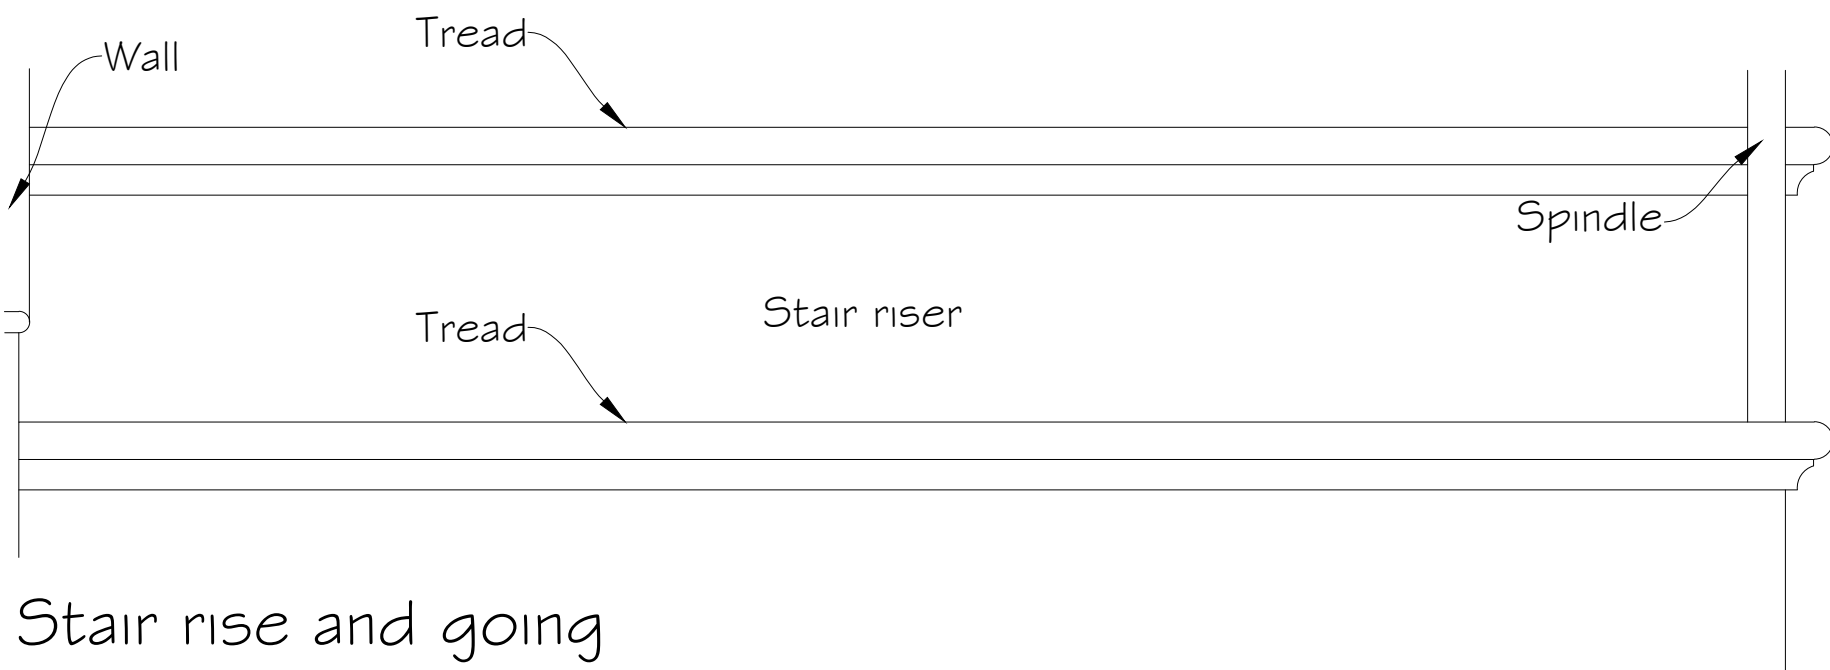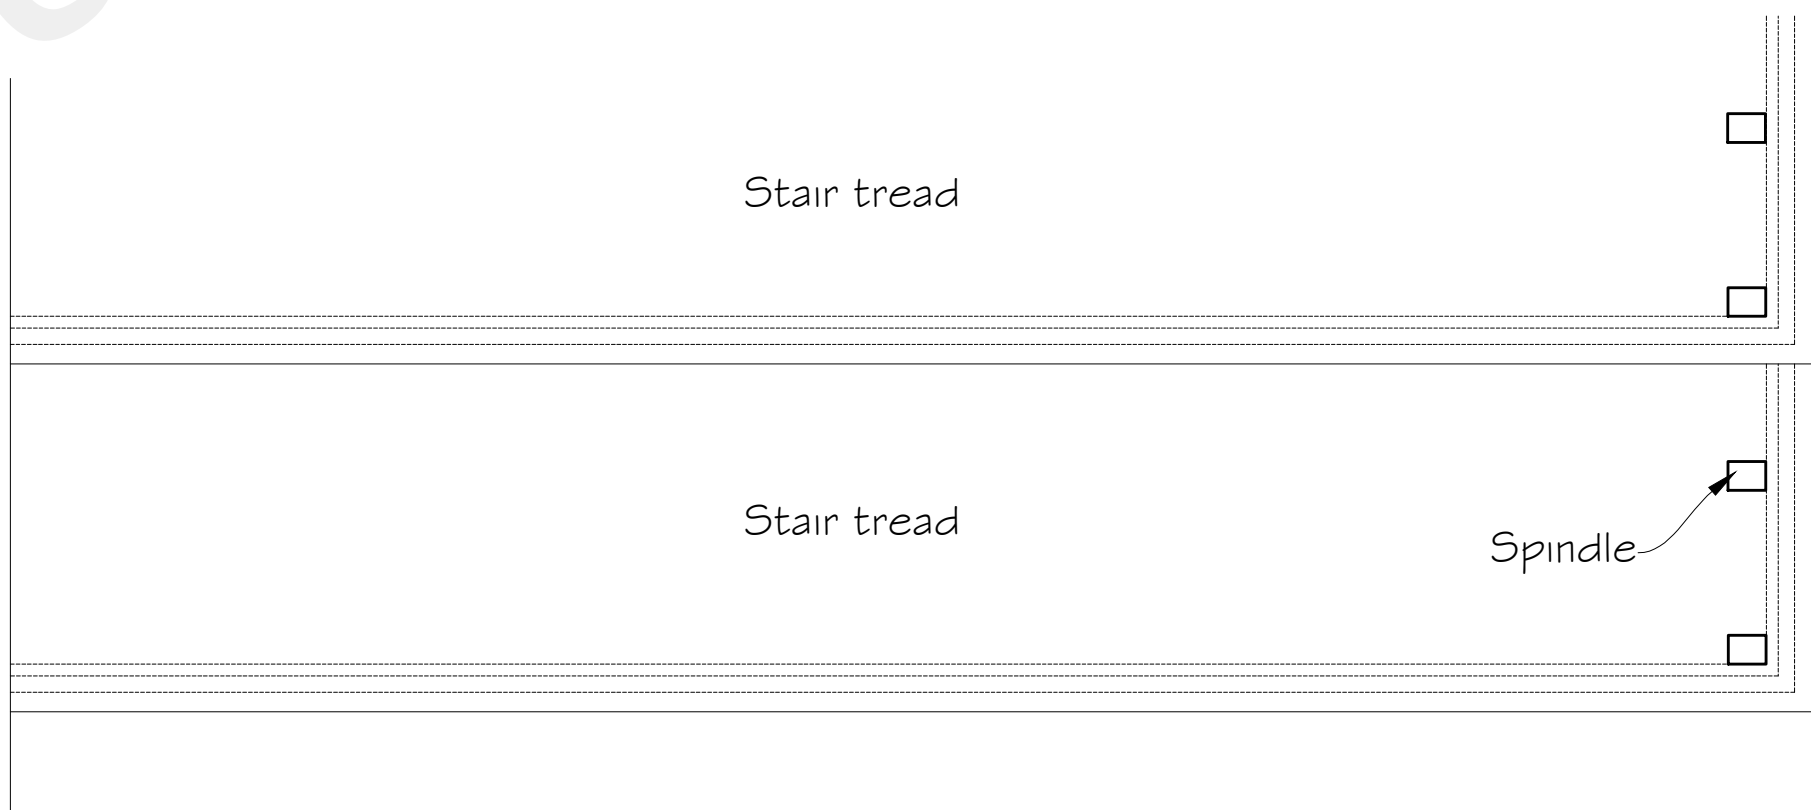

Stair rise and going

Scale 1:5



Rev B- amended details, 25 October 2022
Rev A- amended details, 21 September 2022

Logo Synergy Planning & Property Consultants Ltd Suite 6 Laser Quay Marine City Centre Rochester Kent ME2 4HU		
Client		
S Rana & A Asghar		
Address		
6 Berkley Crescent Gravesend Kent and 48 Harmer Street Gravesend Kent		
Drawing title		
Joinary details		
Scale		
1:2/1:5/1:10/1:20 at A1		
Date	9 May 2022	
Drawing No		20/297/010
		B