


The Contractor is to check all dimensions on site and report any discrepancies to the Contract Administrator. This drawing is to be read in conjunction with all other standard documentation.

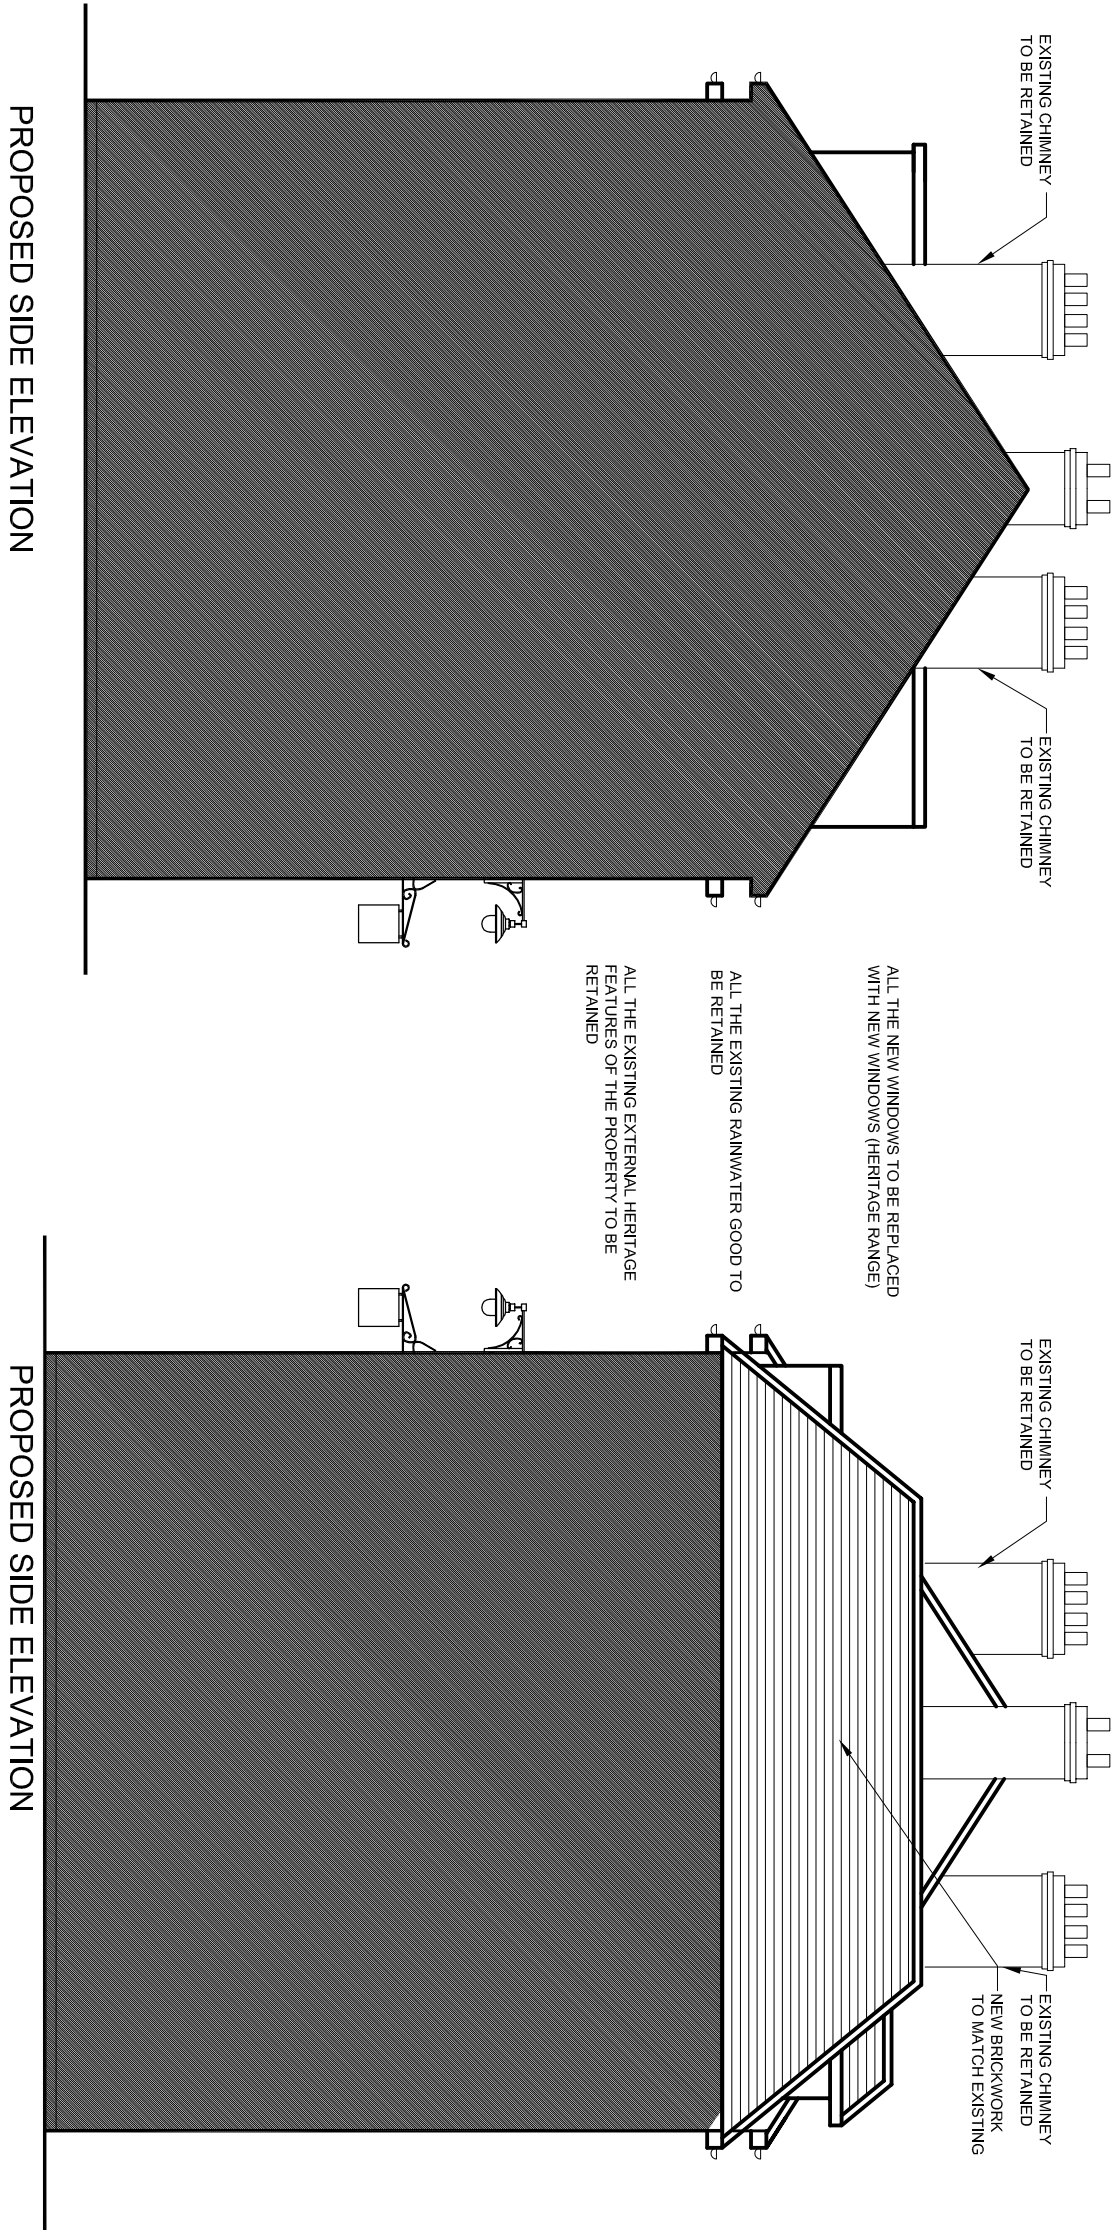

rev.	description		date	chkd.
	 Design And Plan CONSULTANTS			
	93 Colmandene Crescent, Orpington, Kent BR5 2RA			
	020 3004 9238 07931 931 035			
	s.nappal@dapconsultants.co.uk www.dapconsultants.co.uk			

project : 79-80 High Street
Gravesend

drawing title :

Proposed Elevations

drawn: SN	chkd : SS	date: 20.07.2022
status: Planning		scale: 1:100@A3
proj no : 1961	drg no: 07	rev no: A