
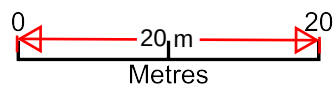


27 Kings Drive

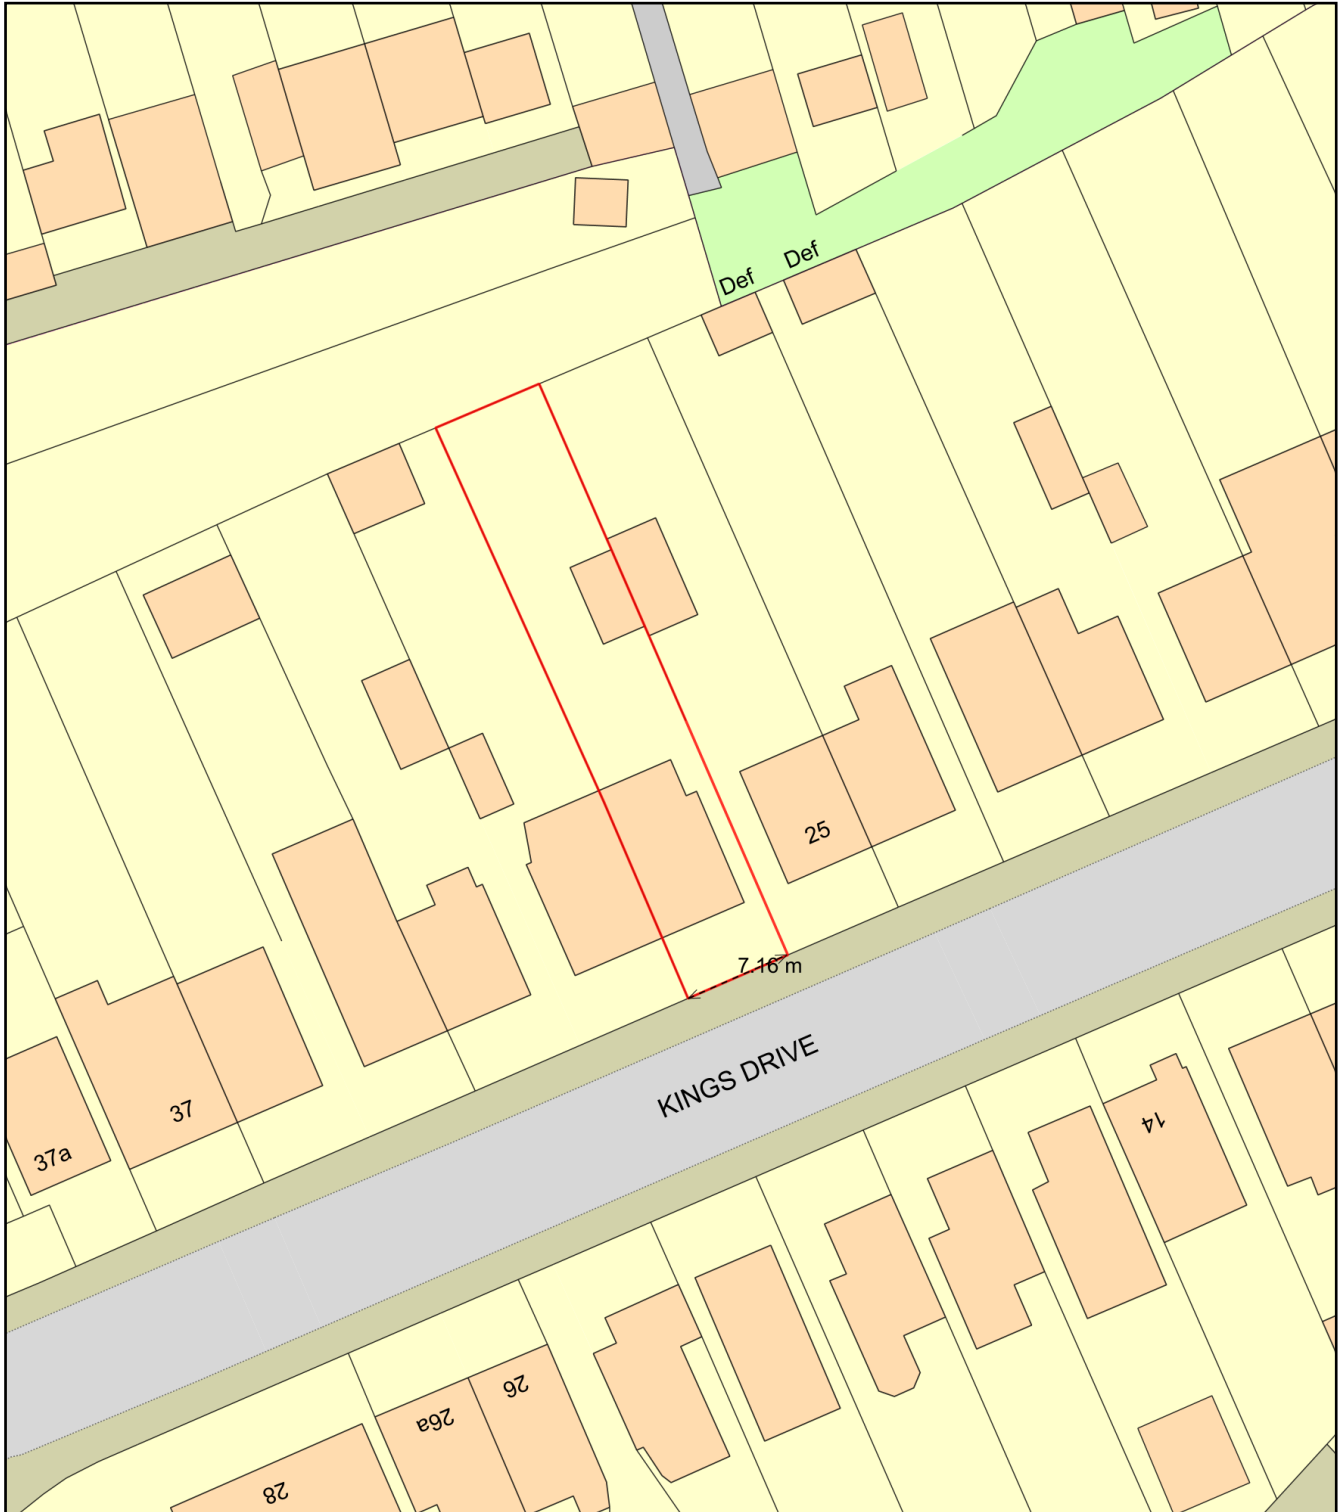

Plan Produced for: Joe Rogers

Date Produced: 15 Jan 2026

Plan Reference Number: TQRQM26014124806195

Scale: 1:500 @ A4