

Notes:


1. Verify all dimensions on site before the commencement of any work or preparation of shop drawings.
2. All building materials, components and workmanship to comply with the appropriate Building Regulations, British Standards and Codes of Practice.
3. Any discrepancies to be reported to the architectural designer for further instructions before commencement of work.

General Specification:

PLAN

31 MAY 2024

20240398

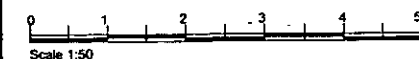

Rev.

Job Title

REVISED BLOCK PLAN
AND CROSSOVER DETAILS
AT B. ARCADIA RD.
ISTEAD RISE
GRAVESEND
DA13 9EH

Client MS. G. BRAUNAGRO

Dwg Title & MR. J. FREEMAN

Scale MAY/24

Date 1:25

C & B Designs


Architectural Designers & Consultants

12 St. Margarets Drive
Wigmore
Gloucestershire
Kerr ME8 0NR
Machway, 01634 261818

Dwg No.

SK/CB 32 31-05

© COPYRIGHT C & B DESIGNS

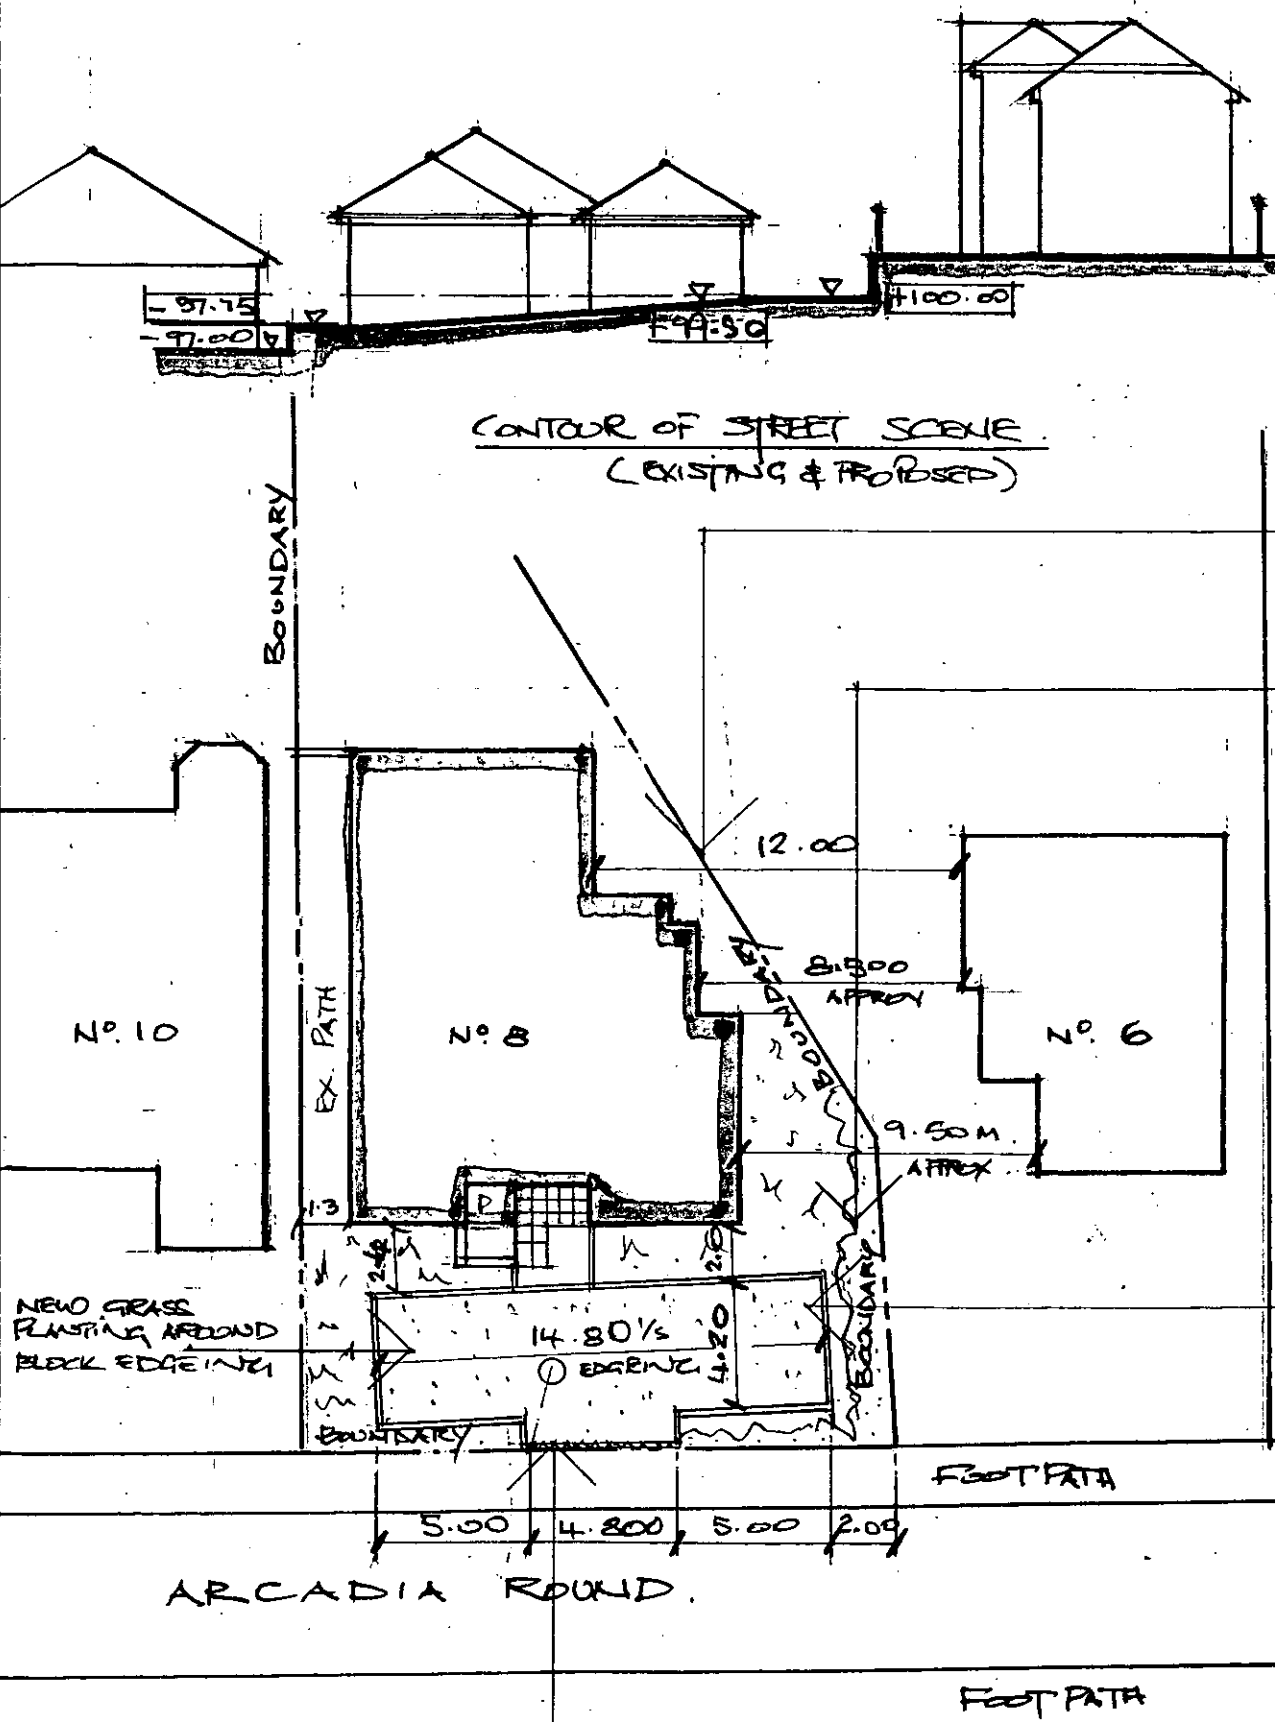

EXISTING CONC.
BLOCK RETAINING
WALL APPROX.
900 MM. HIGH.


SHRUB & PLANT
SOFT LANDSCAPING
FRONT & SIDE BOUNDARY.

PARKING & TURNING AREA
TARMAC PARKING FOR
MIN. 3 VEHICLES WITH
RESIN BOUNDED FINISH (PERMIABLE)

NOTE!

CROSSOVER TO BE
CARRIED OUT BY
COUNCIL APPROVED
CONTRACTOR.

CROSSOVER FMT.
WITH ACO DRAIN
CONNECTING INTO "SMALL SOAKAWAY"
(600mm x 0.600 DEEP.)

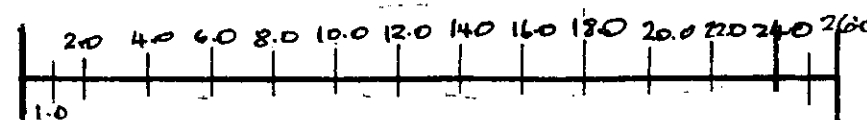

SCALE BAR 1:25