


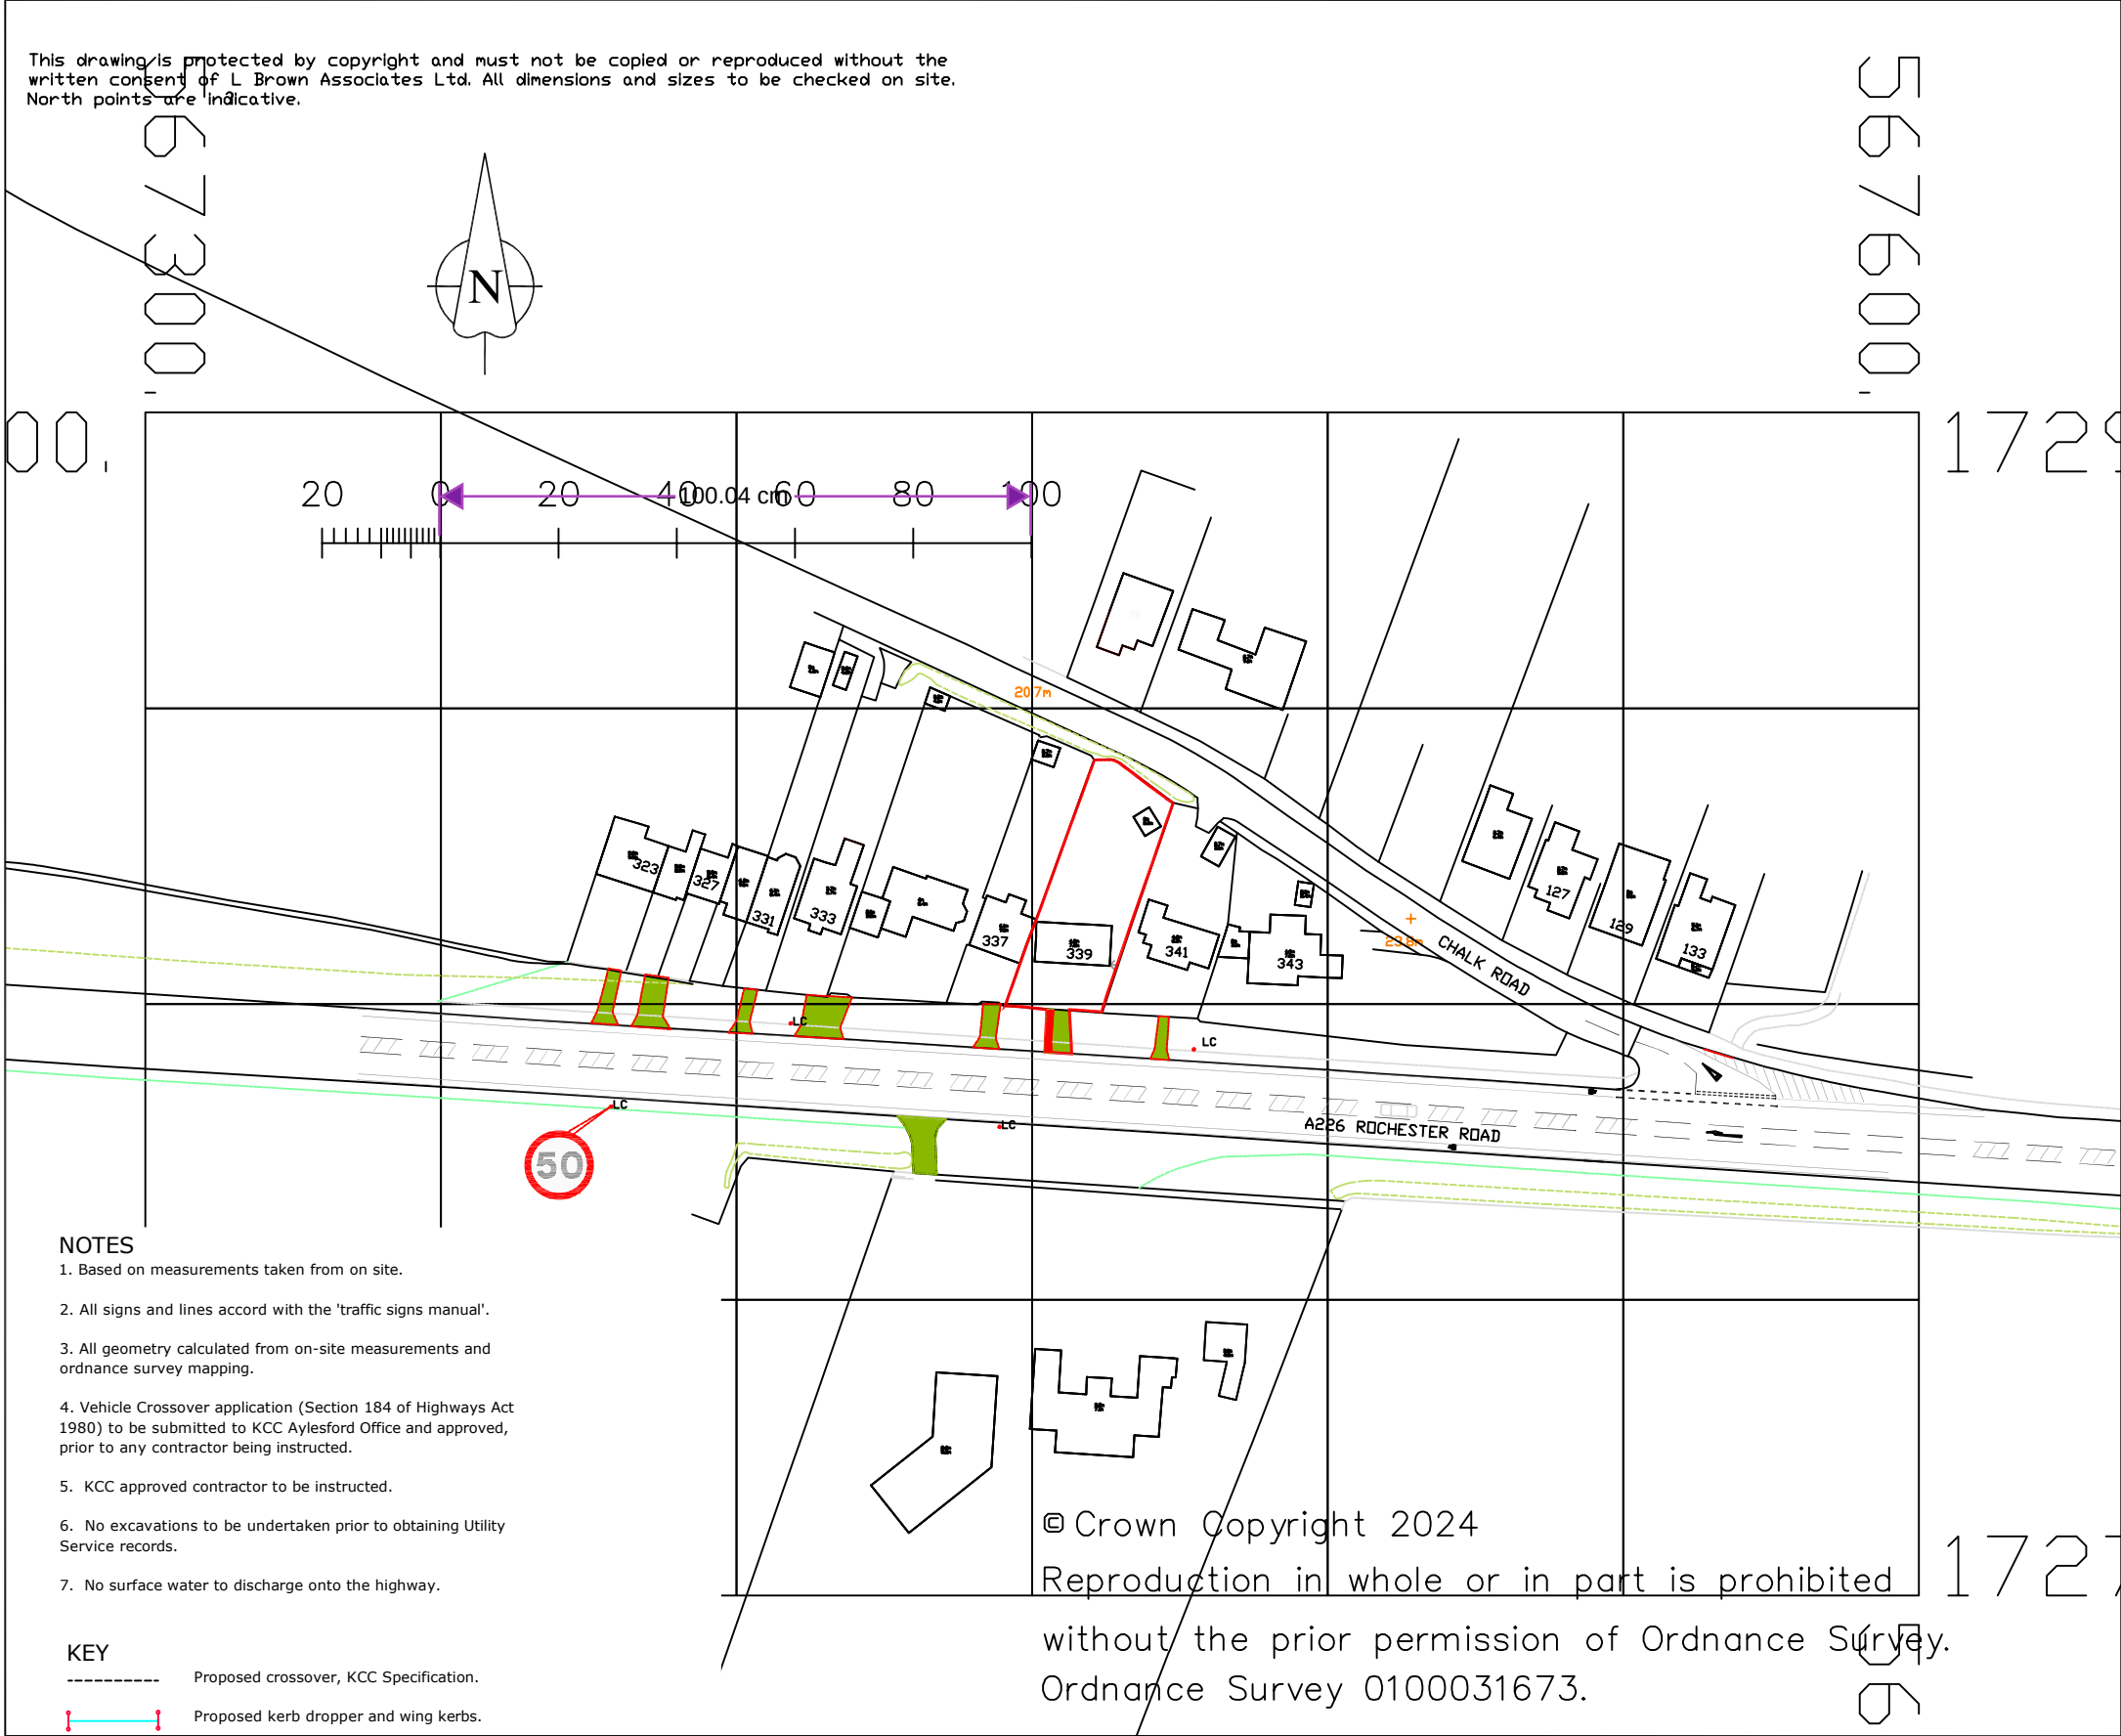

NOTES

- THIS DRAWING IS TO BE READ IN CONJUNCTION WITH ALL RELEVANT ENGINEERS, ARCHITECTS AND SPECIALISTS DRAWINGS AND THE SPECIFICATION.
- PROPOSED WIDENING OF AN EXISTING CROSSOVER.
- ROCHESTER ROAD IS A CLASSIFIED ROAD, HENCE PLANNING PERMISSION IS REQUIRED.
- AS THE VERGE IS A HIGHWAY IT WILL BE NECESSARY FOR KCC TO BE SERVED A NOTICE WHEN SUBMISSION OF THE PLANNING APPLICATION TAKES PLACE.

ADDRESS	No OF DROPPER KERBS
No 323	7
No 325 327	13
No 331	4
No 333 335	9
No 337	6
No 341	3

KEY

- SITE.
- LC Lamp Column
- BS Bus Stop
- Position of driver in vehicle
- Existing x- over driveway
- Proposed x- over to be widened by 1m plus an additional dropper kerb.
- Double yellow lines
- Some provision on site for turning facilities.

					LBA L BROWN ASSOCIATES LTD DEVELOPMENT PLANNING, HIGHWAY AND TRANSPORTATION ENGINEERS 34 Fallowfield, Chatham, Kent, ME5 0DX Telephone 01634 301082.	Drawing Status:		INFORMATION		Drg Title LOCATION PLAN.			
						Client		MR SINGH					
						Project		339 ROCHESTER ROAD, GRAVESEND, KENT, DA12 4TH.		Drawn/Design LAB	Checked LAB	Approved LAB	Date 30.09.2024
						A					Scales 1:1250 @ A3	Drg No. 1445 - SK01	
Rev	Date	Description	Made	Ckd									