


This drawing is protected by copyright and must not be copied or reproduced without the written consent of L Brown Associates Ltd. All dimensions and sizes to be checked on site. North points are indicative.

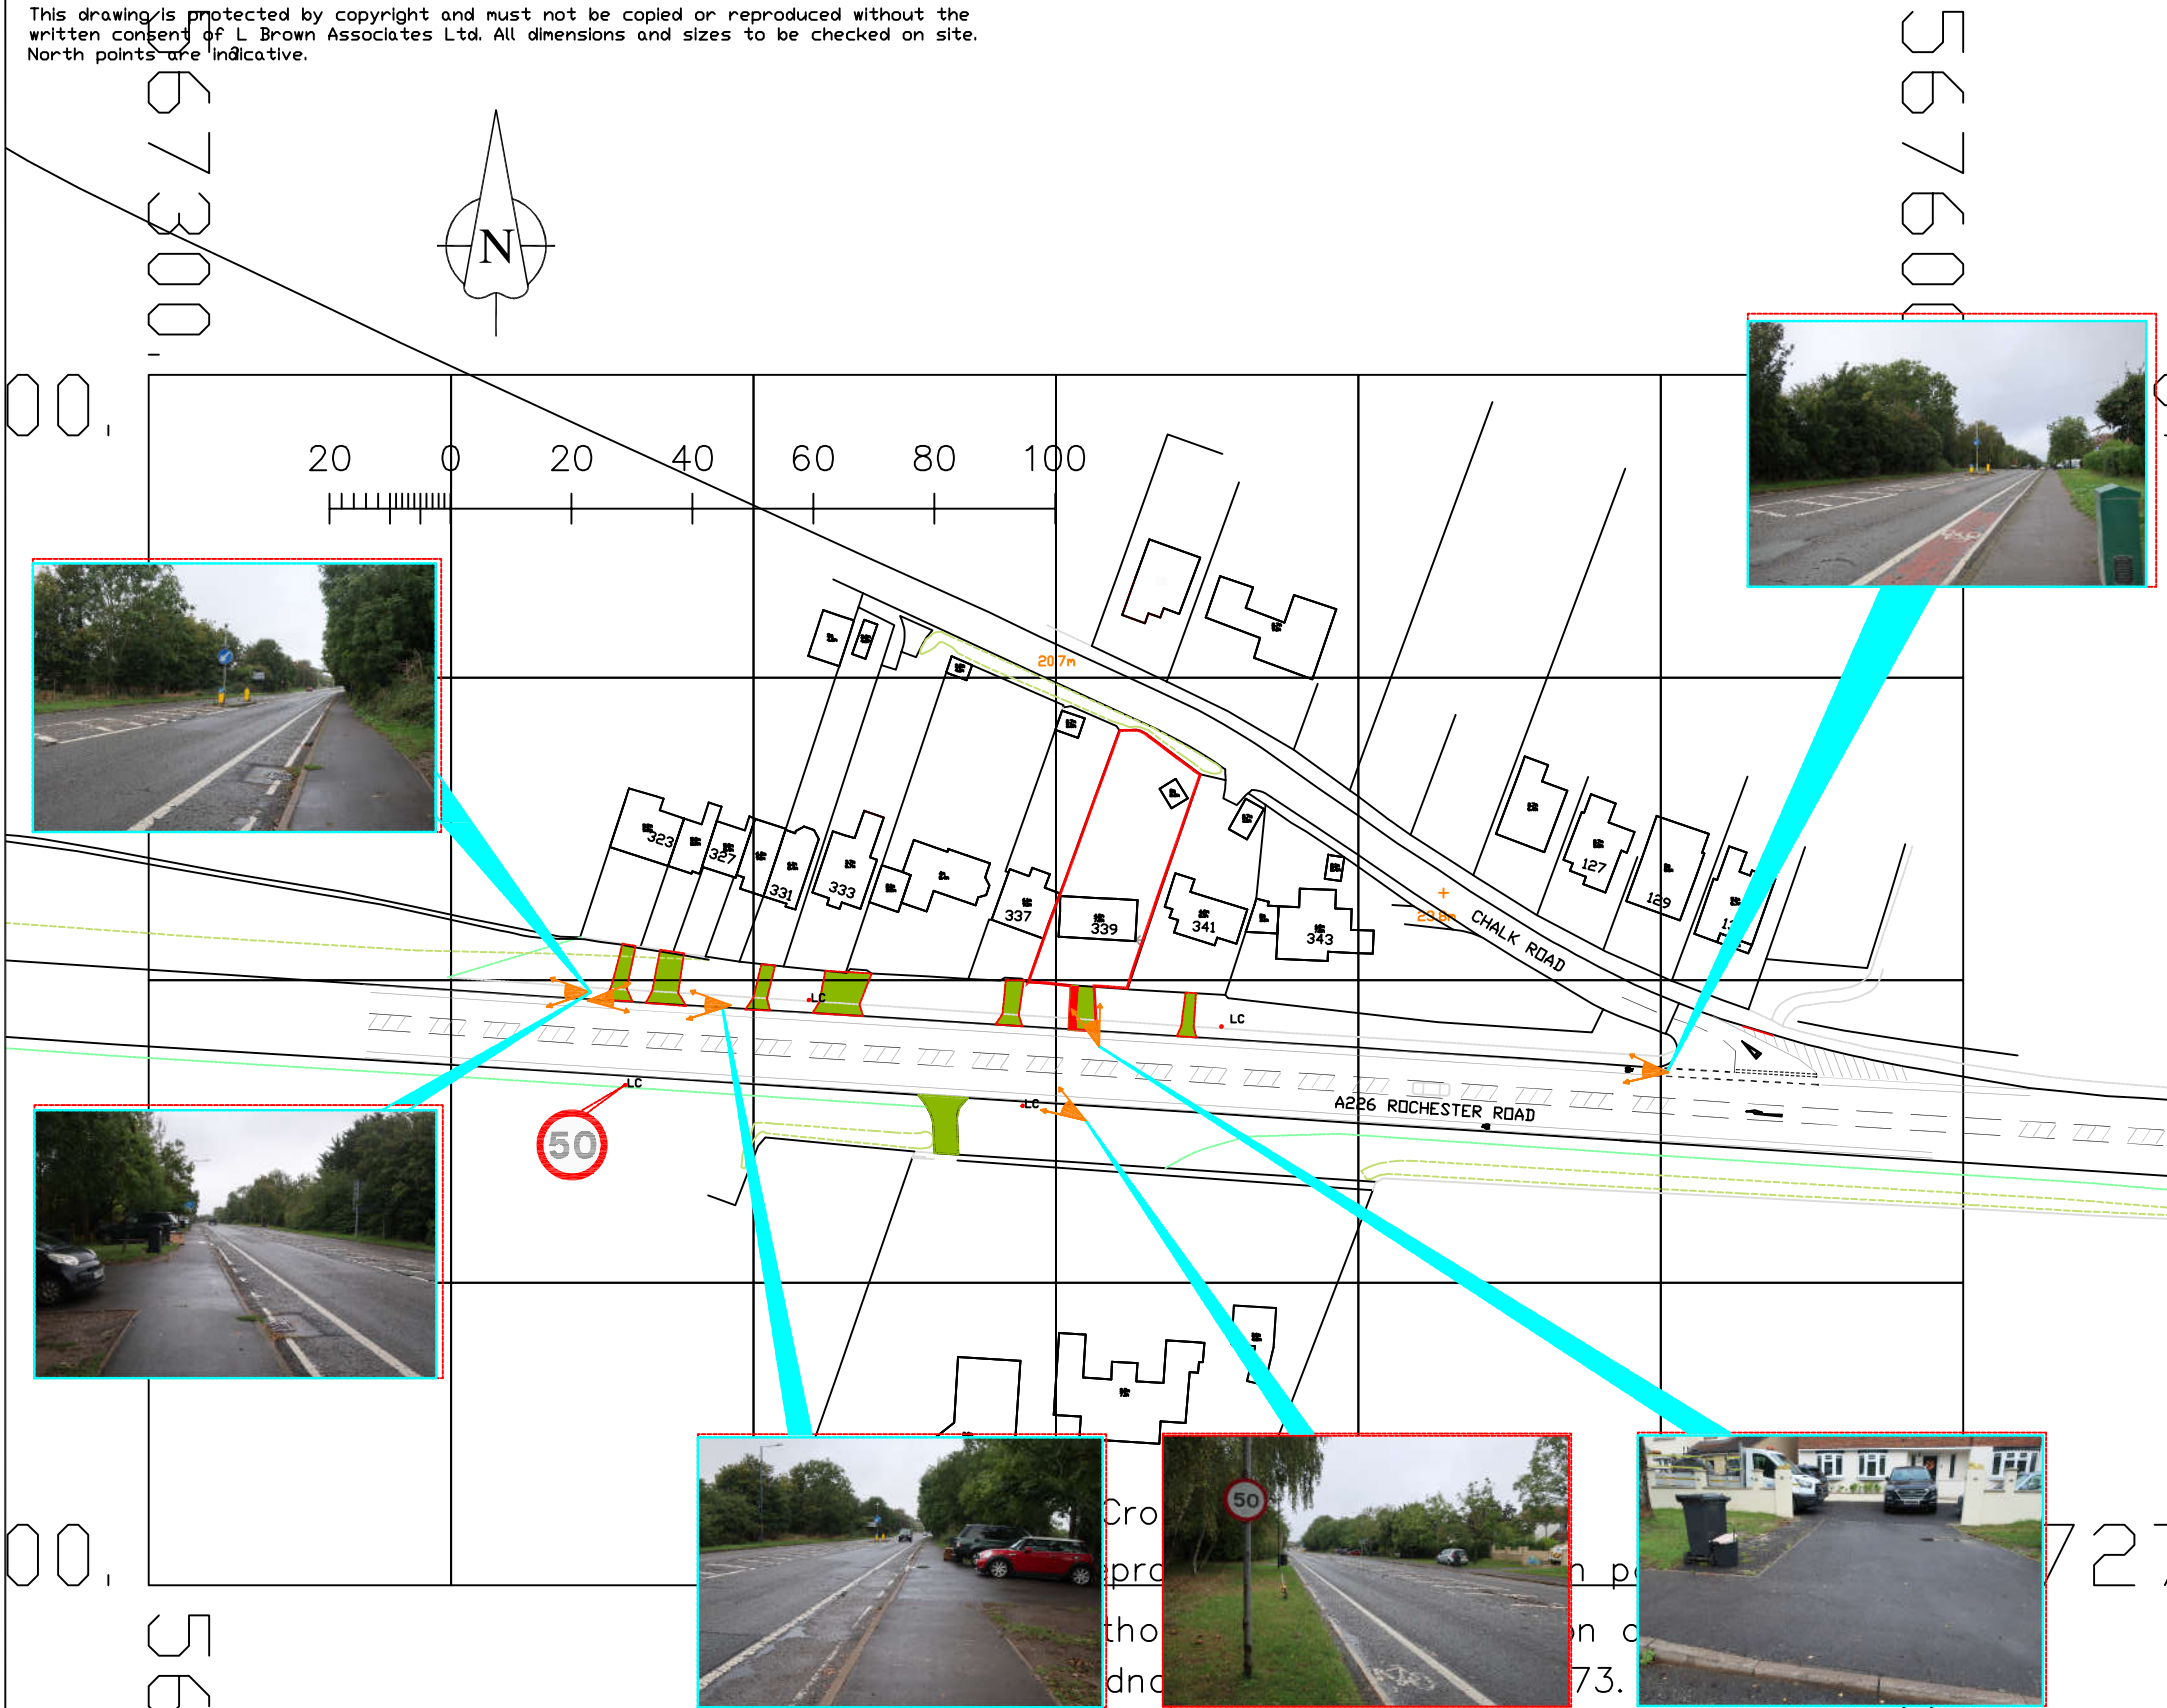

NOTES

1. THIS DRAWING IS TO BE READ IN CONJUNCTION WITH ALL RELEVANT ENGINEERS, ARCHITECTS AND SPECIALISTS DRAWINGS AND THE SPECIFICATION.
2. PROPOSED WIDENING OF AN EXISTING CROSSOVER.
3. ROCHESTER ROAD IS A CLASSIFIED ROAD, HENCE PLANNING PERMISSION IS REQUIRED.
4. AS THE VERGE IS A HIGHWAY IT WILL BE NECESSARY FOR KCC TO BE SERVED A NOTICE WHEN SUBMISSION OF THE PLANNING APPLICATION TAKES PLACE.
5. PLANNING PERMISSION HAS BEEN GRANTED FOR A CROSSOVER INCLUDING 5 DROPPER KERBS TO No 341 ROCHESTER ROAD. 20240480 GRANTED IN JULY 2024.

ADDRESS	No OF DROPPER KERBS
No 323	7
No 325 327	13
No 331	4
No 333 335	9
No 337	6

KEY

- SITE.
- LC Lamp Column
- BS Bus Stop
- Photos.
- Position of driver in vehicle
- Existing x- over driveway
- Proposed x- over to be widened by 1m plus an additional dropper kerb.
- Double yellow lines
- Some provision on site for turning facilities.

LBA L BROWN ASSOCIATES LTD DEVELOPMENT PLANNING, HIGHWAY AND TRANSPORTATION ENGINEERS 34 Fallowfield, Chatham, Kent, ME5 0DX Telephone 01634 301082.					Drawing Status:		INFORMATION		Drg Title	
					Client		MR SINGH		LOCATION PLAN.	
					Project		339 ROCHESTER ROAD, GRAVESEND, KENT, DA12 4TH.		Drawn/Design LAB	Checked LAB
A					Scales 1:1250 @ A3		Drg No. 1445 - SK03		Rev .	
Rev	Date	Description	Made	Ckd						