
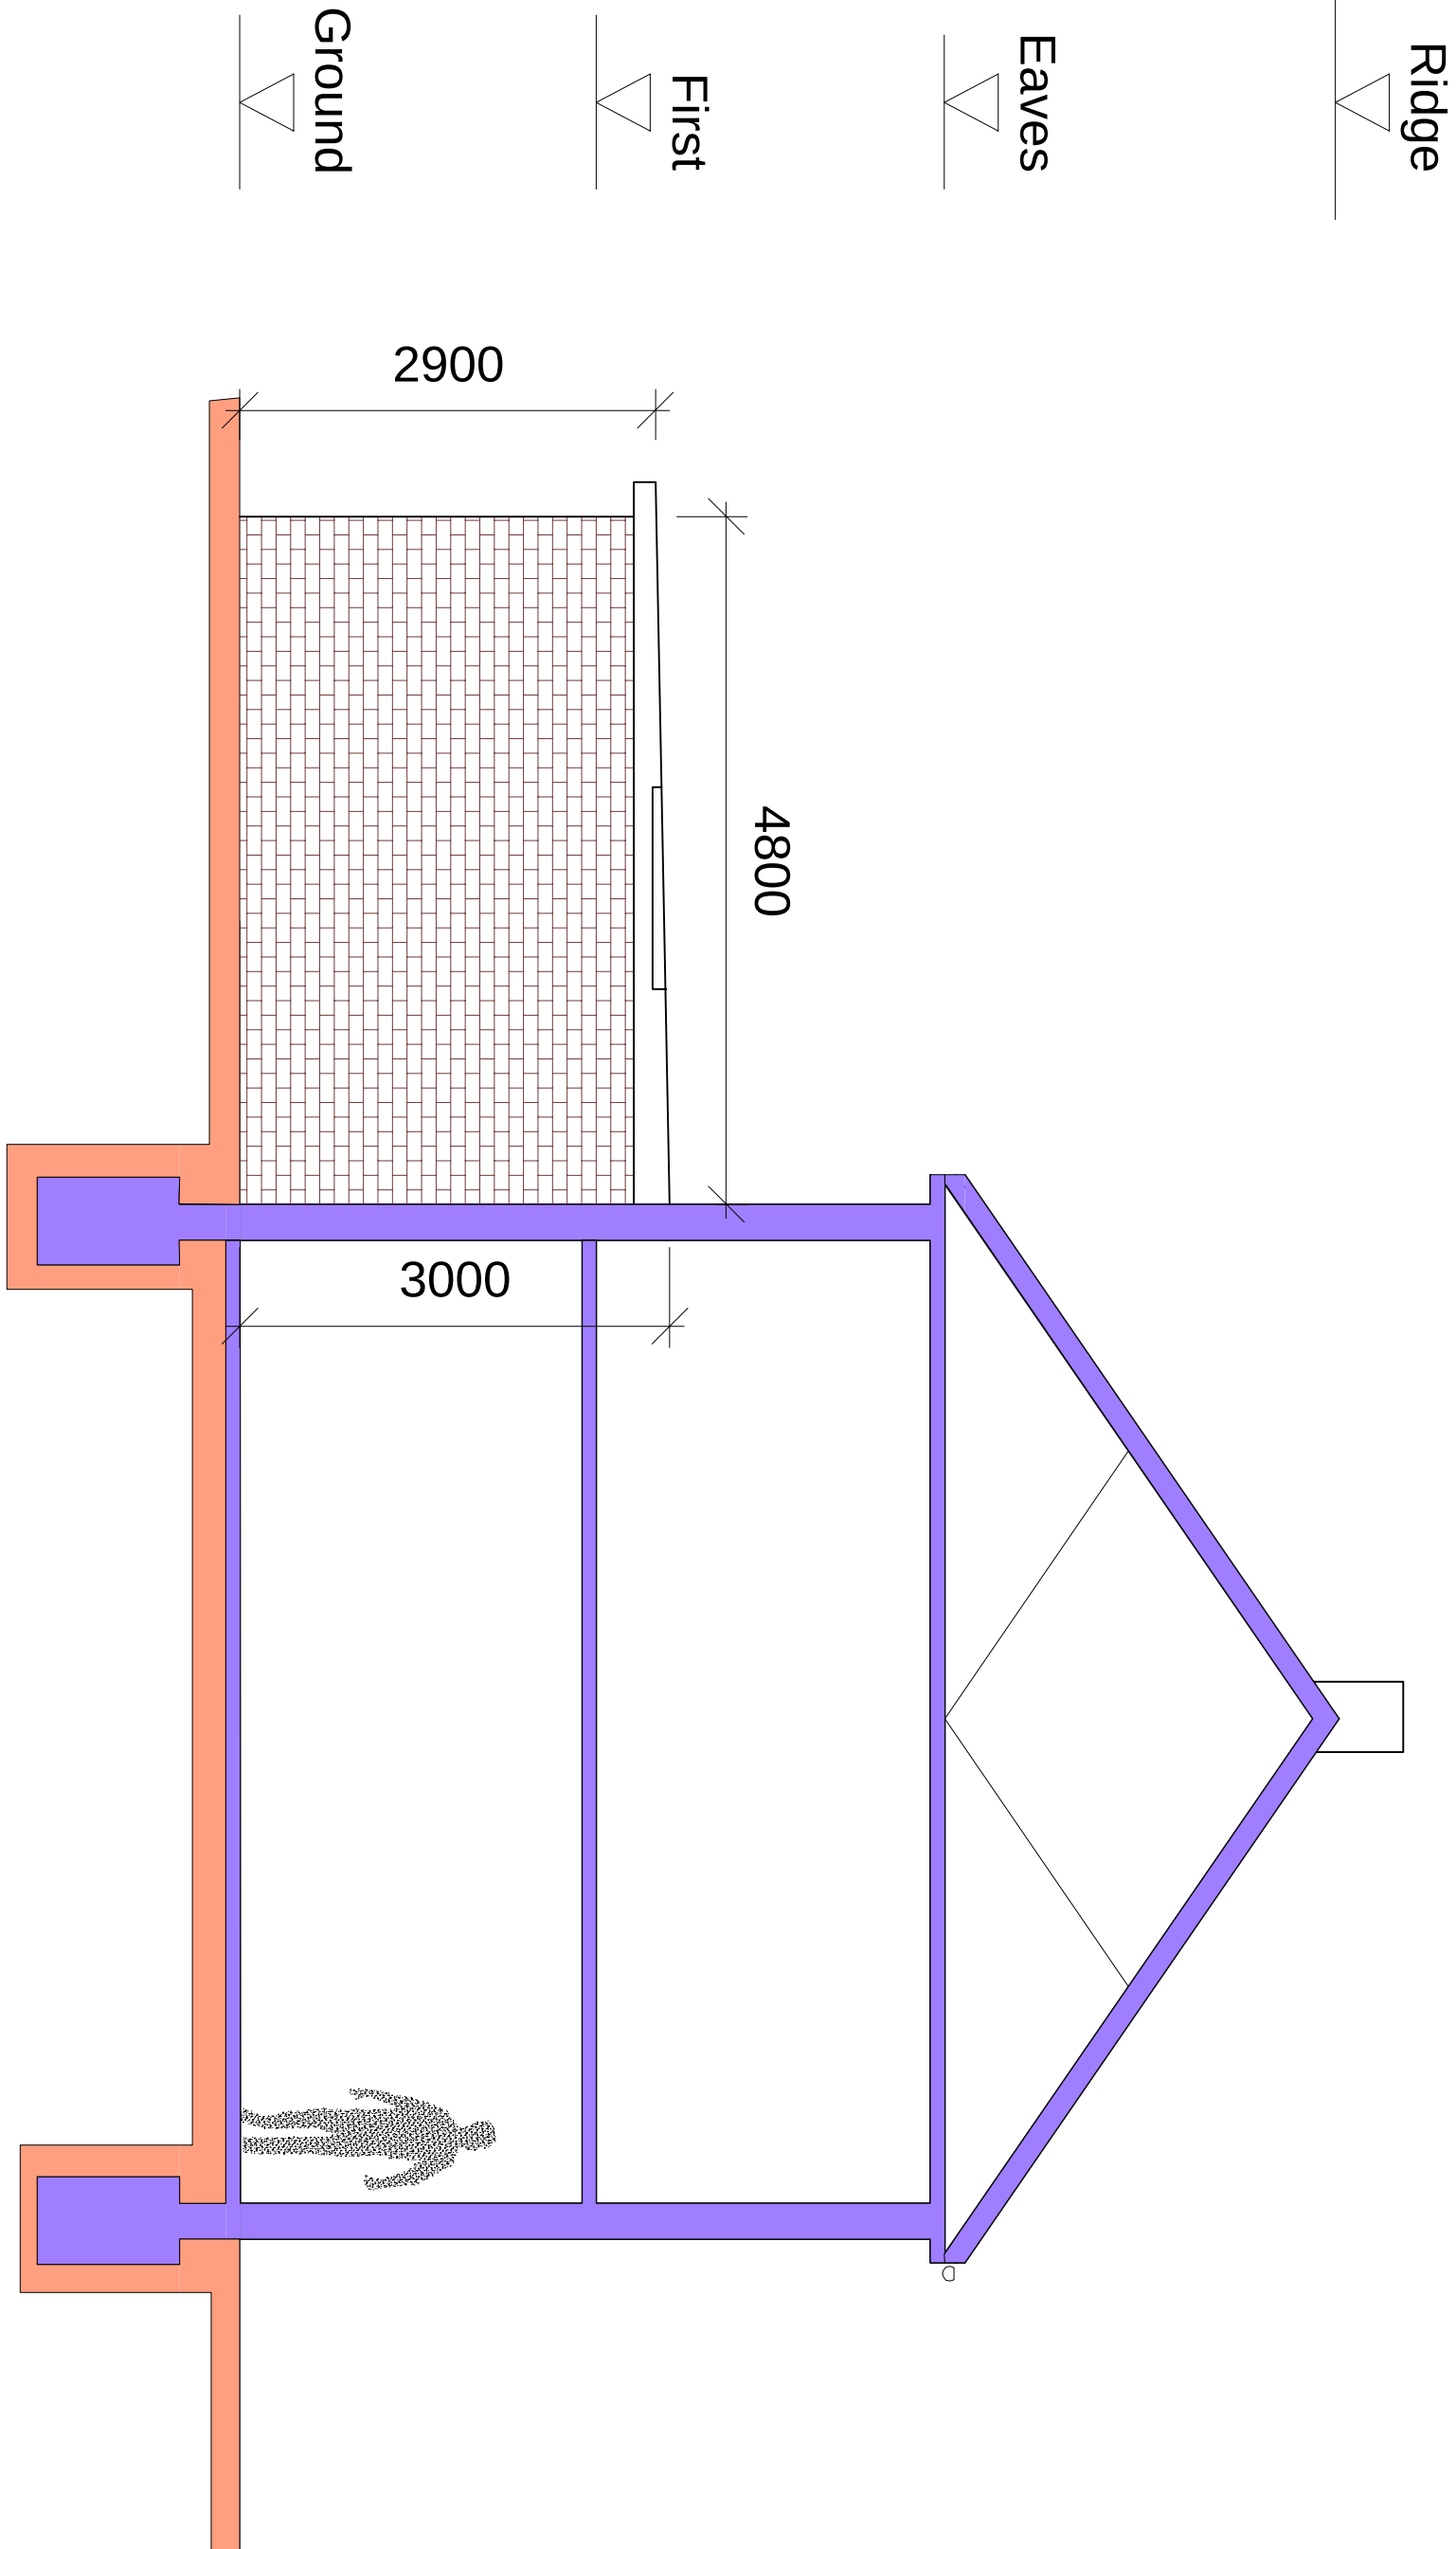
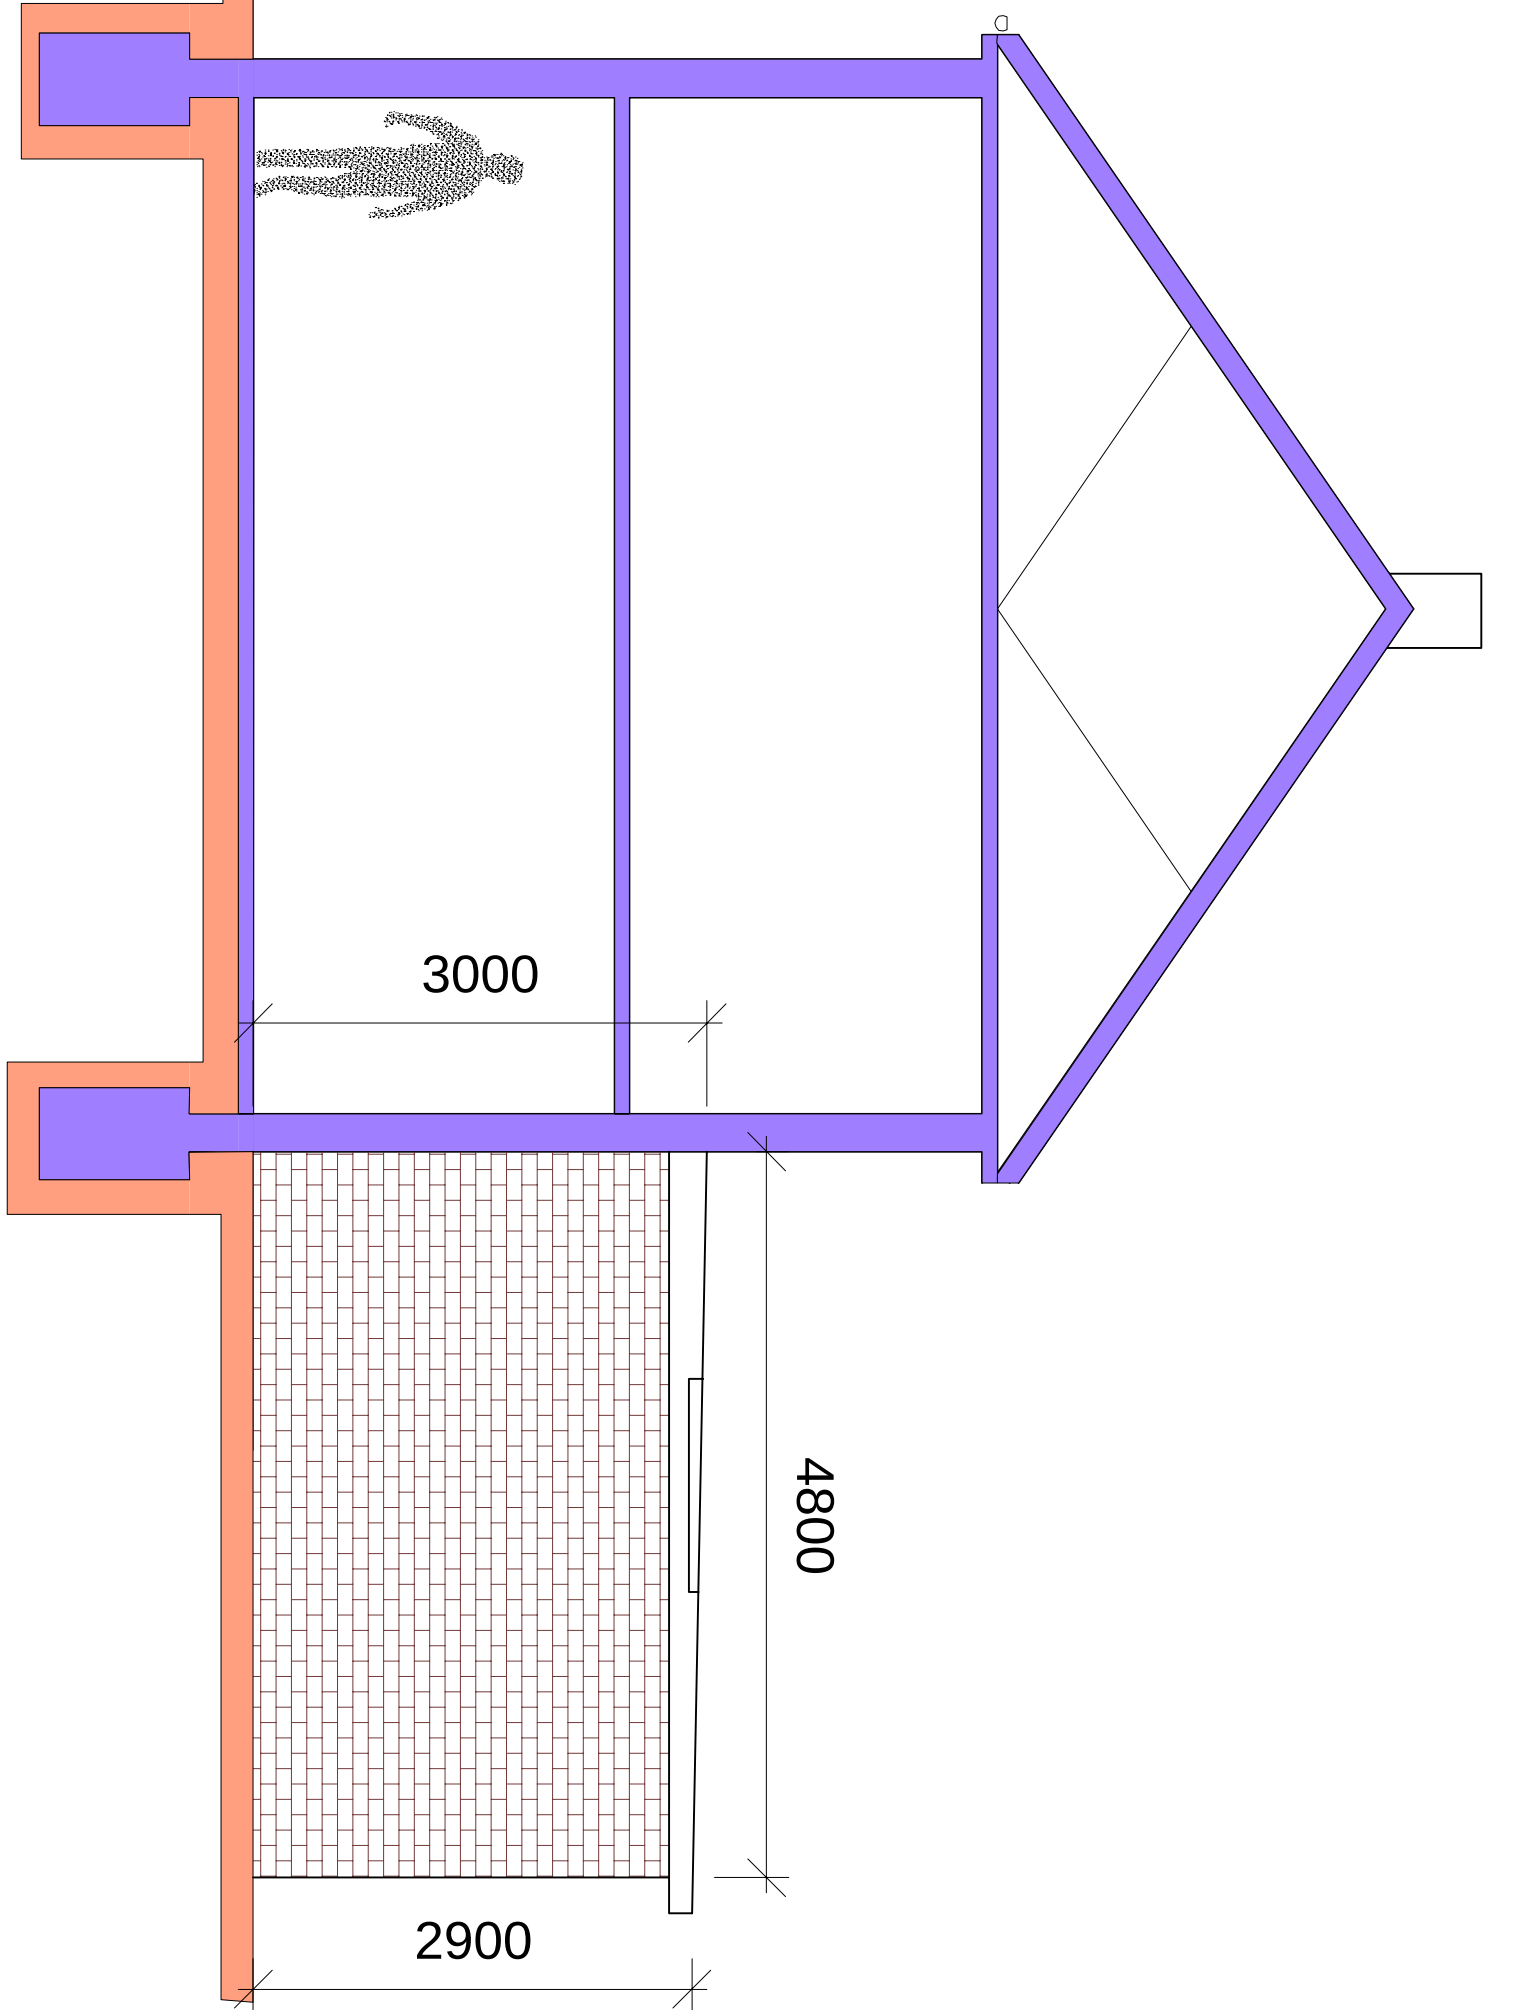
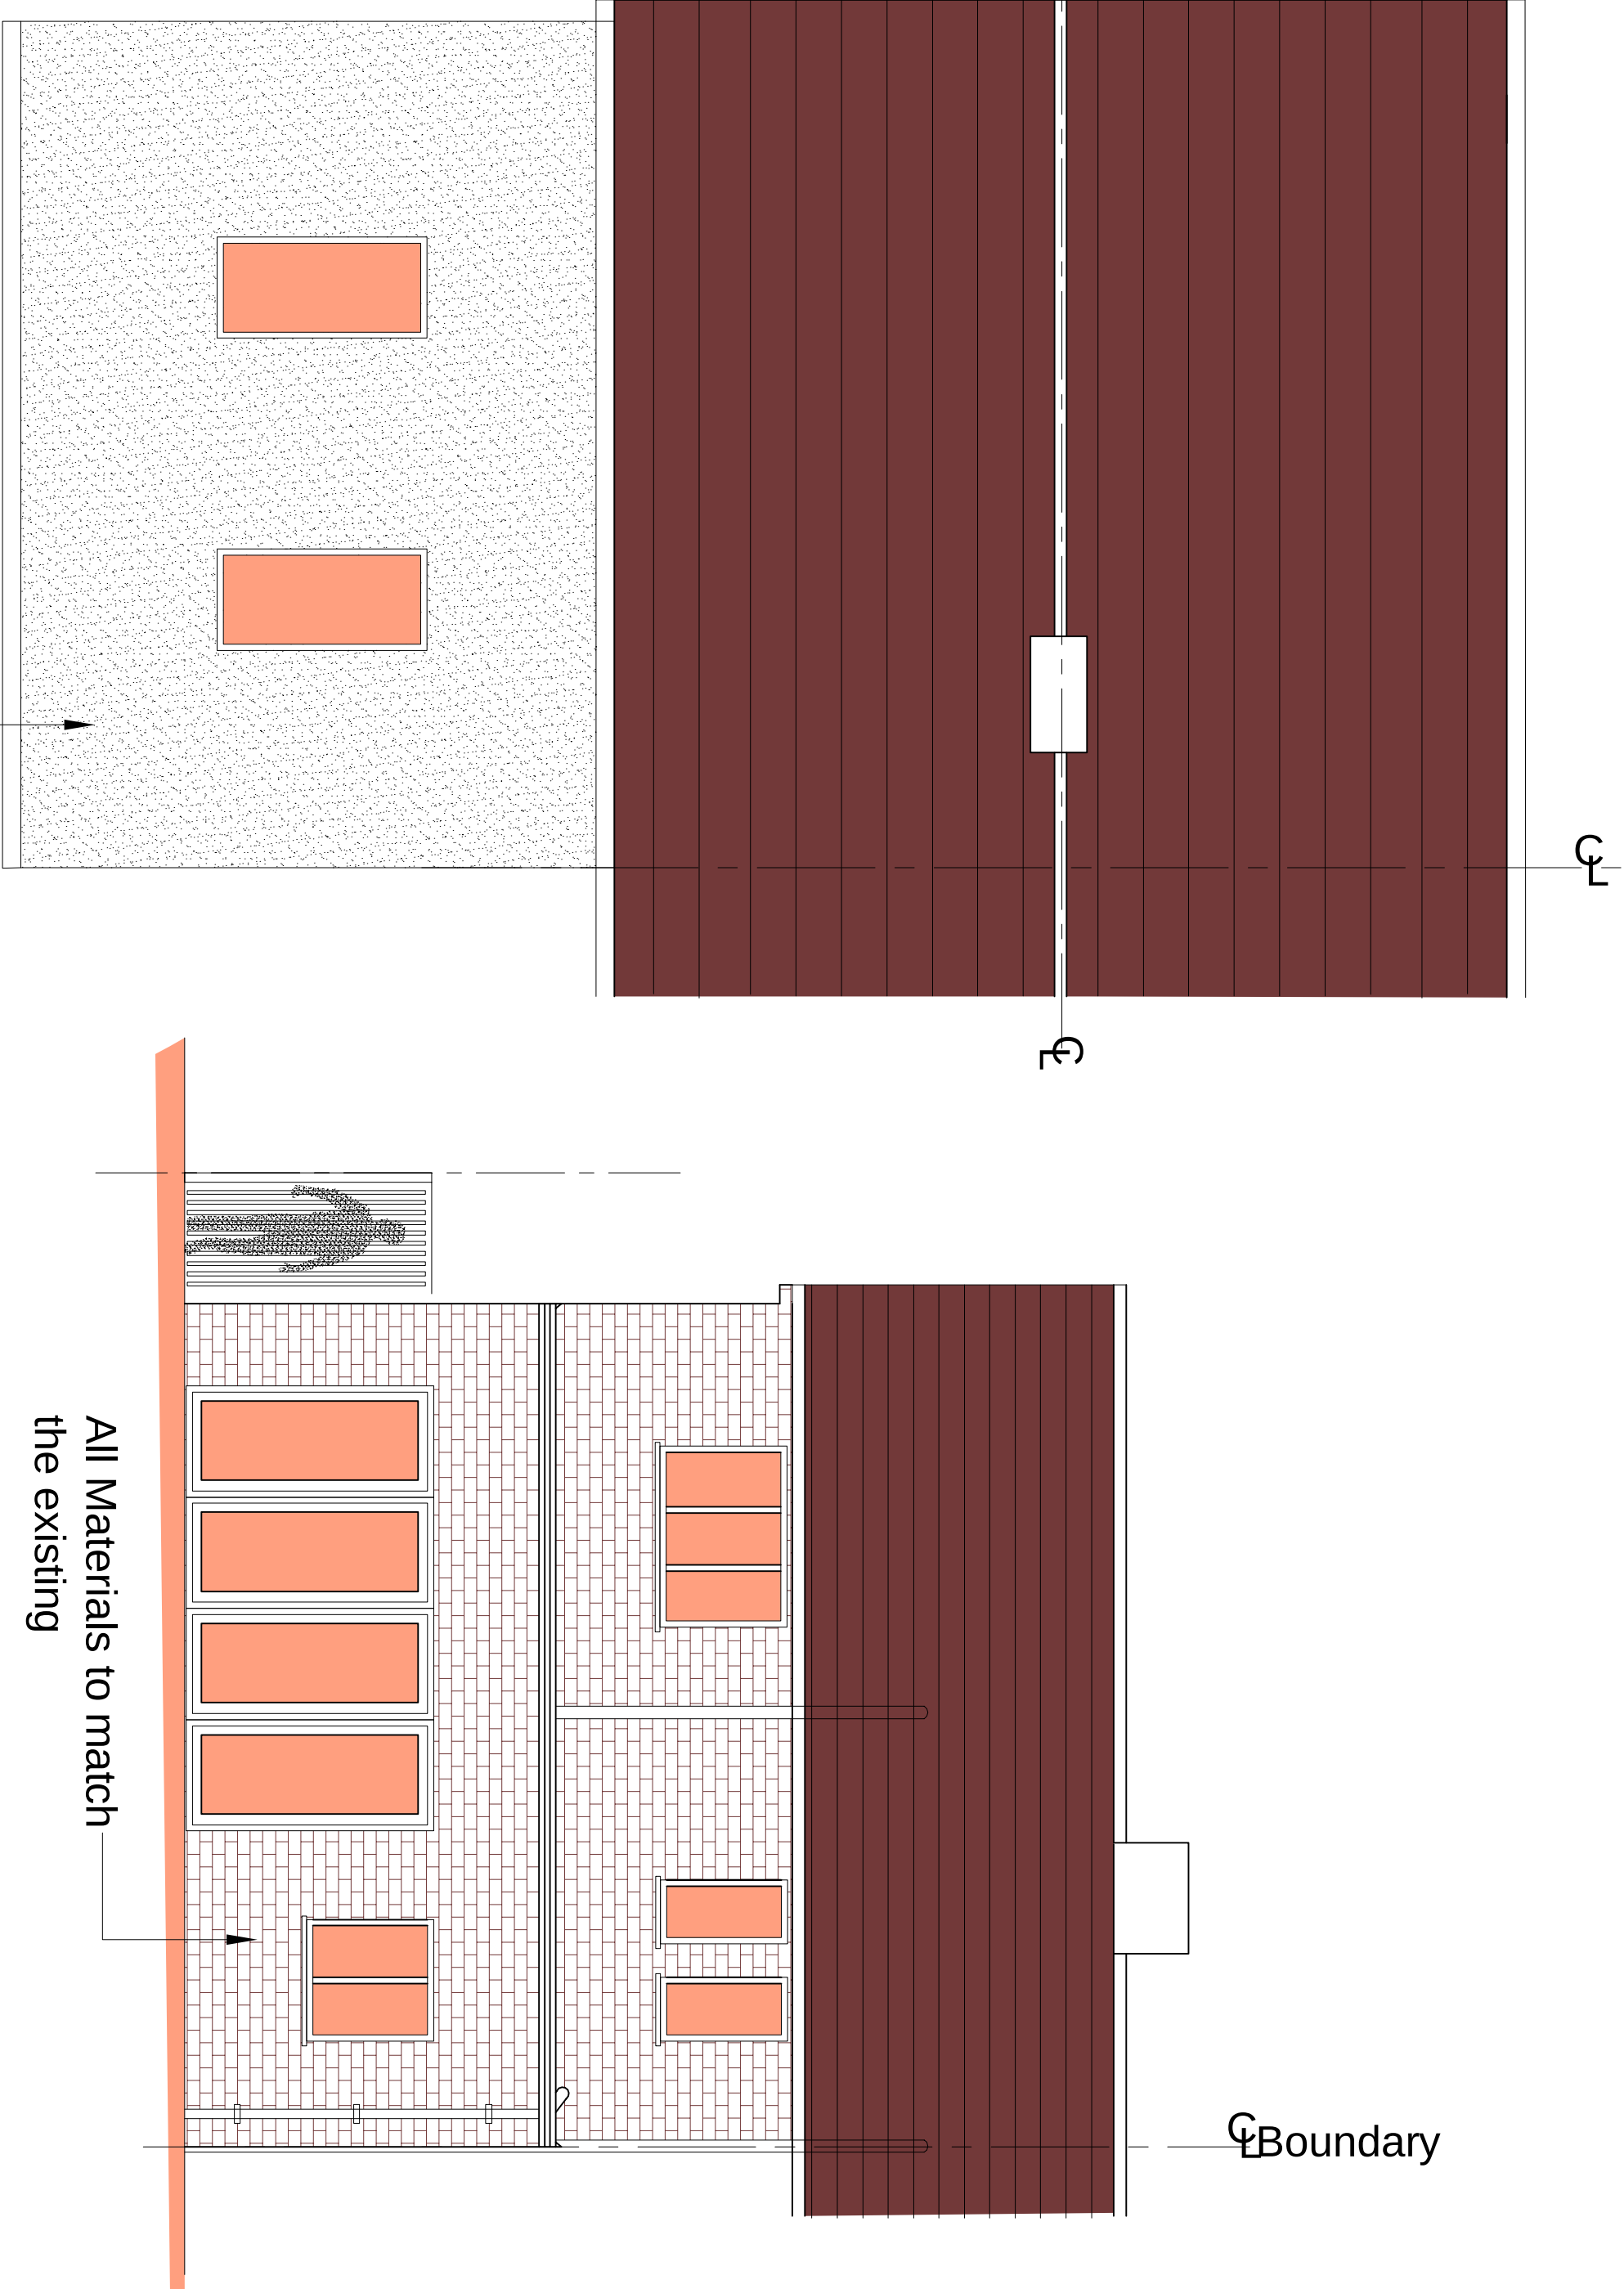


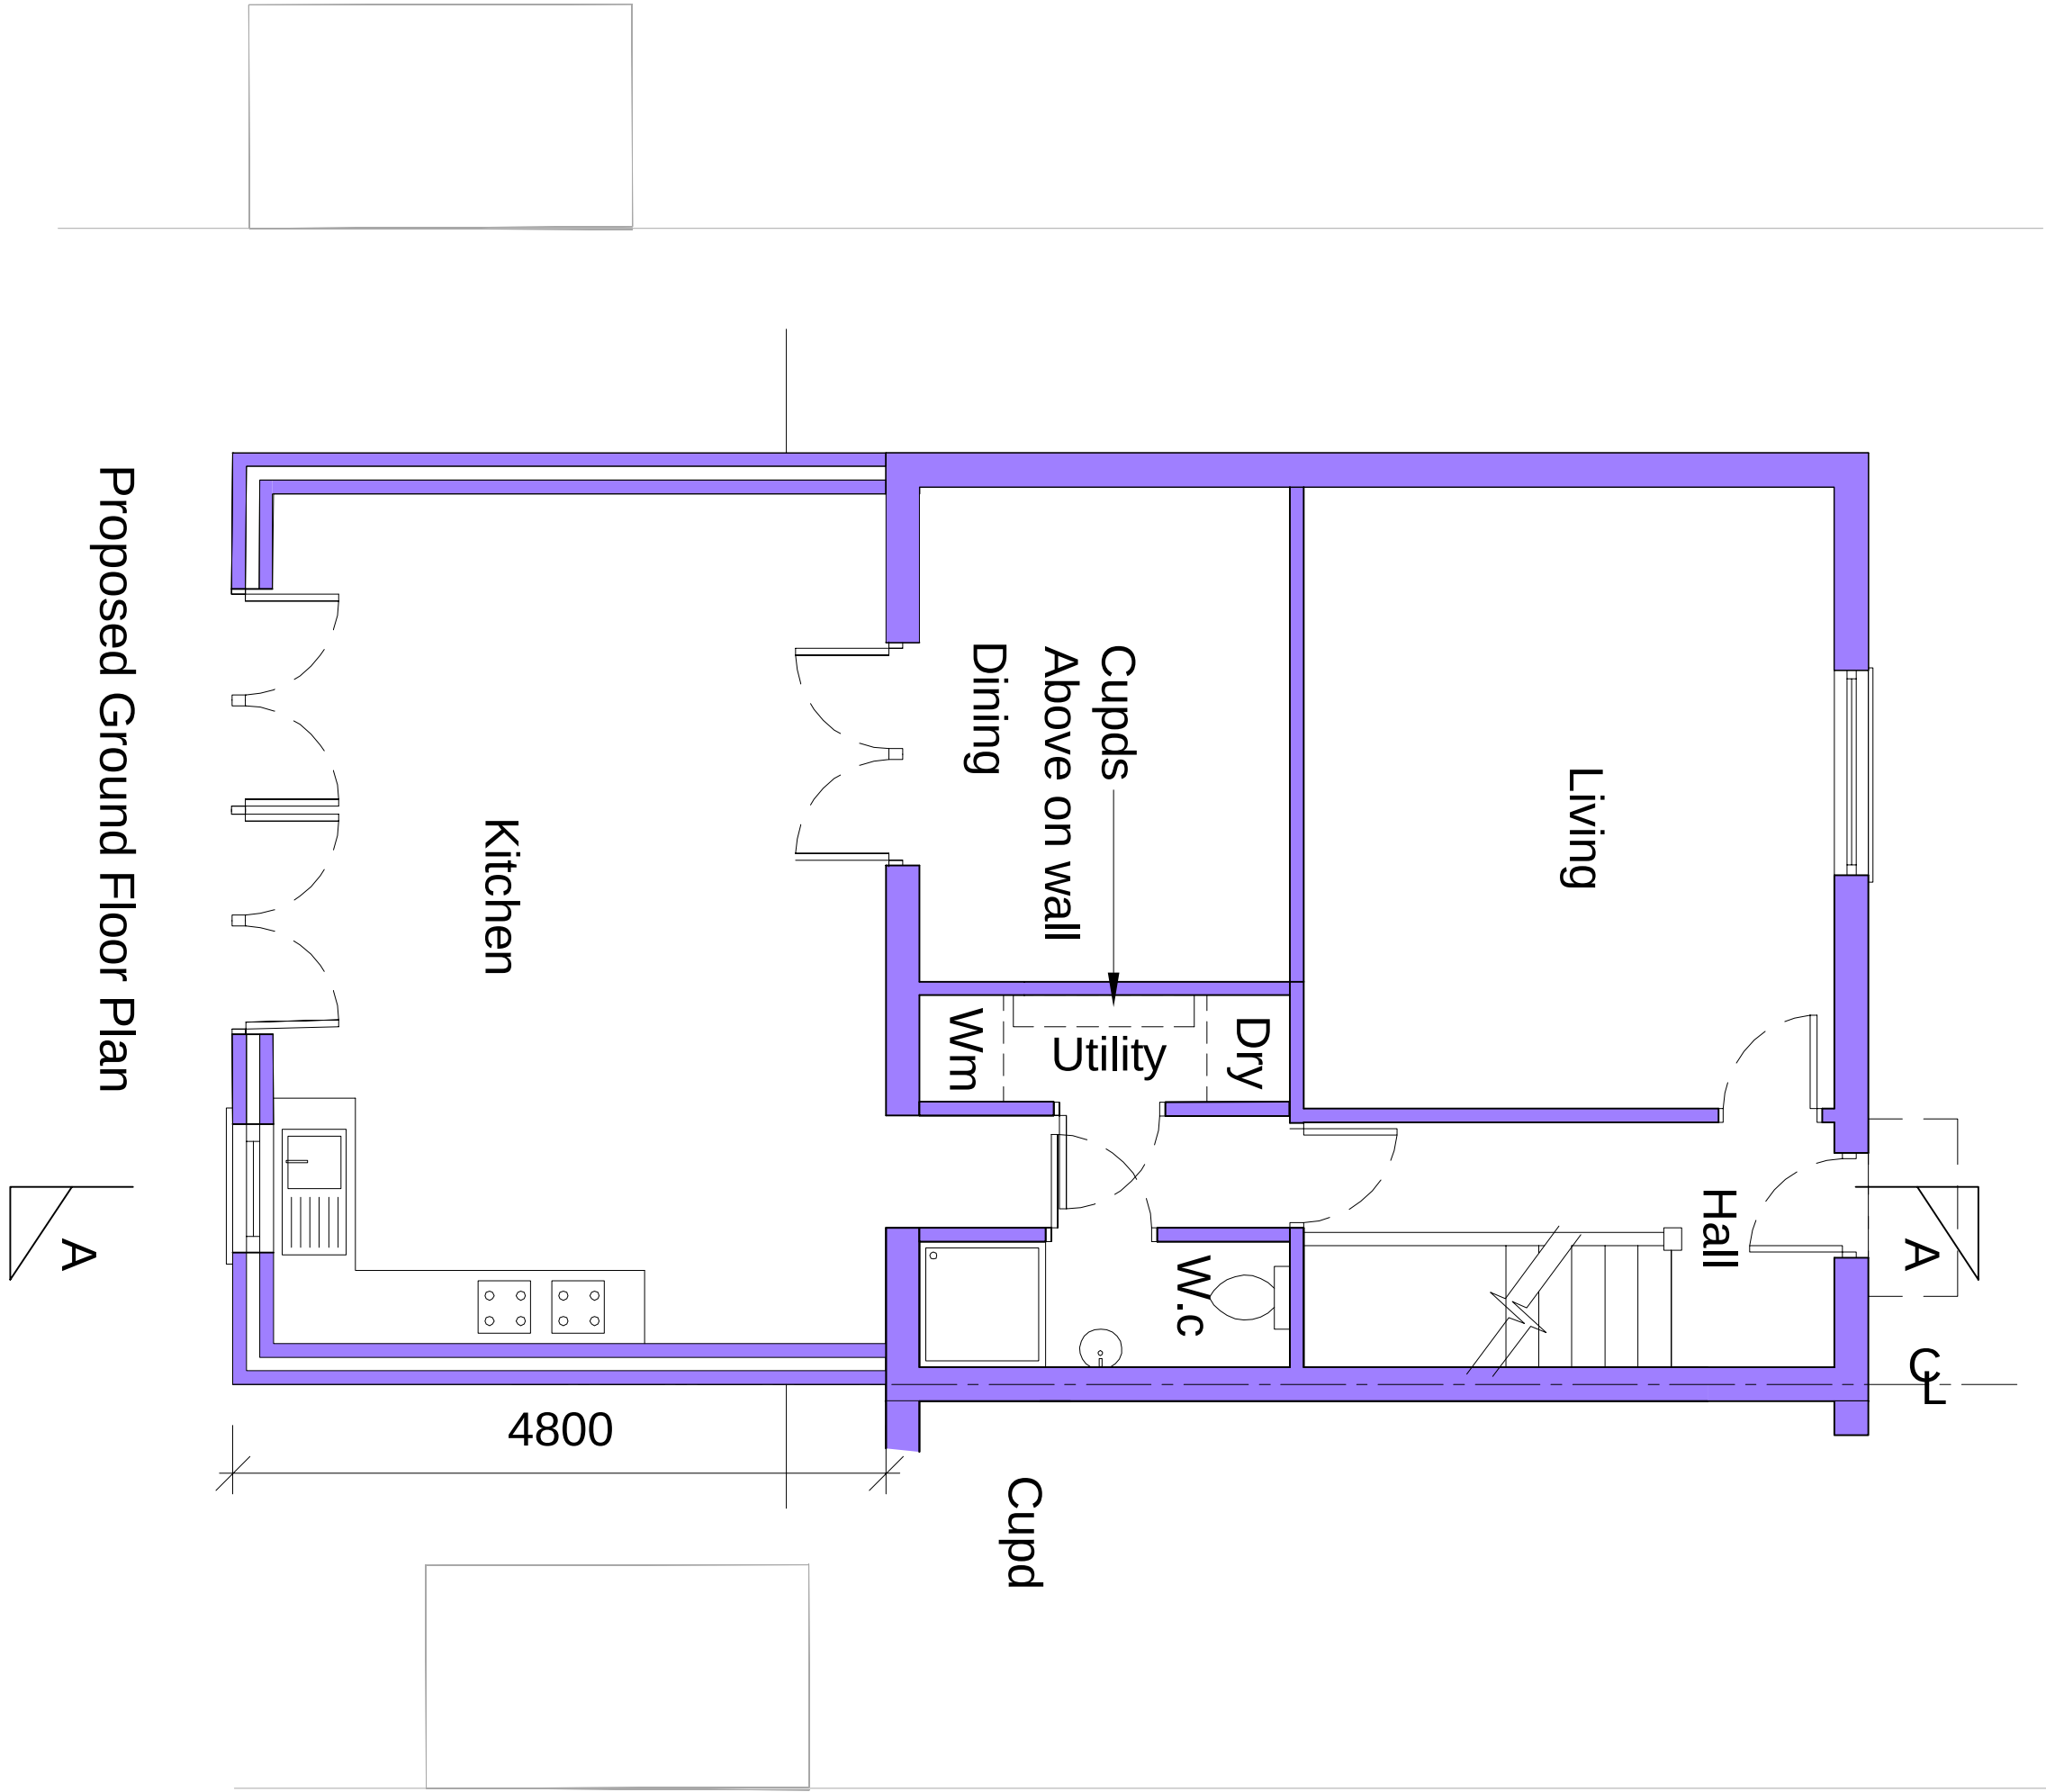

Prior Approval			
Job Title			
170 Denholm Road Gravesend DA11 8LW			
Drawing Title			
Proposed Plans			
Scale	Date	Drawn No.	Rev
515-1000-785	Oct 24	S04	P2

IMPERIAL

STRUCTURAL PLANNING LTD

9A THE PINNACLE, 180 HIGH STREET, GRAVESEND, CHES 46 7AA

07940121222

P2	ISSUED TO COUNCIL	XX.04.23	
P1	ISSUED TO COUNCIL	XX.04.23	
Rev	Date		