


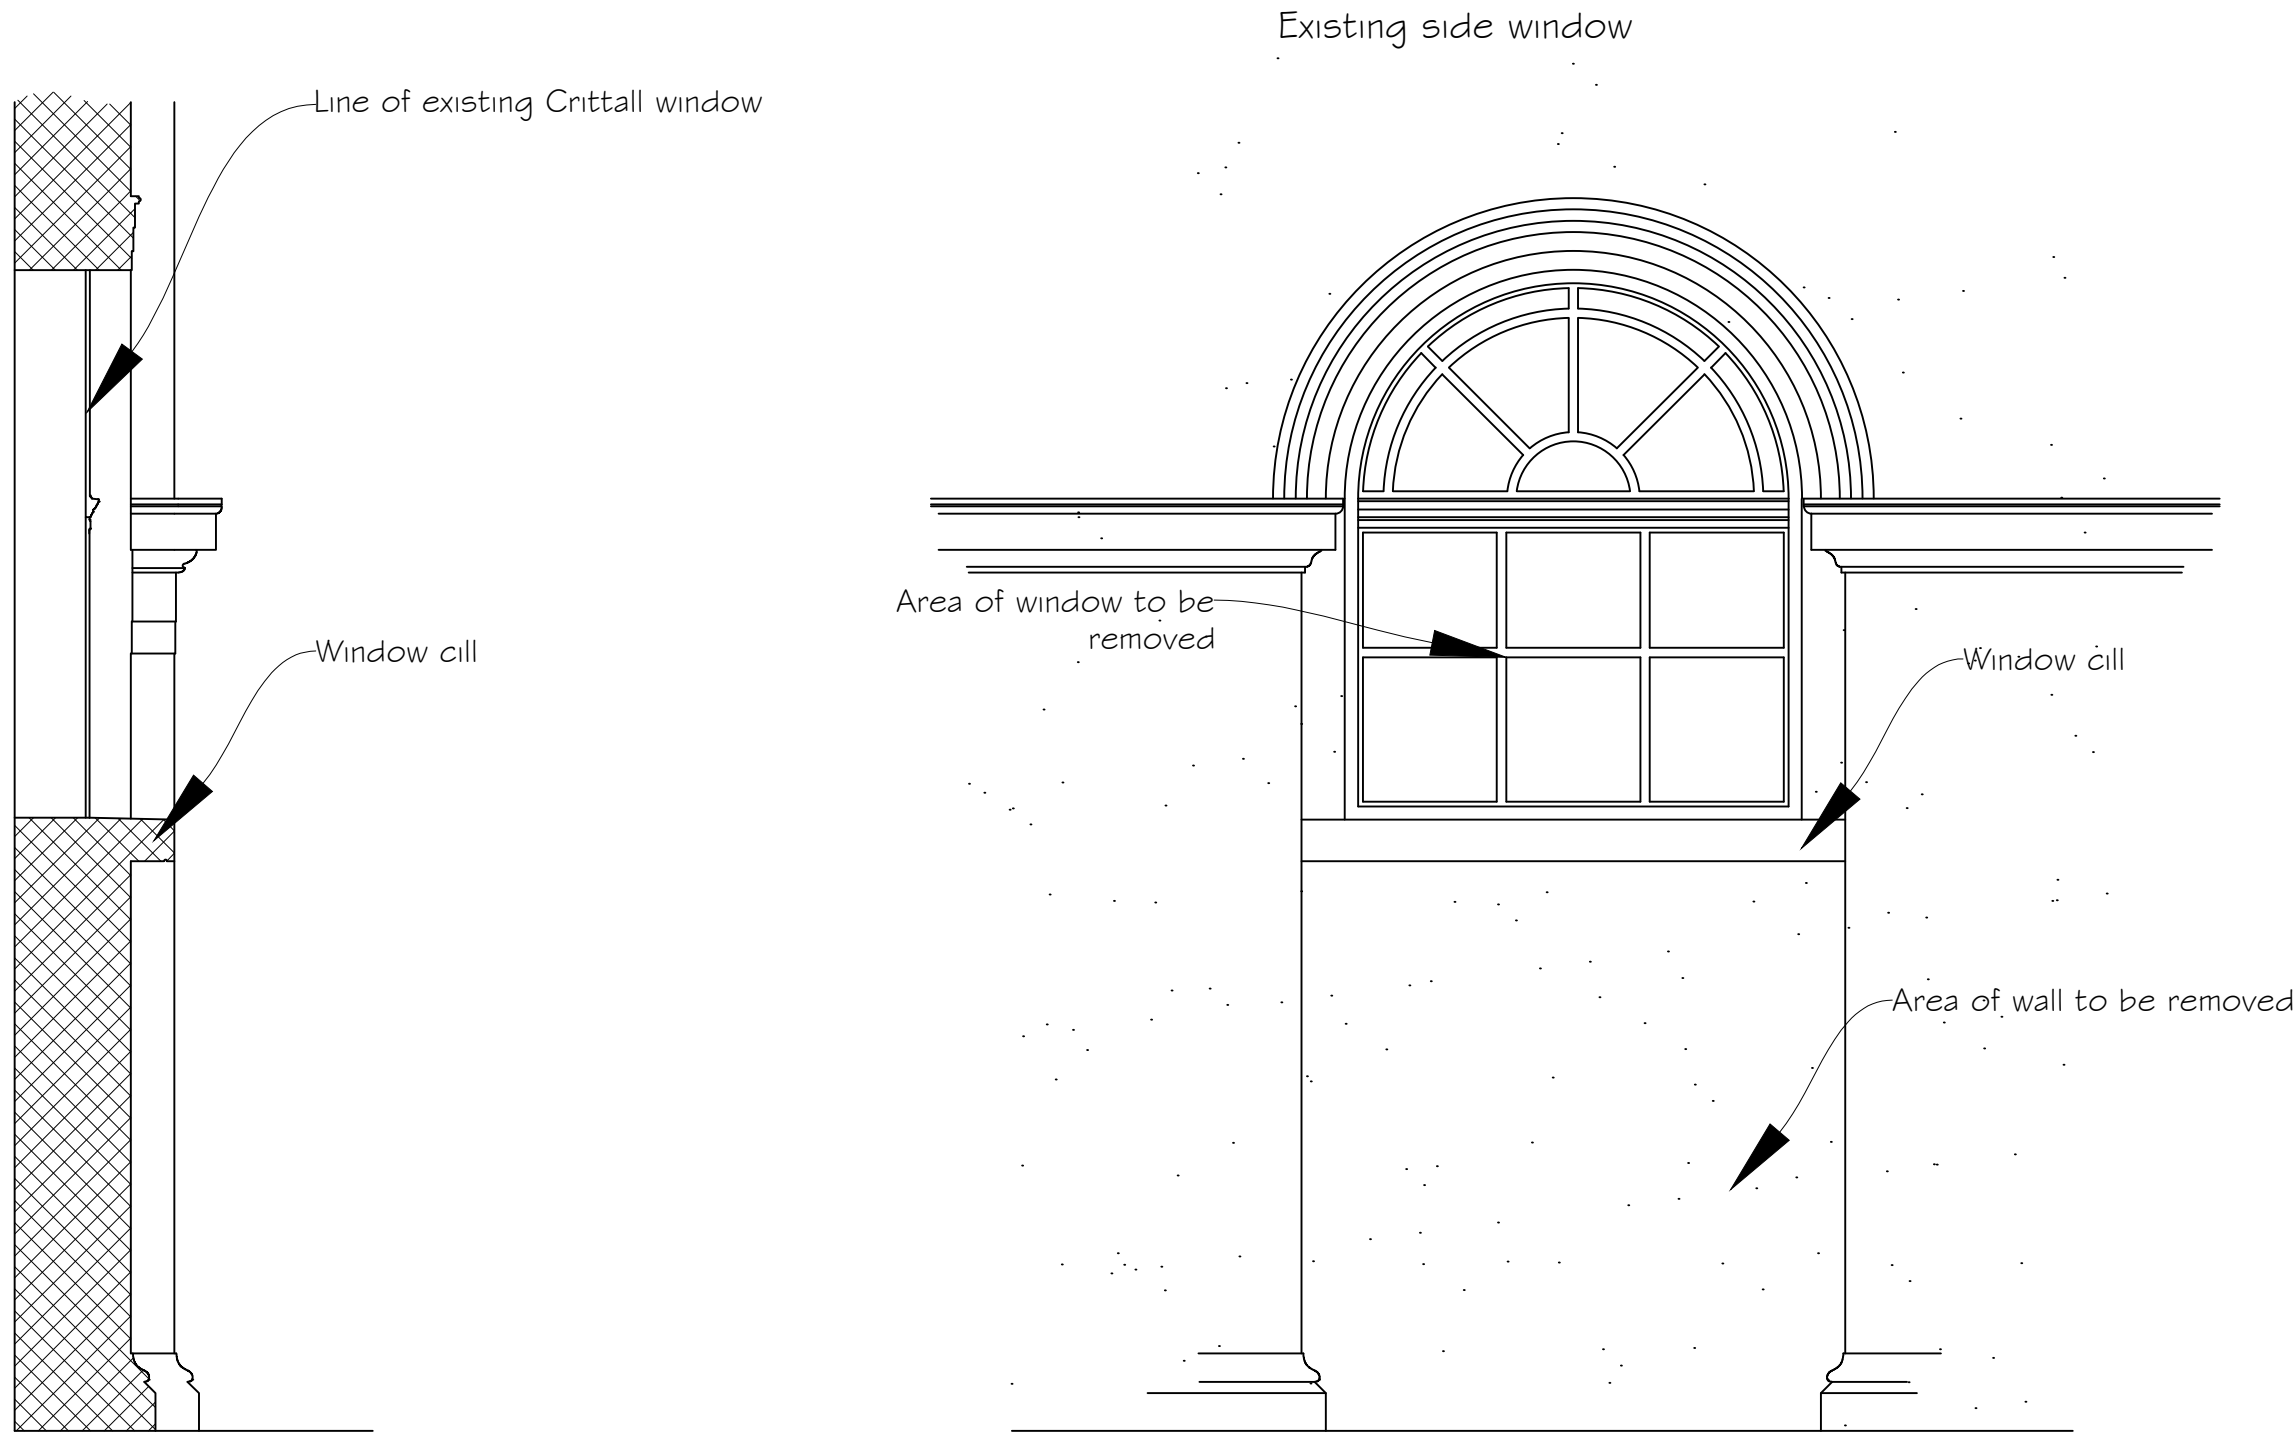


Existing window section

Scale 1:20





Existing window elevation

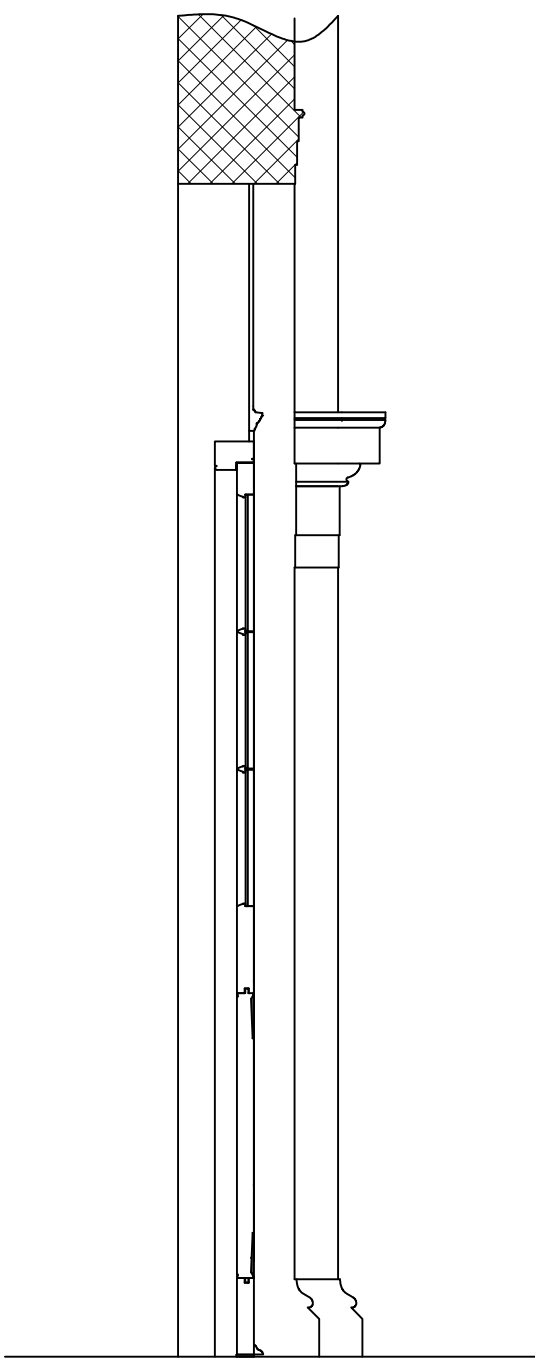


Proposed door section

Scale 1:20

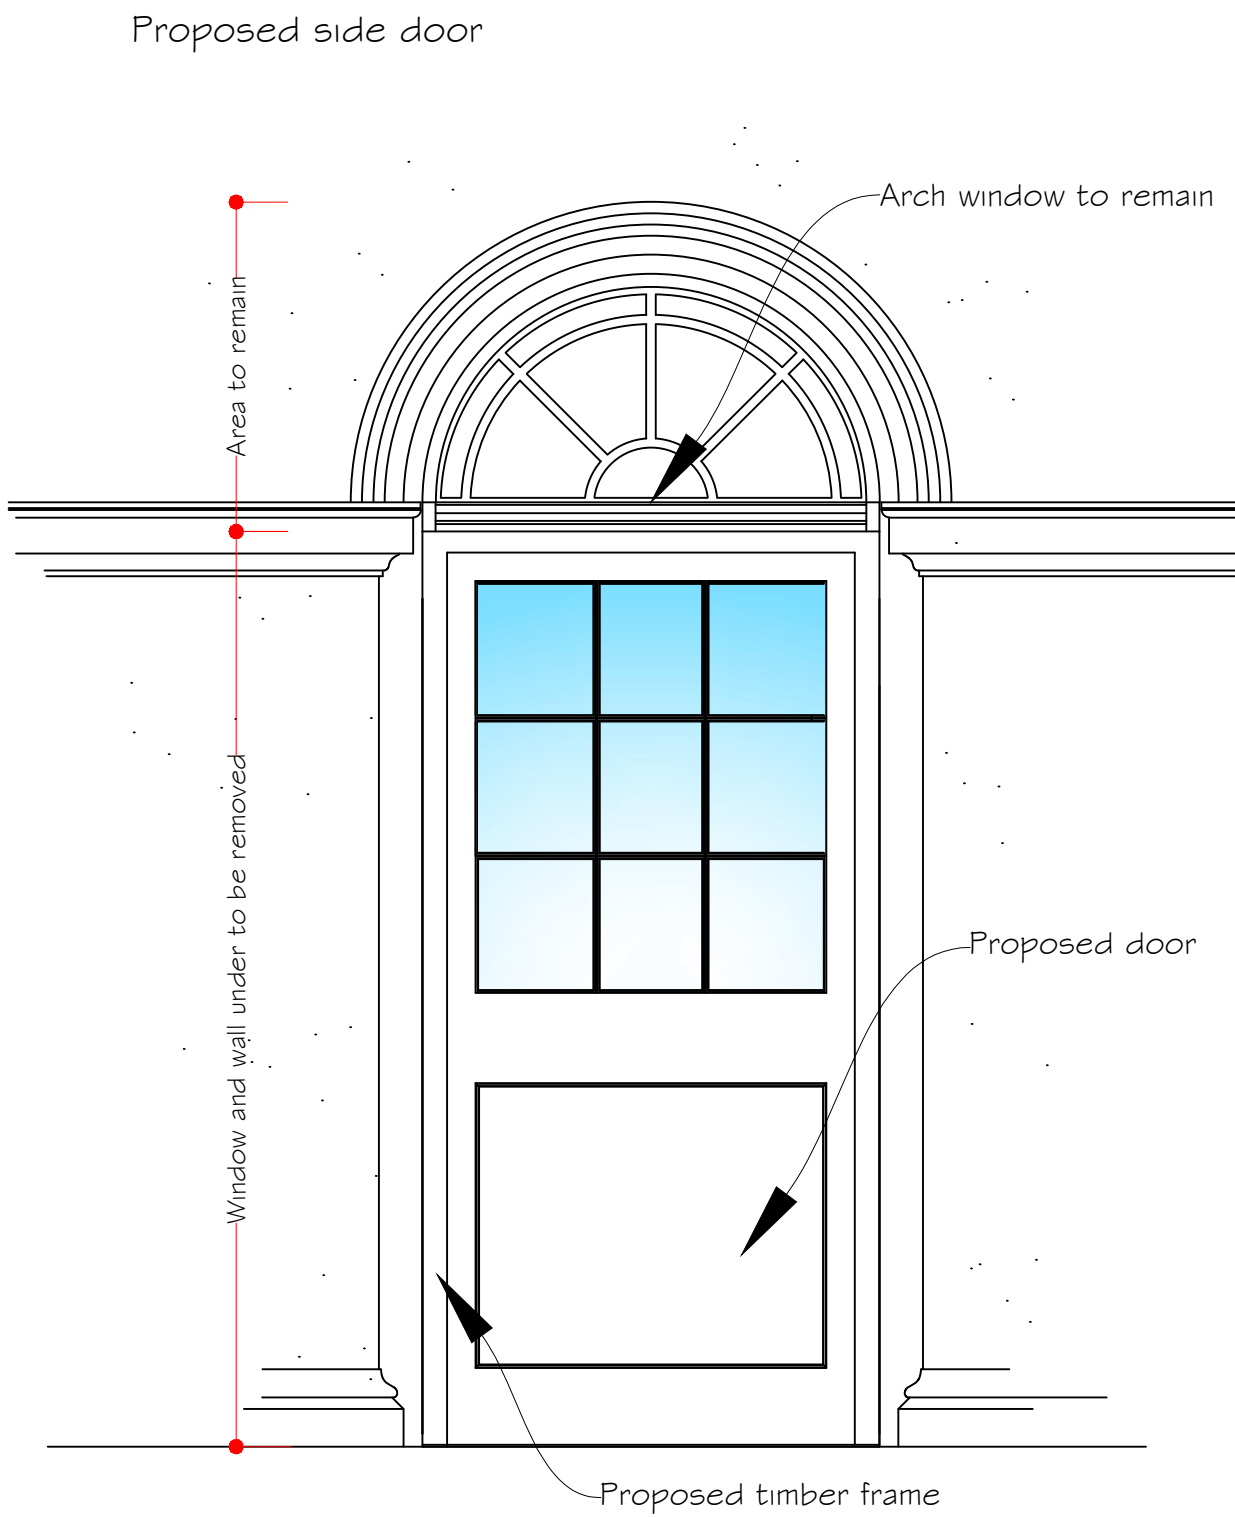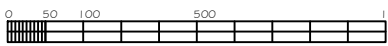

Door elevation

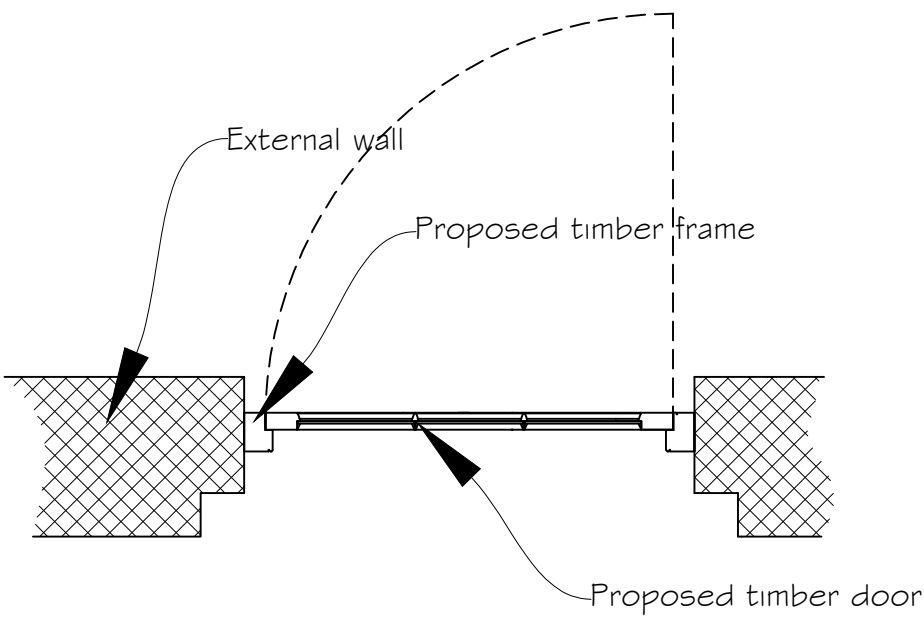

Plan detail

Synergy

Planning & Property Consultants Ltd
The Office
The Larches
Rochester
Kent ME3 7NQW

Client
Mad in Italy

Address
146 Milton Road Gravesend

Drawing title
Proposed side door

Scale
1:20

Date
January 2024

Drawn by

Drawing No
23/423/03