




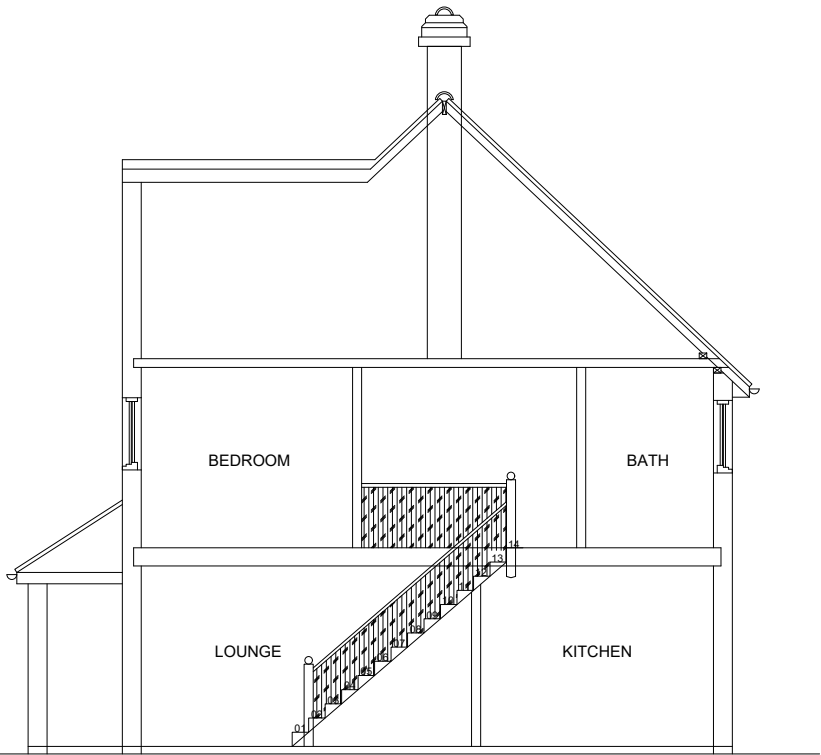

EXISTING SECTION A-A

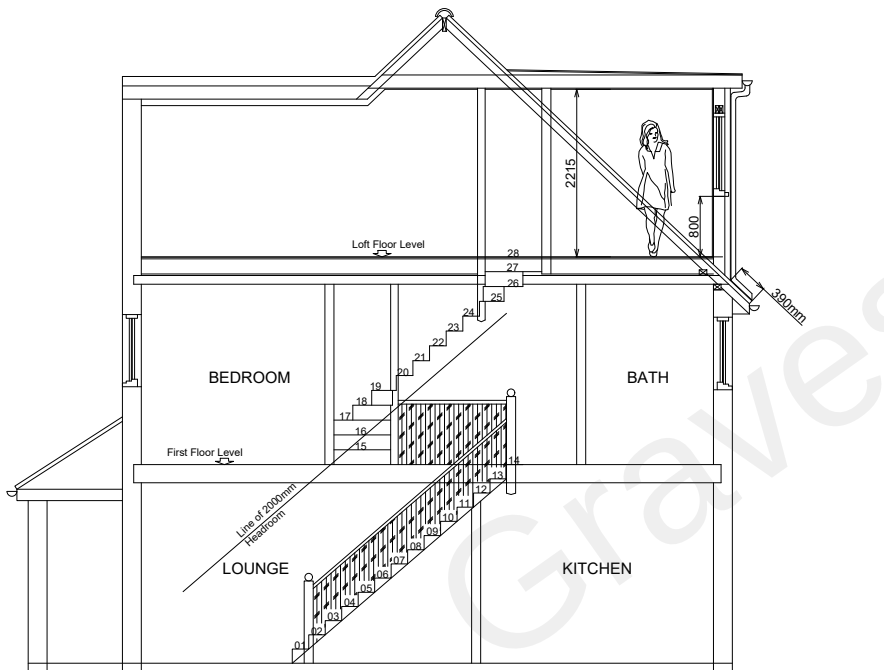

PROPOSED SECTION A-A

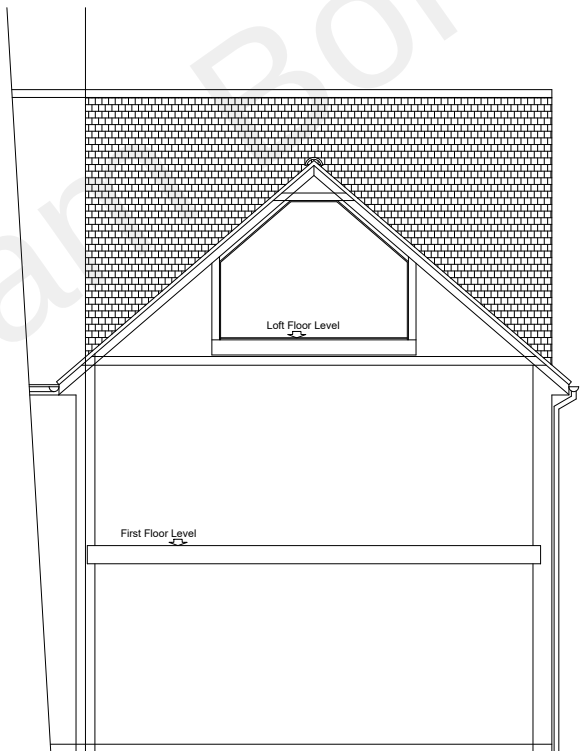

PROPOSED SECTION B - B

TITLE: LOFT CONVERSION WITH REAR DORMER
AND
INSTALLATION OF ROOF WINDOWS

NAME : MR. JOE BASIL SANTHIYAGO
ADDRESS : 37 BOUCHER DRIVE
GRAVESEND
KENT DA11 7JA



Tel : 020 3620 2355
Fax: 020 8425 1312
Web : www.arccidesigns.com
Email: admin@arccidesigns.com

Notes:
• This Drawing is Copyright of ARCCI DESIGNS and may not be reproduced or copied, in whole or in part, without express permission.
• Contractor/Builder to check all dimension on site, Before commencement of any works. Figured dimension only to be used.
• All work shall comply with the latest Building Regulations & be to the satisfaction of the L. Authority.
• Materials shall be suitable for the purpose for which they are used & the quality shall not be lower than that defined in the relevant British standard.

Drg No : AD/21/BOU37/LF00 Scale : 1:100 Drwn By: ST Date : 26.07.2021 Page : 3 of 3