




Ordnance Survey, (c) Crown Copyright 2023. All rights reserved. Licence number 100022432

Location Plan

Scale: 1:1250


1:1250

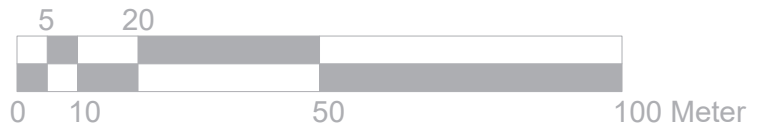

Block Plan

Scale: 1:500

1:500

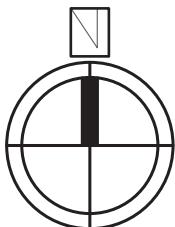

Project:
77 Saint Francis
Avenue,
Gravesend,
DA12 4SZ

Title:
Location Plan
Block Plan

Scale: 1:1250/500@A3
Date: 24.05.2023
Drawing No.:
LBA 3340 - 06/LB
Revision

info@lbarchigroup.co.uk

Mob: 07710410150