
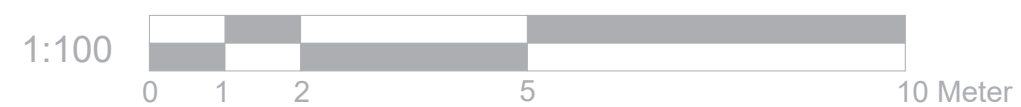


Proposed External Finish
Materials to Match Existing
External Finish Materials

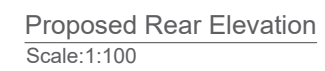

	Project:	Title:	Scale: 1:100 @ A3
	77 Saint Francis Avenue, Gravesend, DA12 4SZ	Proposed Elevations	Date: 24.05.2023
			Drawing No.:
			LBA 3340 - 03/LB
			Revision
info@lbarchigroup.co.uk Mob: 07710410150			