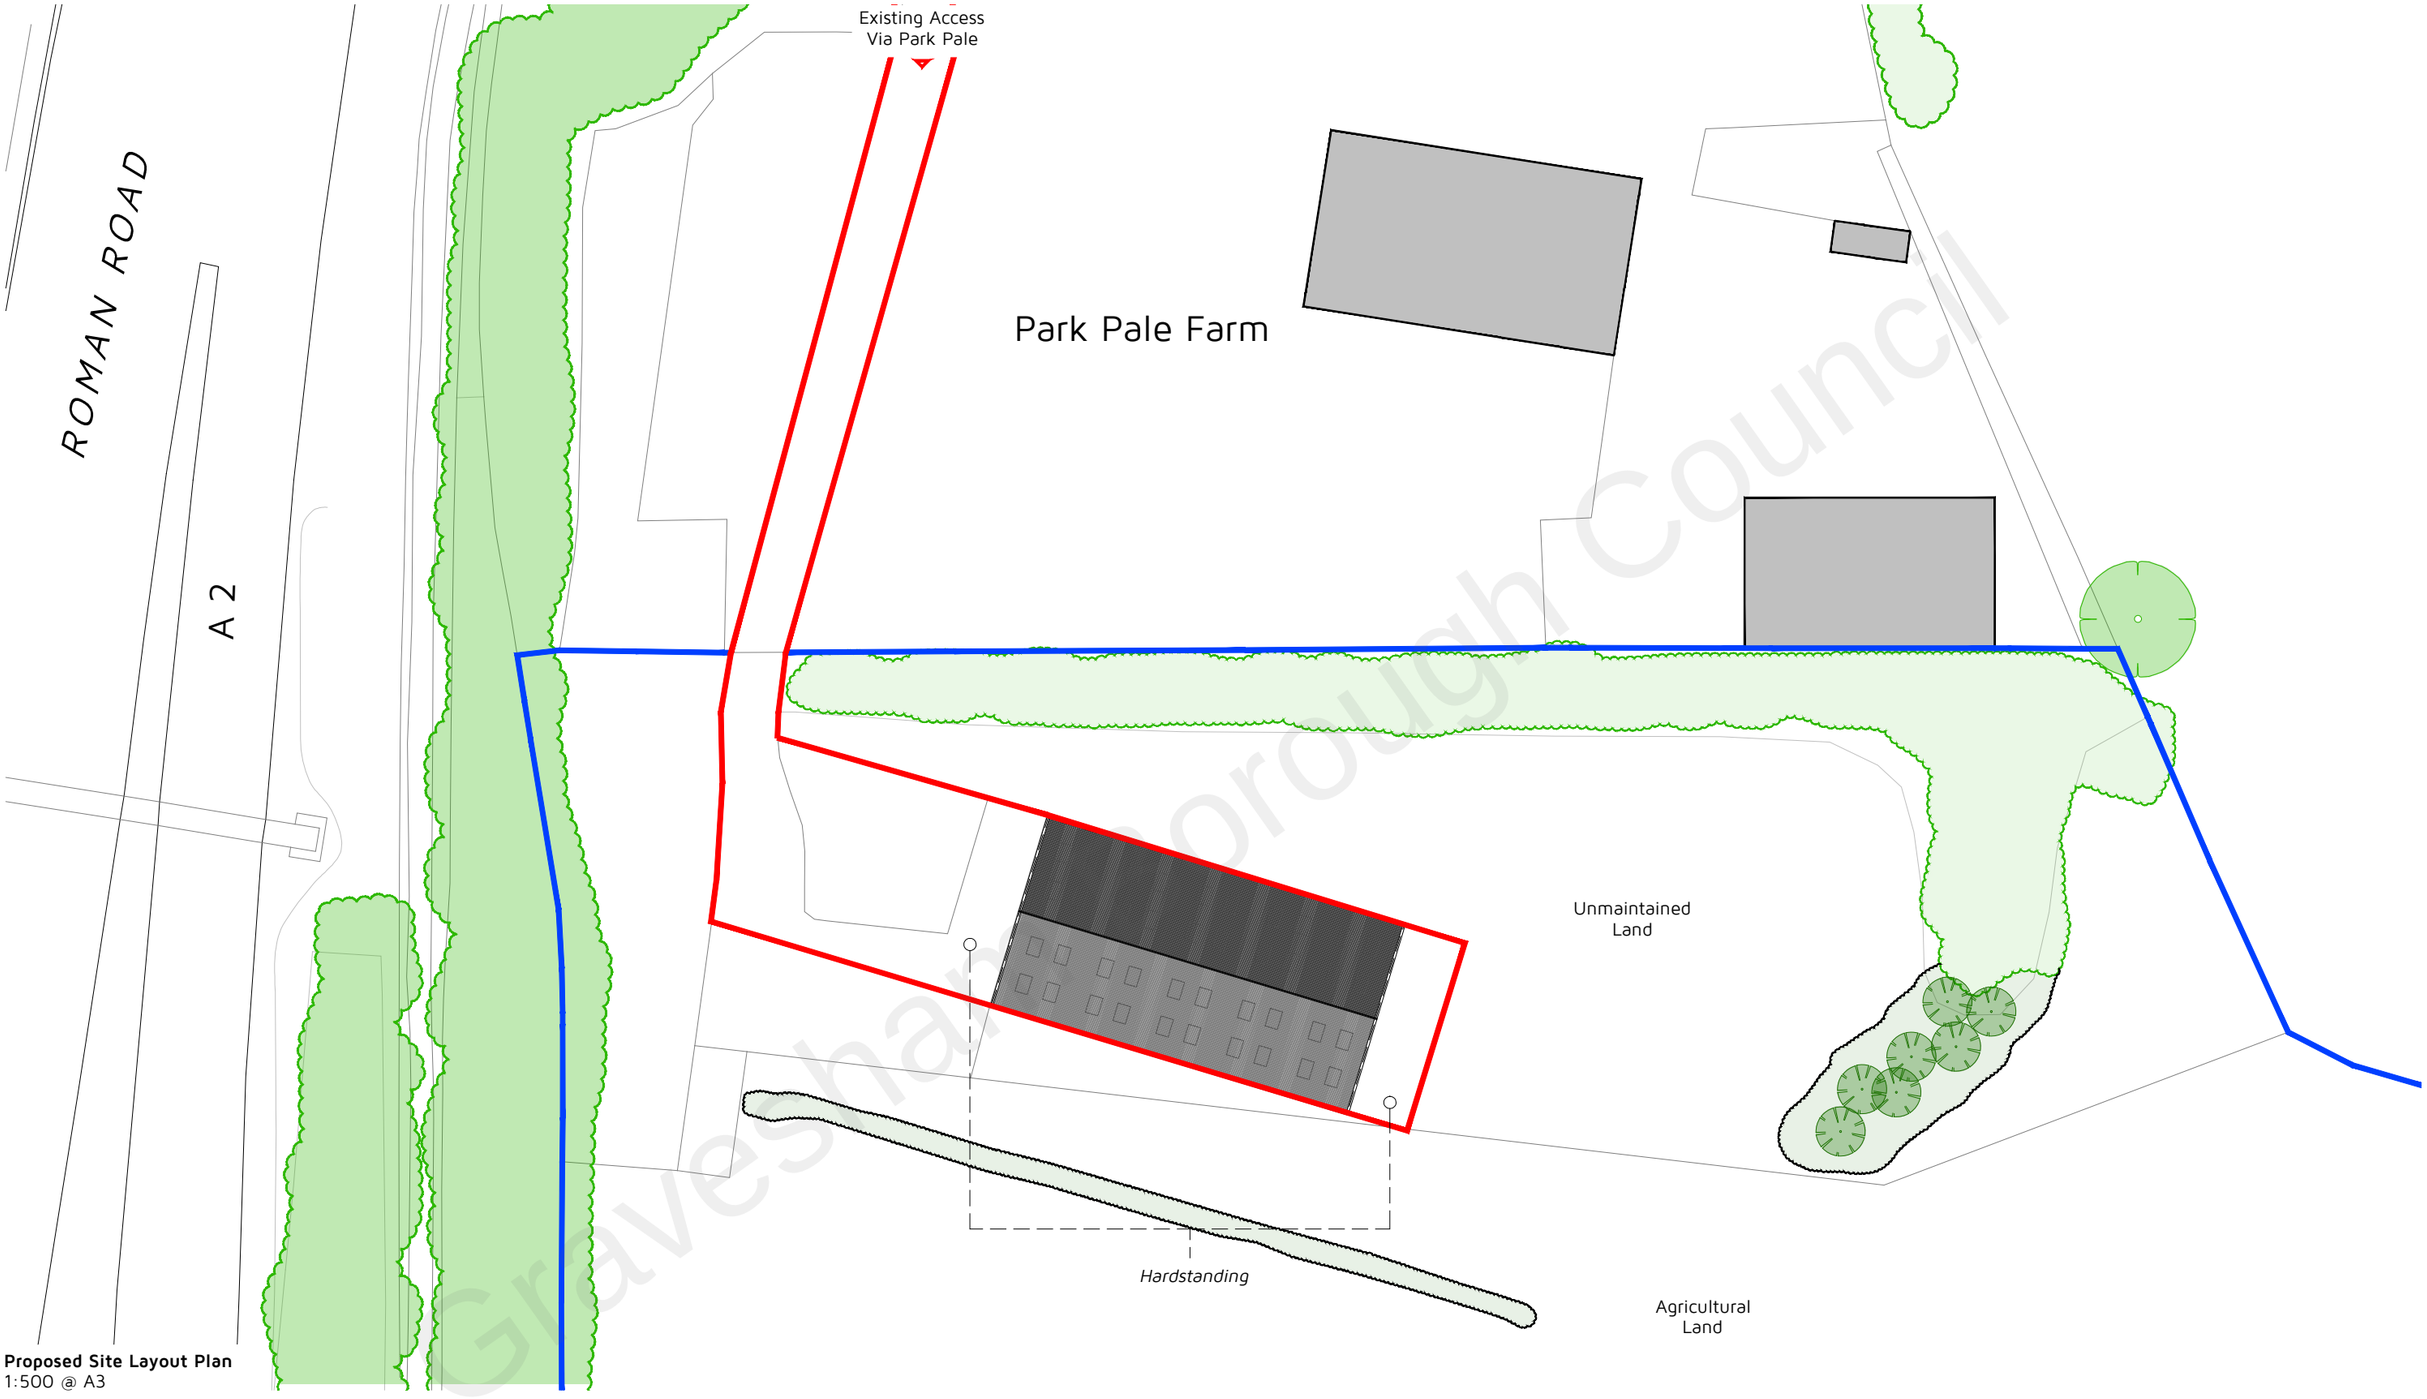


Proposed Site Layout Plan
1:500 @ A3

Gravesham Borough Council

0 5 10 15 20 25

Metres (1:500)

N

Site Area: 0.16 Ha

Application Boundary

Applicant Ownership

KEY

- Approximate Location of Existing Tree
- Approximate Location of Existing Tree Group
- Approximate Location of Existing Hedgerow
- Proposed Native Specie Tree
- Proposed Native Hedgerow Group

Rev:	Reason:	Date:

Client:
J & B MARTIN

Project:
HARLEX HAULAGE SERVICES LTD, PARK PALE, SHORNE, ROCHESTER, KENT, ME2 3UD

Title:
PROPOSED SITE LAYOUT PLAN

Drawing:	Rev:	Scale:	Date:
DHA/15790/03		1:500	JULY 2021

Eclipse House, Eclipse Park. Sittingbourne Road
Maidstone, Kent. ME14 3EN
t: 01622 776226 f: 01622 776227
e: info@dhaplanning.co.uk w: www.dhaplanning.co.uk

No reproduction by any method of any part of this document is permitted without the consent of the copyright holders.
Produced for Town and Country planning purposes only.
© Crown Copyright 2019. All rights reserved. Licence Number: 100031961

CAD Reference: DHA_15790_HARLEX_MM02

A3