


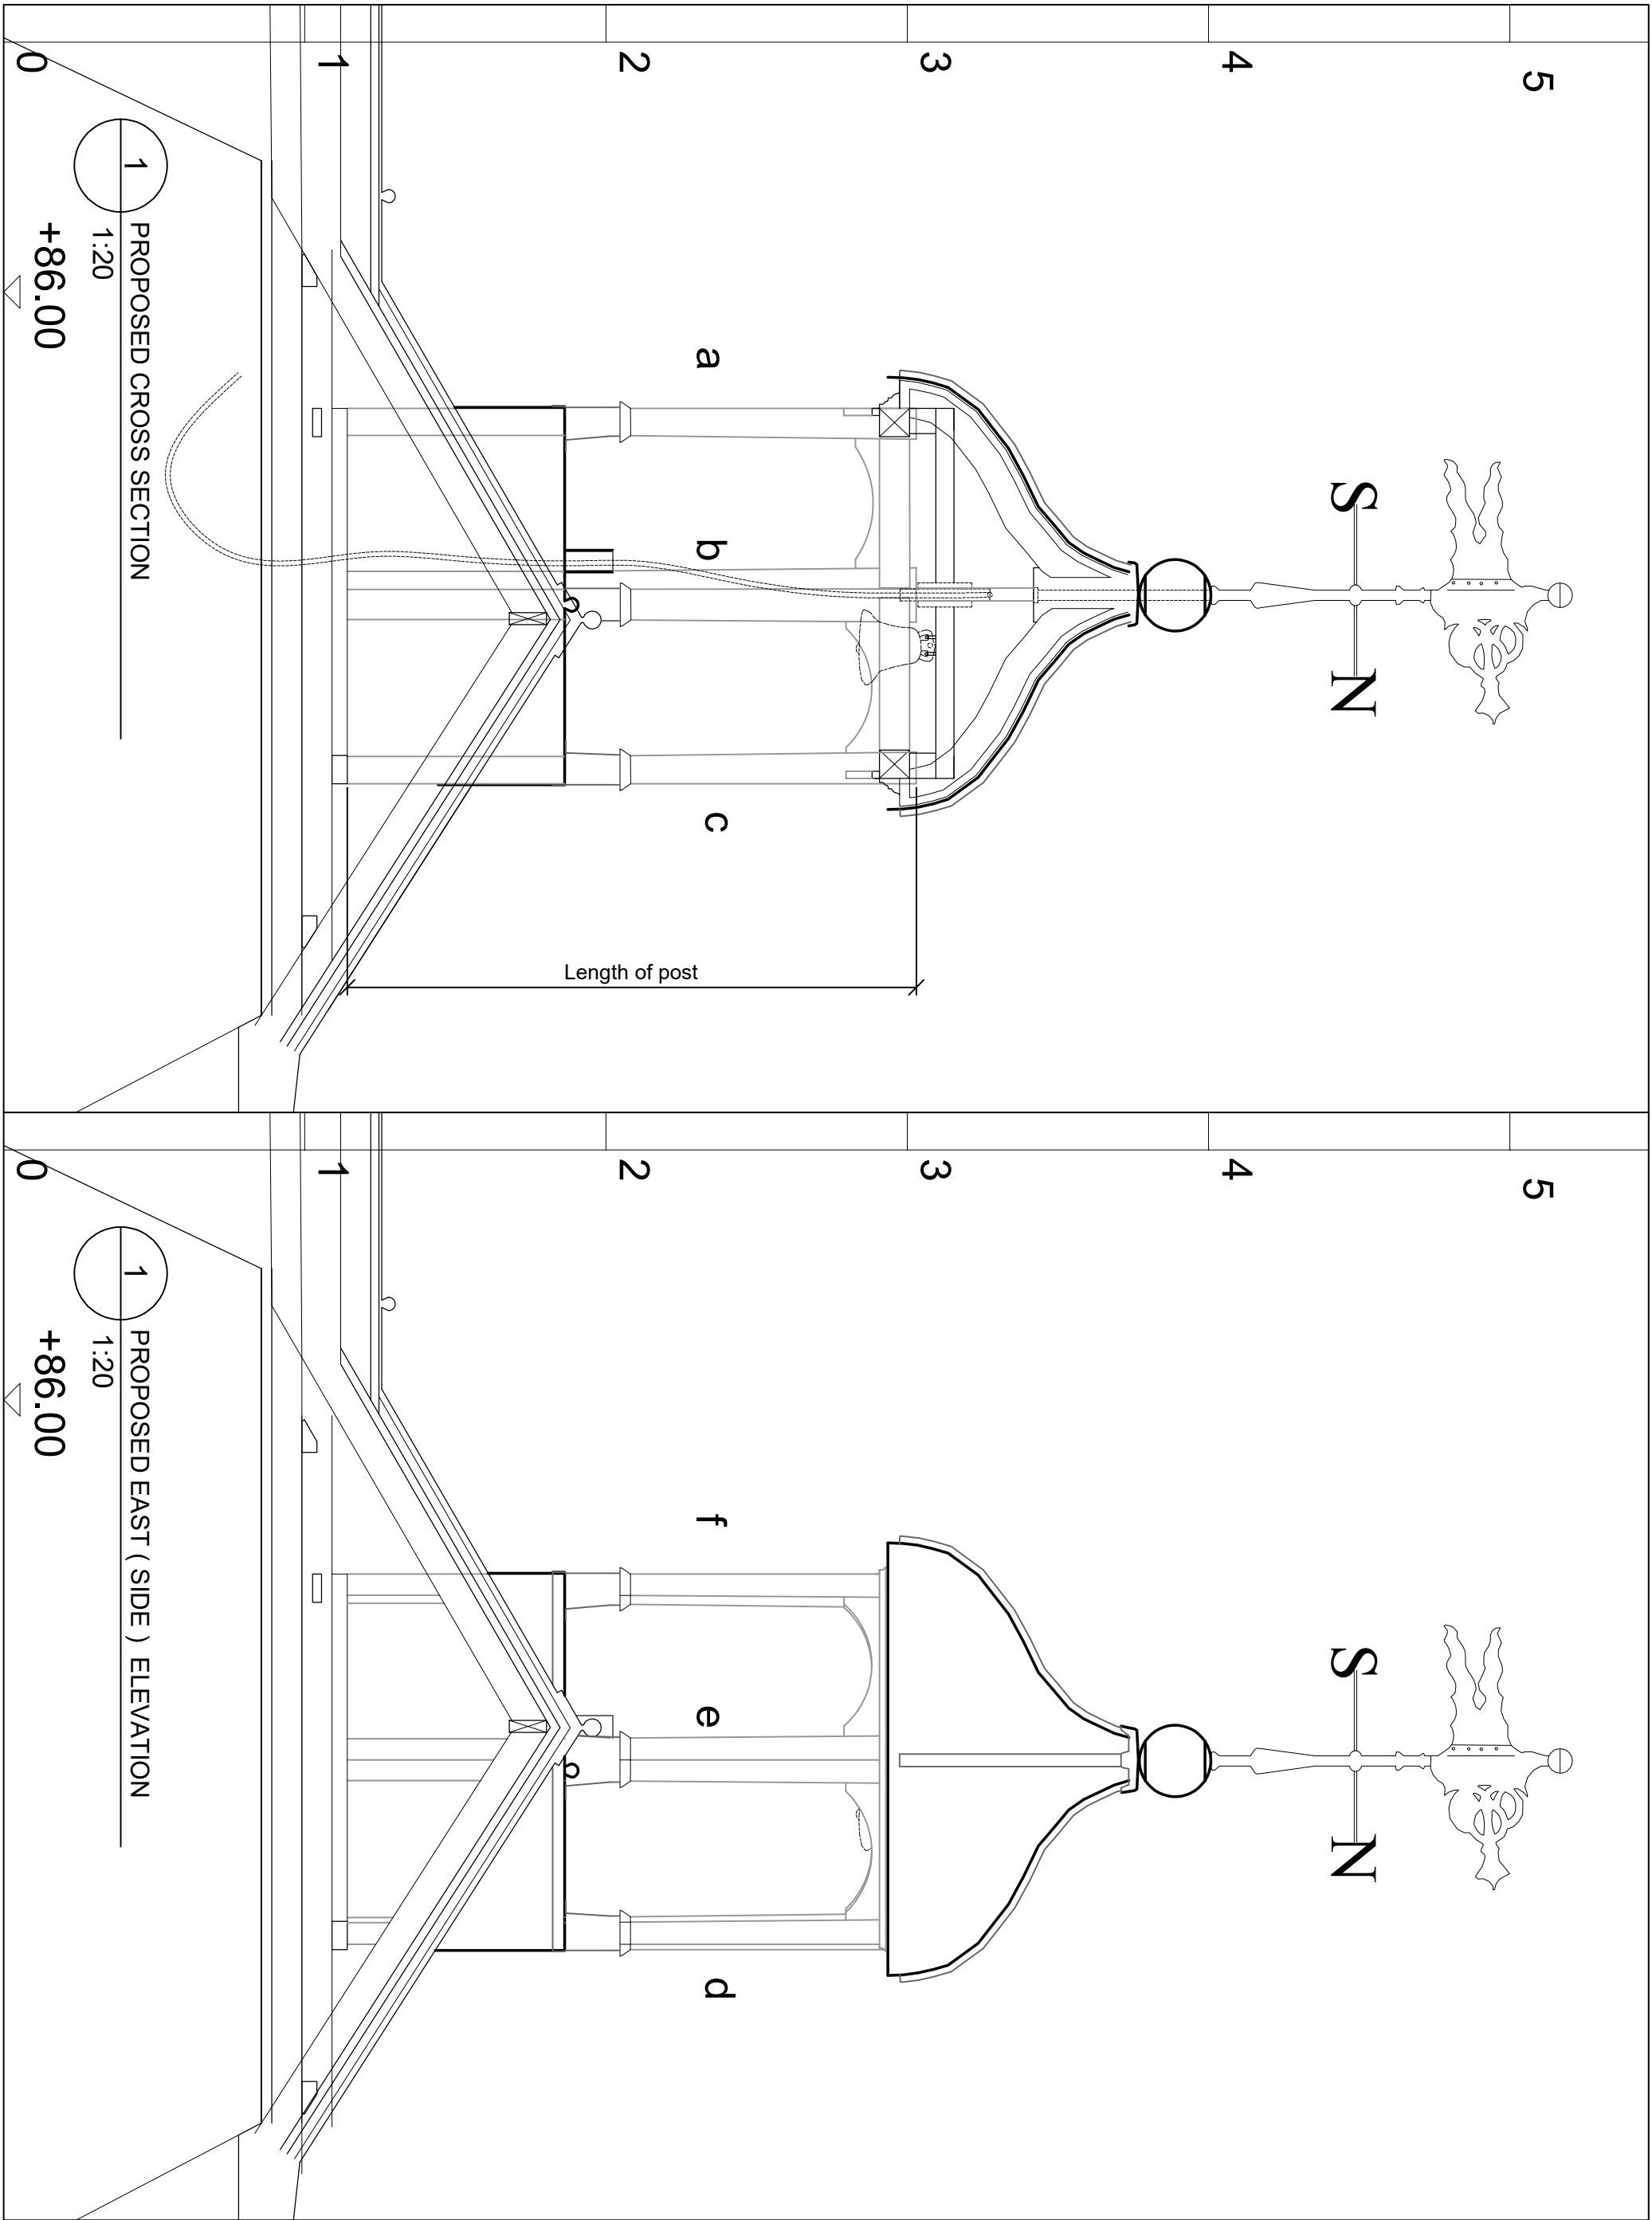

Project	Client	Rev.	Date	By	Notes
GAD'S HILL SCHOOL, HIGHAM	GAD'S HILL SCHOOL				
GAD'S HILL PLACE REPAIRS	Copyright belongs to Clay Architecture Ltd. All dimensions are to be verified by the contractor before commencing works.				