

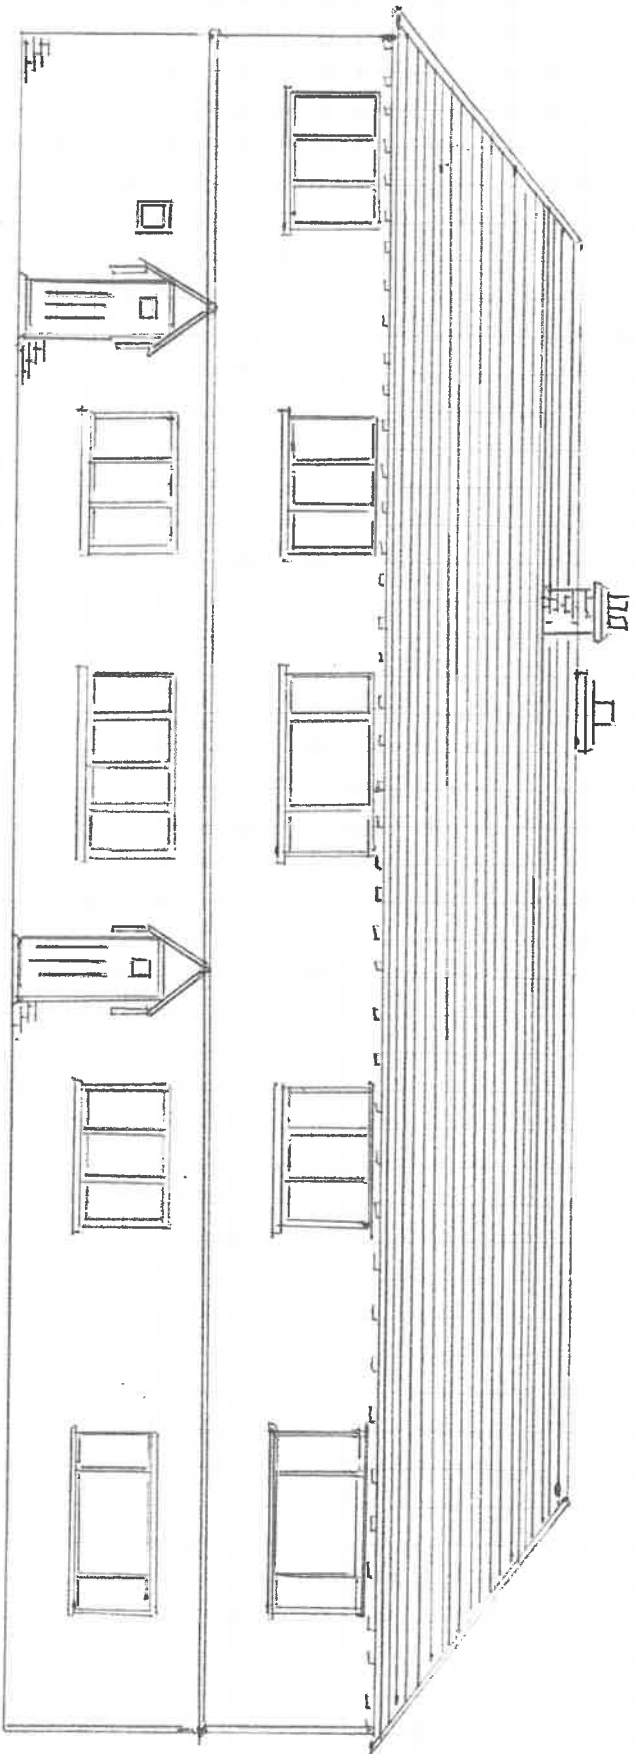


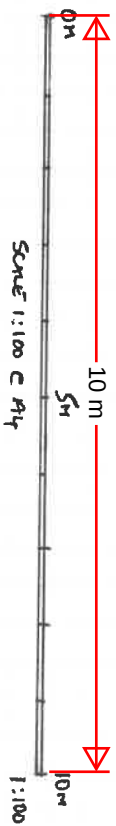

PROPOSED SOUTH/WEST (FRONT) ELEVATION 1:100

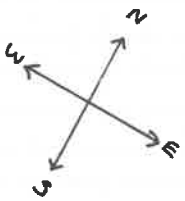

THE AMARON AND TIGRE
HARVEY STREET, HARVEY
DA13 006