


Proposed Plan : Detailed Drawing

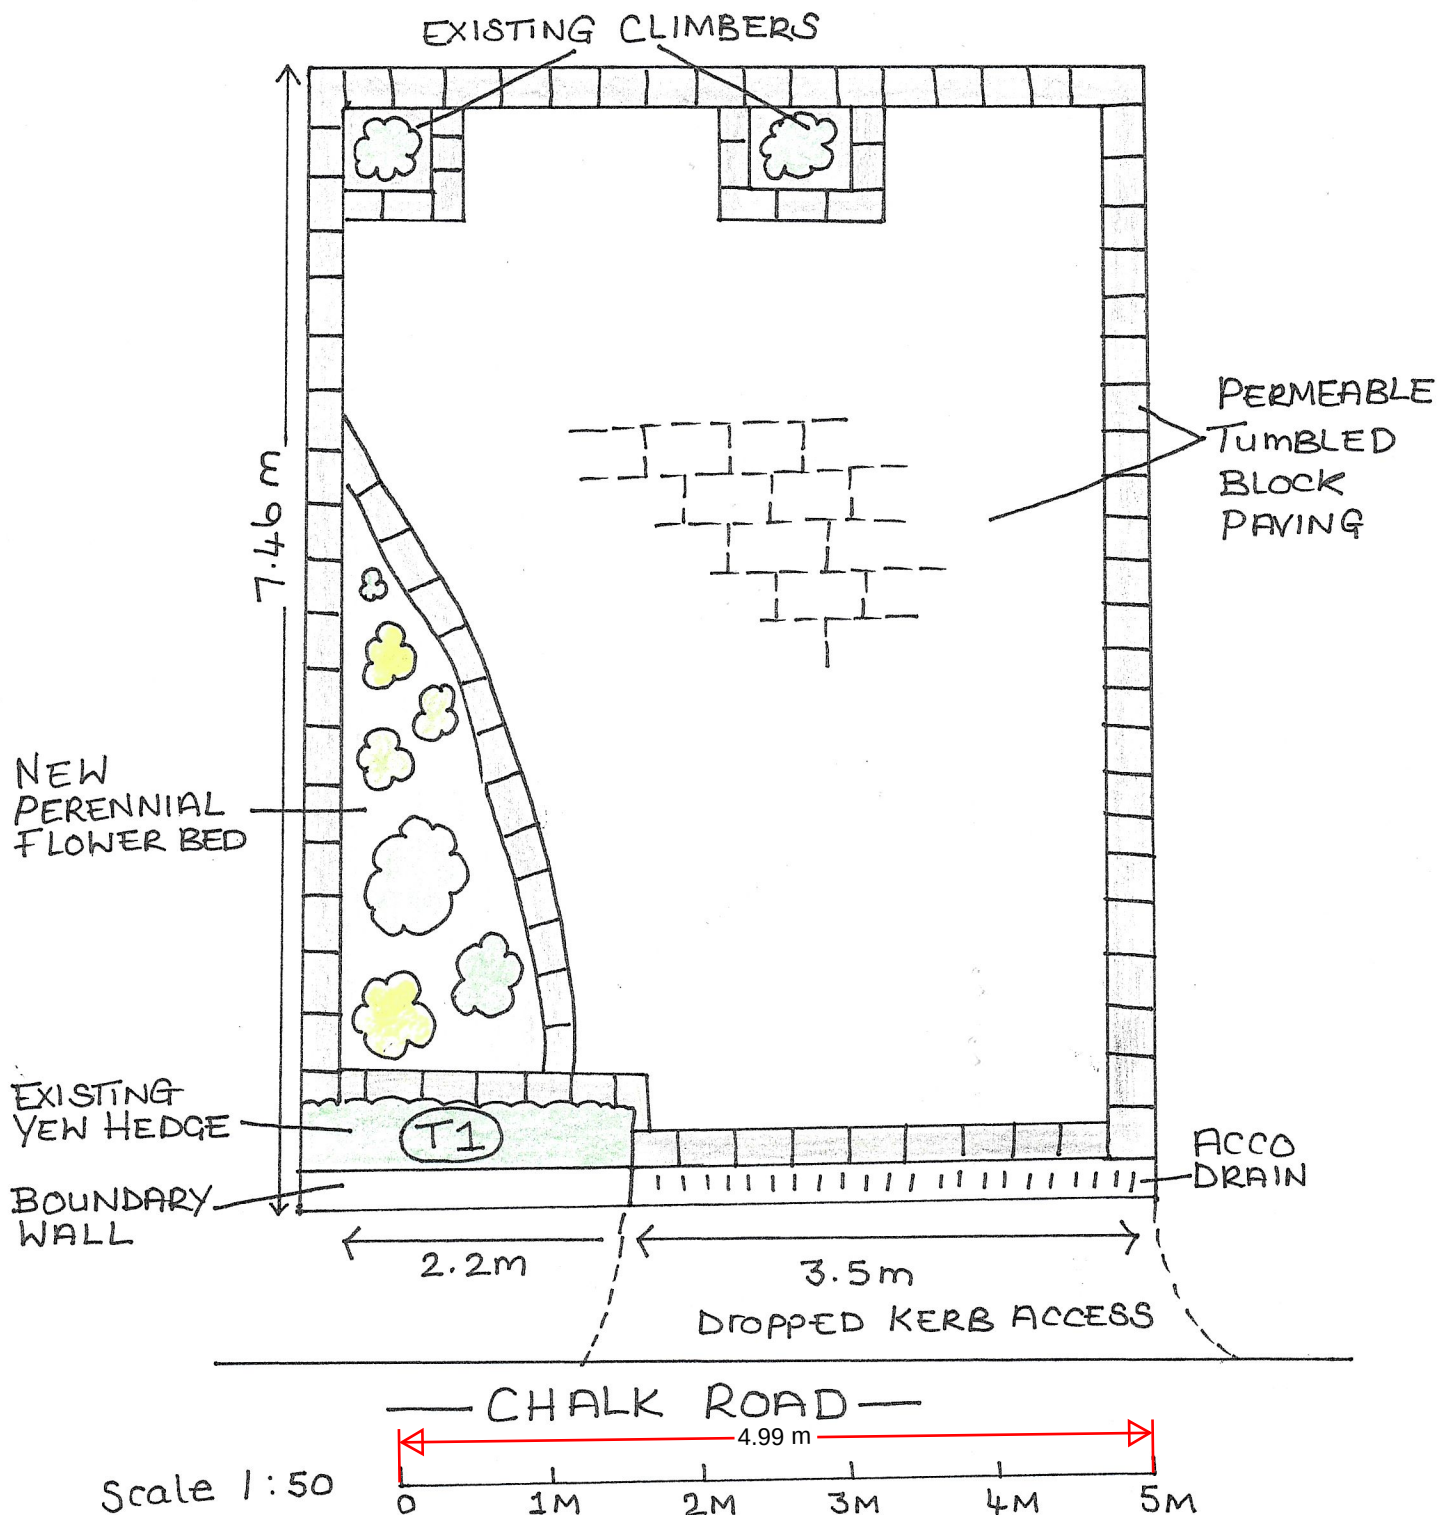

Scale: 1:50 @ A4

Plan produced for: Gravesham Borough Council

Date Produced: 04 December 2023

Plan Ref: 9DA124XE/02

