
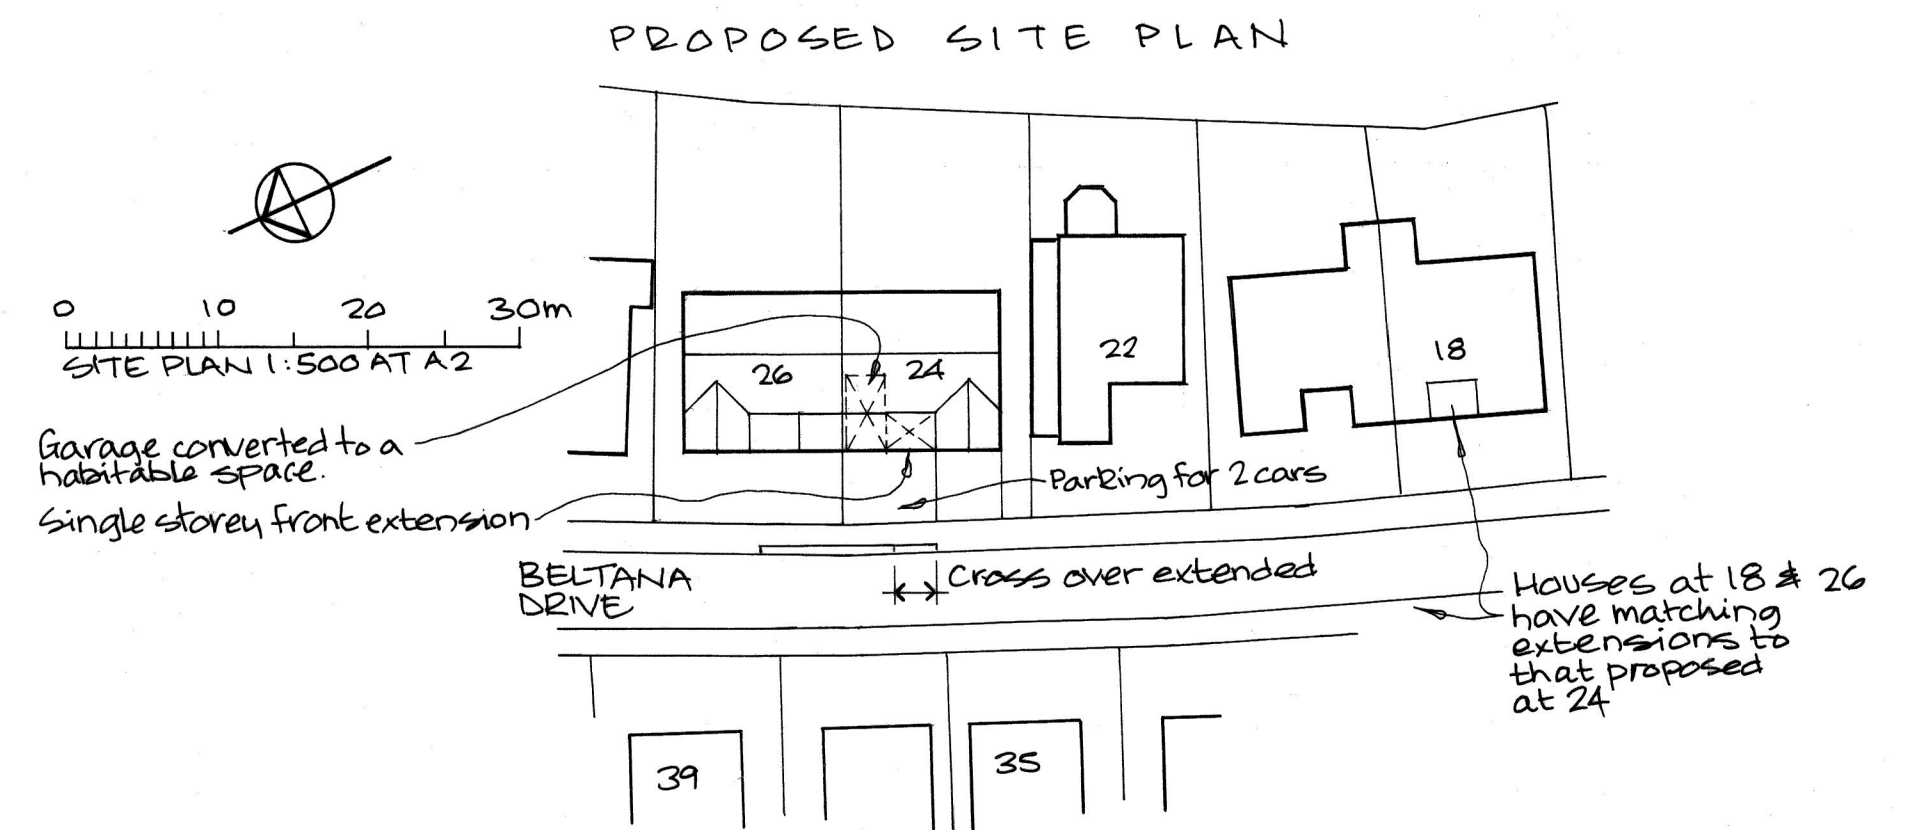
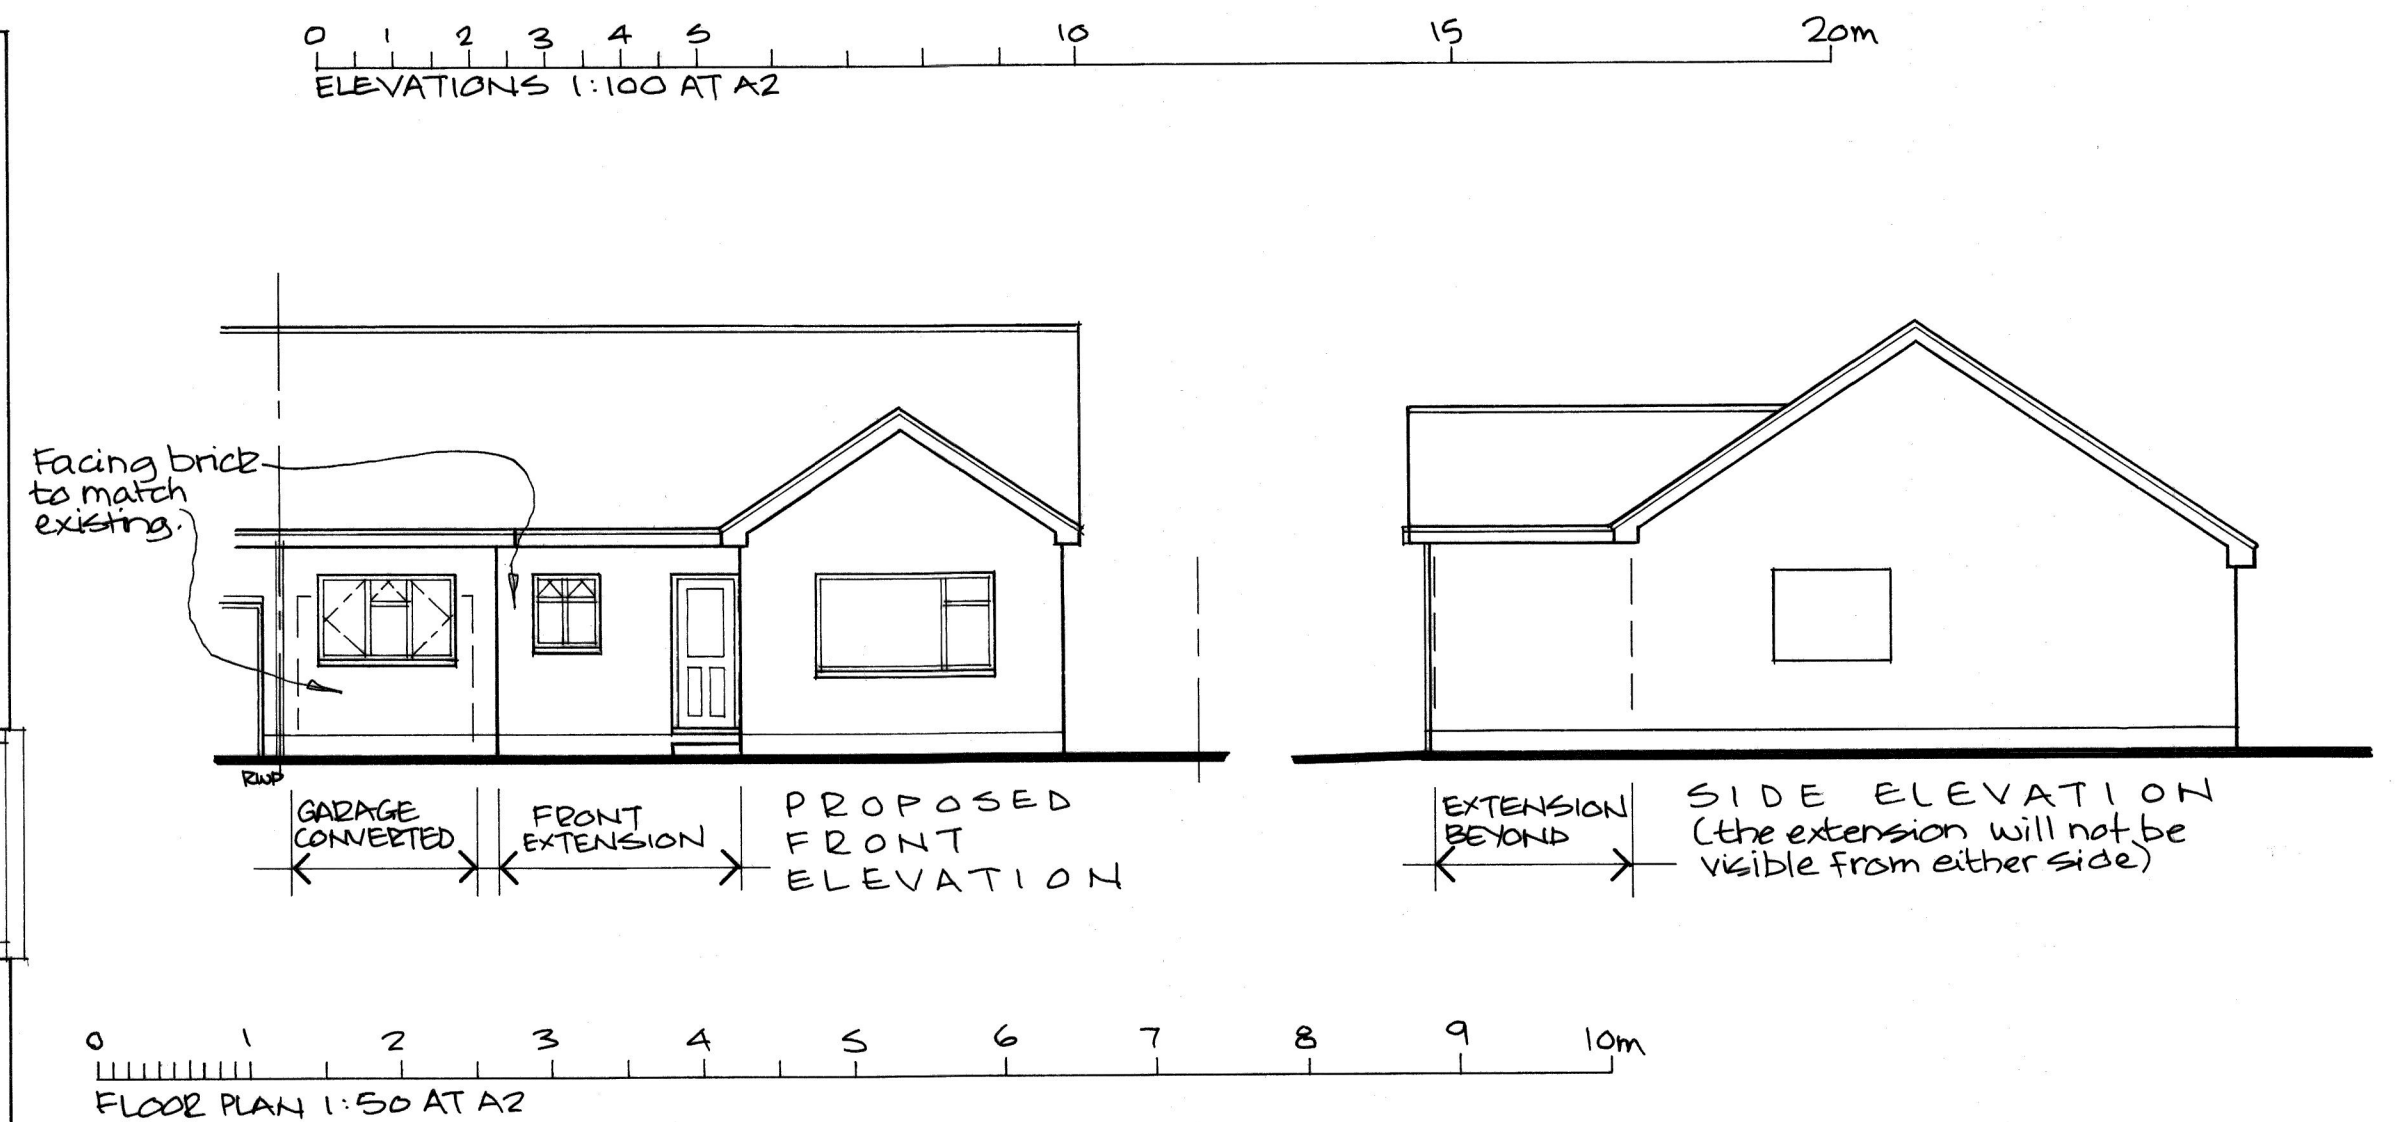


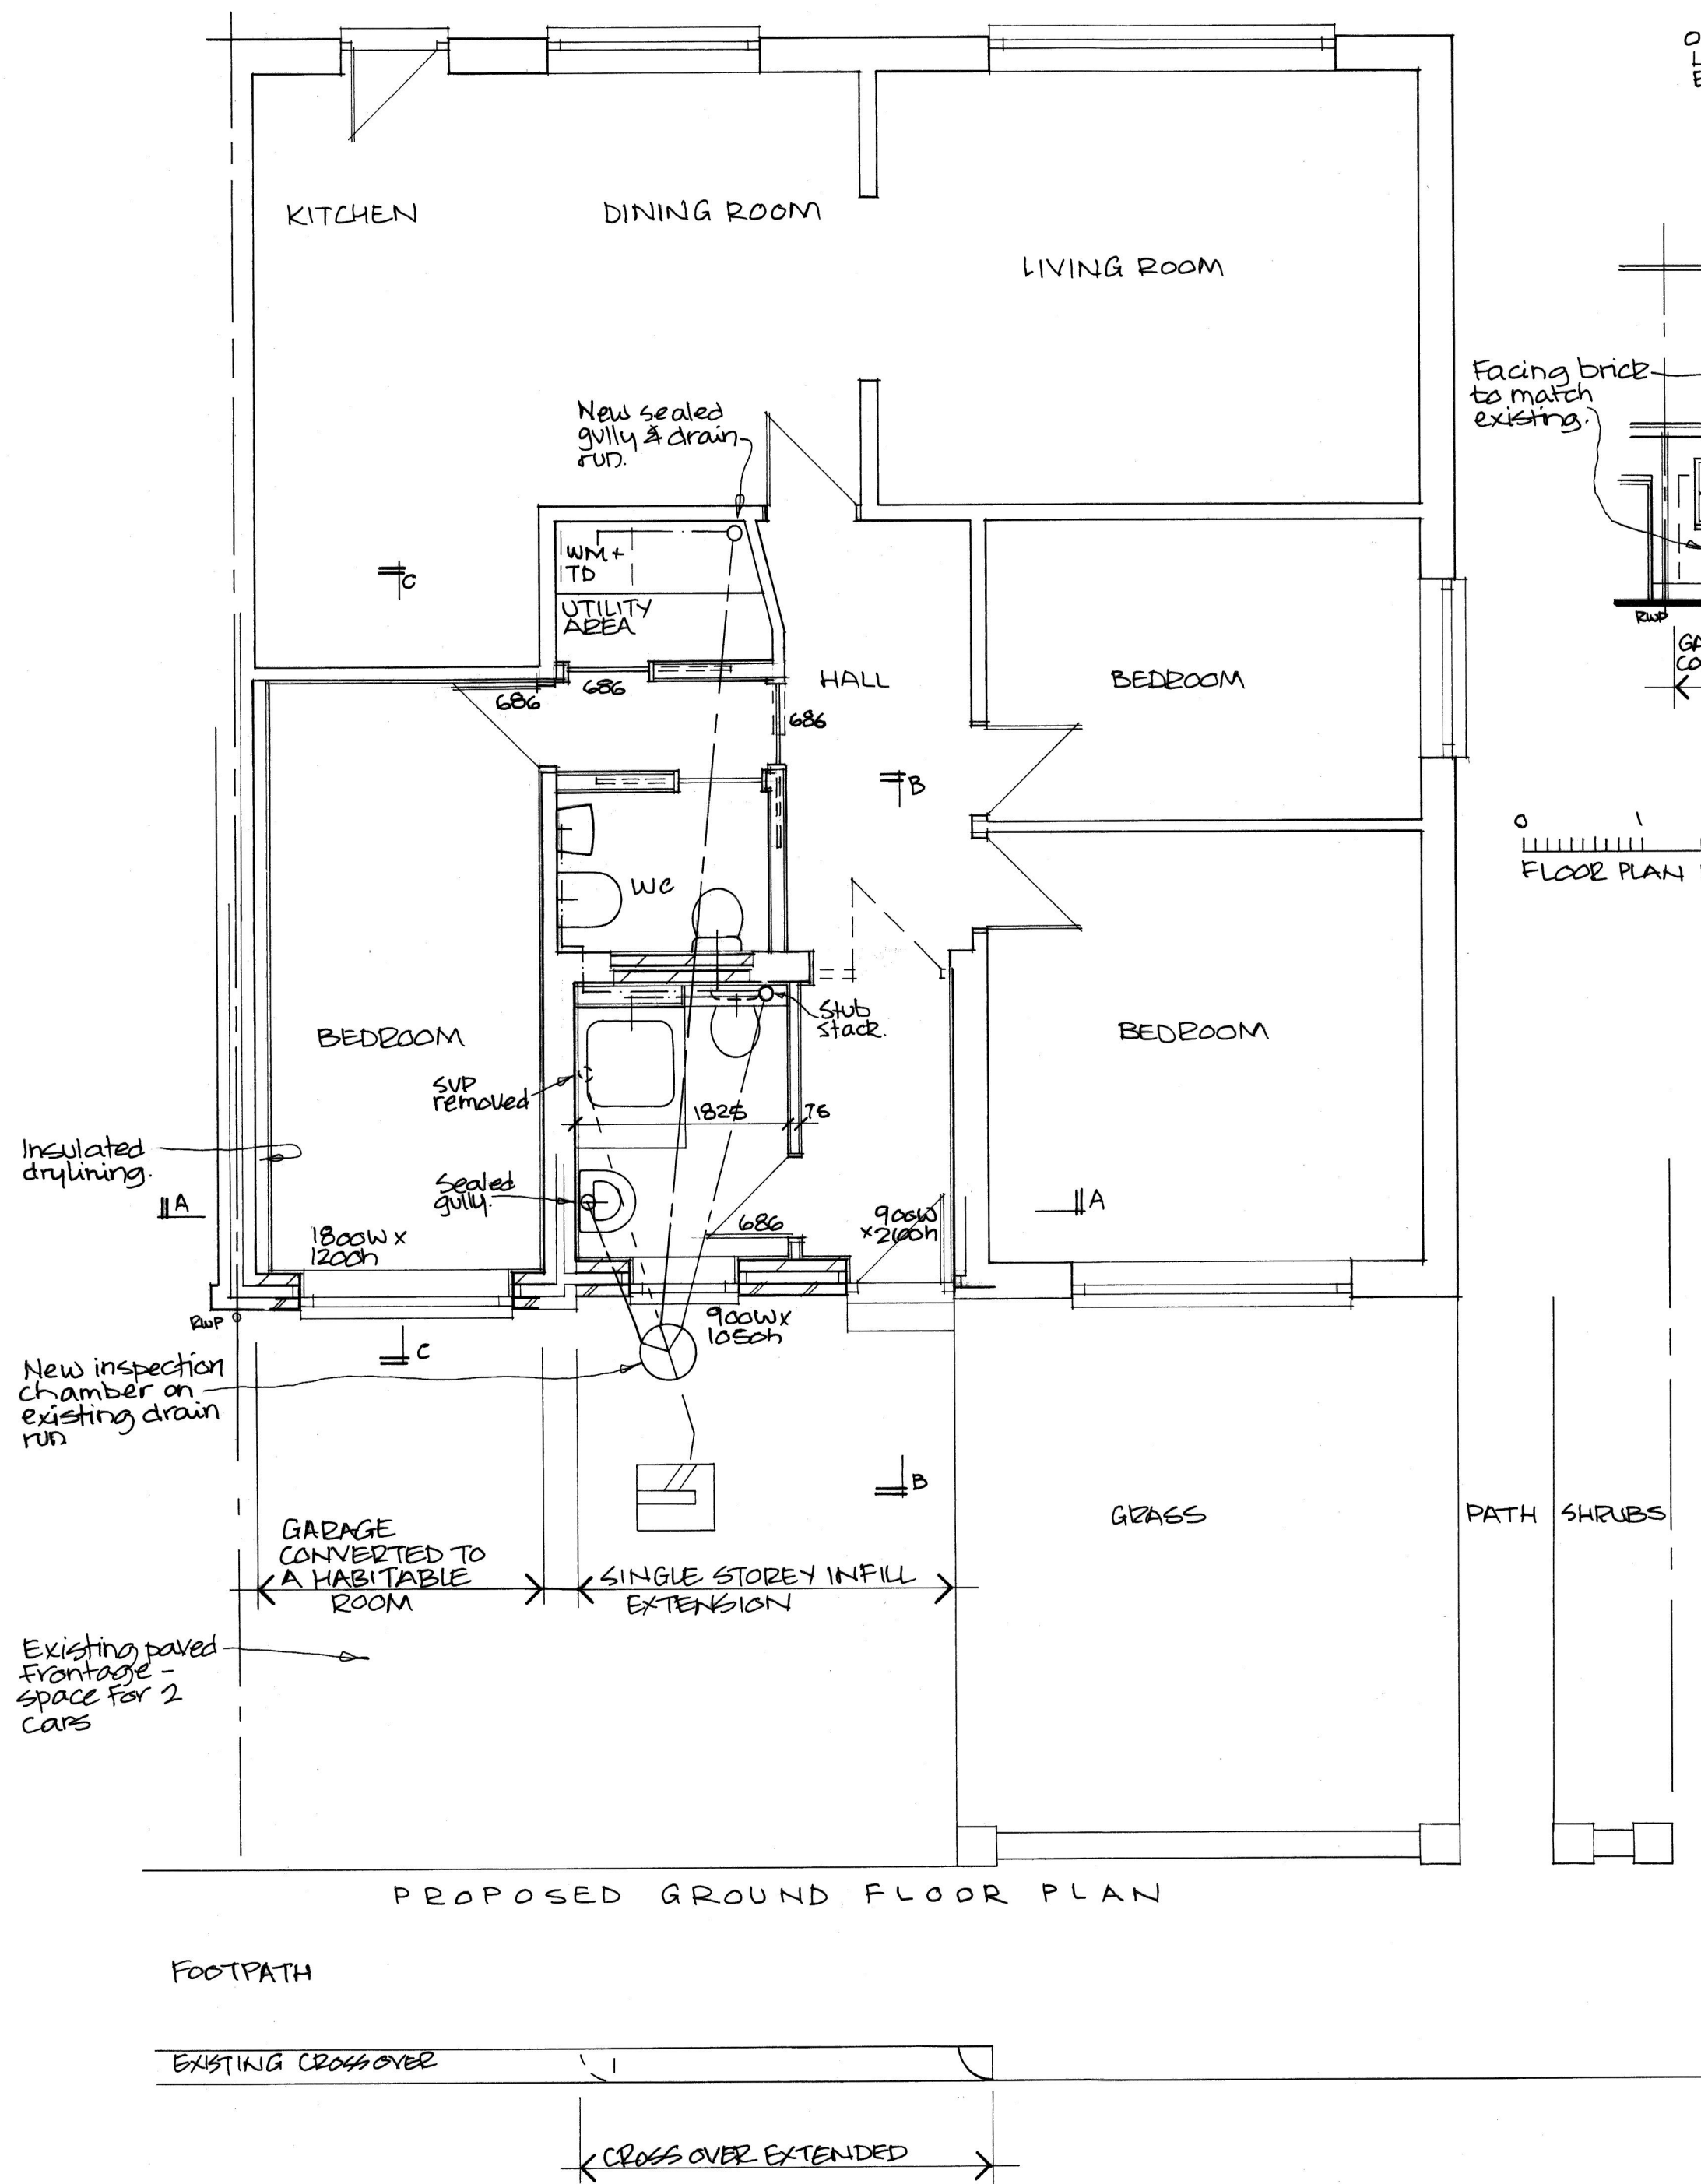

24 BELTANA DRIVE
GRAVESEND
KENT DA12 4BS

SINGLE STOREY FRONT
EXTENSION
GARAGE CONVERSION
CROSS OVER EXTENDED

PROPOSED PLANS &
ELEVATION

JULY 2026
DRG NO 26/192/02A