


PROPOSED SITE PLAN

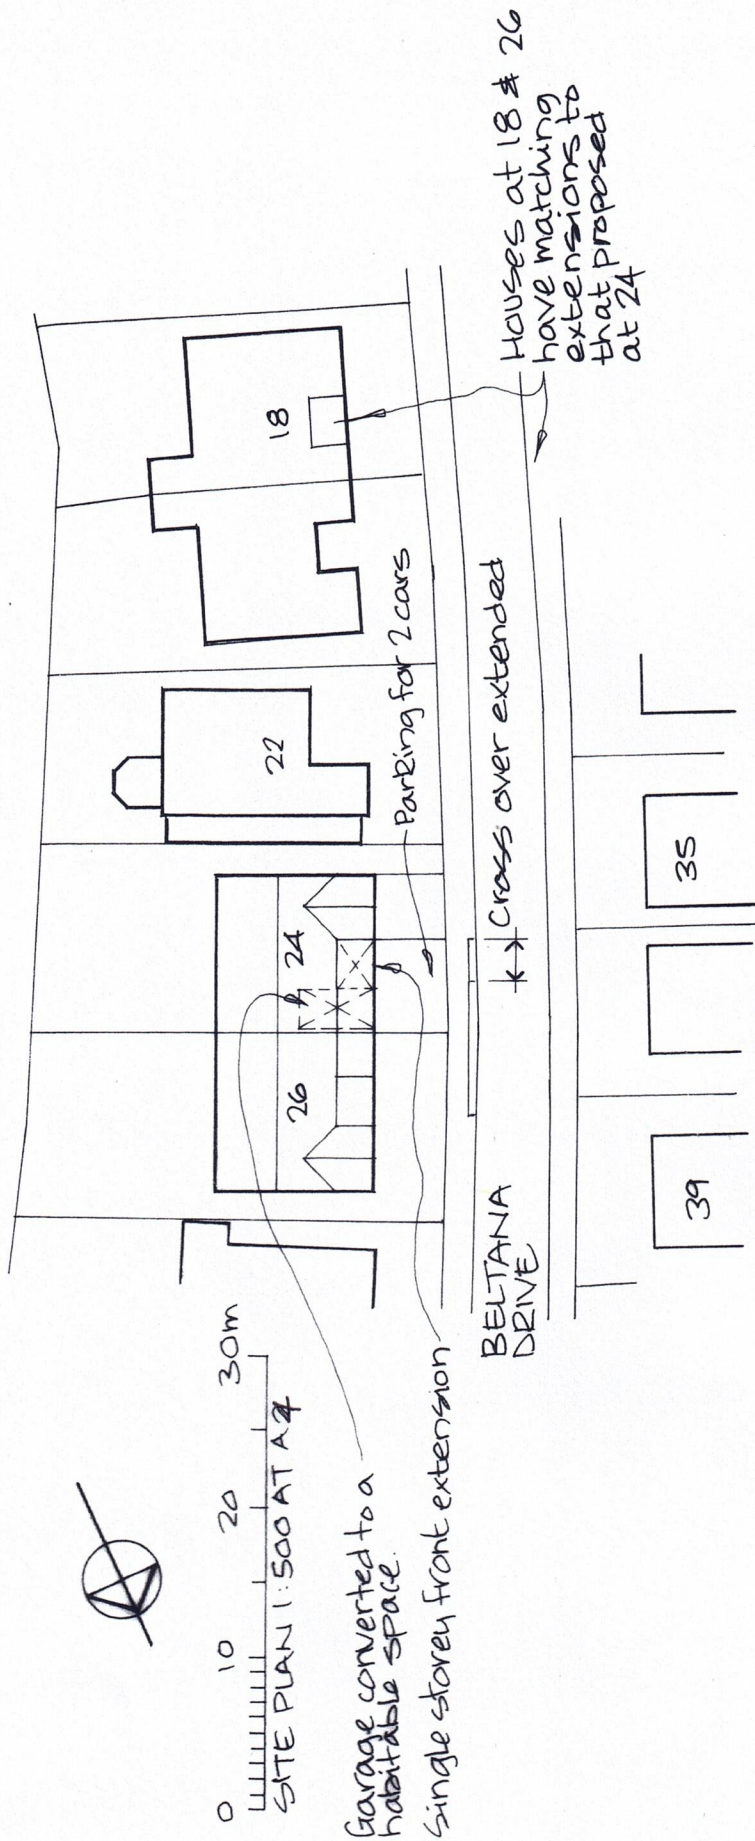

24 BELTANA DRIVE
GRAVESEND
KENT DA12 4BS

SINGLE STOREY FRONT
EXTENSION
GARAGE CONVERSION
CROSS OVER EXTENDED