

ROUNDROBIN studio SHALL HAVE NO RESPONSIBILITY FOR ANY USE
MADE OF THIS DOCUMENT OTHER THAN FOR THAT WHICH IT WAS
PREPARED AND ISSUED.
ALL DIMENSIONS AND LEVELS SHOULD BE CHECKED ON SITE.
DO NOT SCALE FROM THIS DRAWING.
ANY DRAWING ERRORS OR DIVERGENCES SHOULD BE BROUGHT TO
OUR ATTENTION AT THE ADDRESS SHOWN BELOW.

NOTES

...	...	...	...	...
...	...	...	...	...
...	...	...	...	...
...	...	...	...	...
...	...	...	...	...
A	Planning	MF	AM	19/10/21
-	Planning	MF	AM	18/10/21

FIRST ISSUE

REVISION / DESCRIPTION	DATE	CREATED	DATE
------------------------	------	---------	------

KEY


KEY

CLIENT / JOB




23 Elsworth Road, Camden Town
London NW3 3DS, United Kingdom
T +44 (0)20 3737 2141
E contact@roundrobinstudio.com

PROJECT TITLE Flat 1 Dolphin Court 95 Windmill Street	
PROJECT NUMBER P2004	
DRAWING TITLE Sash Windows First Floor Bathroom Second Floor Guest Room	SCALE 1:10@A3
	DATE 19/10/21
DRAWING NO. (21)5003AD	REVISION A

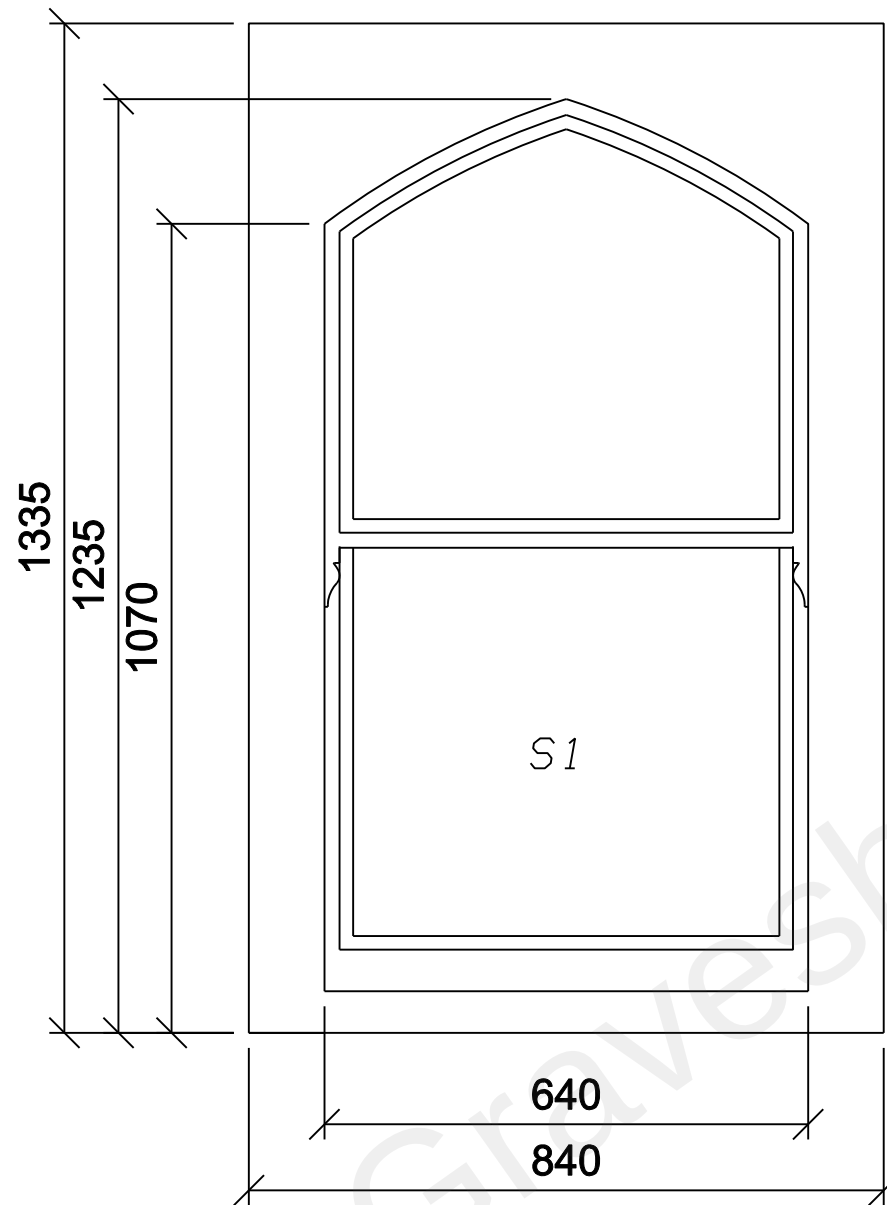

FIRST FLOOR_SASH WINDOW BATHROOM
Scale 1:5@A1 / 1:10@A3

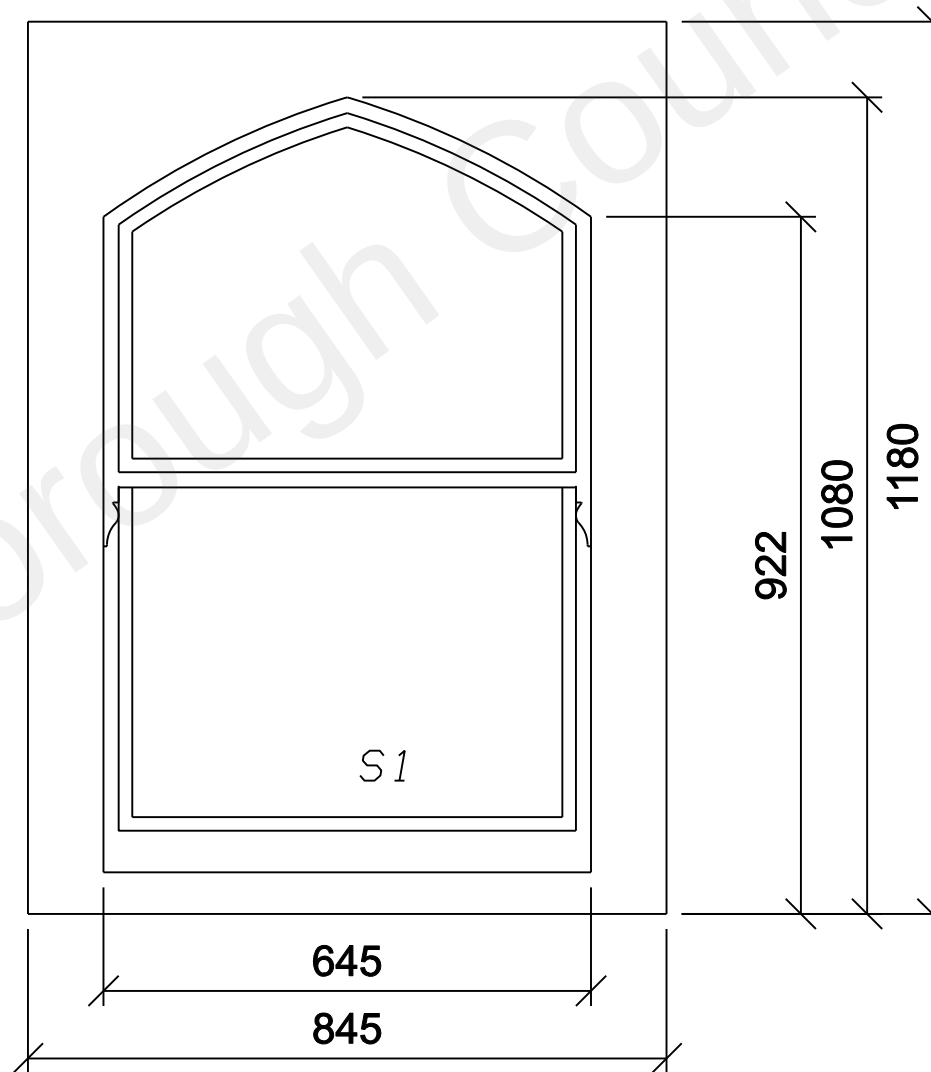

SECOND FLOOR_SASH WINDOW GUEST ROOM
Scale 1:5@A1 / 1:10@A3