


On-site Habitats existing at date of planning application
28 Lanes Avenue, Northfleet DA11 7HR

ight and must not be copied or
sent of Penfold Project Services

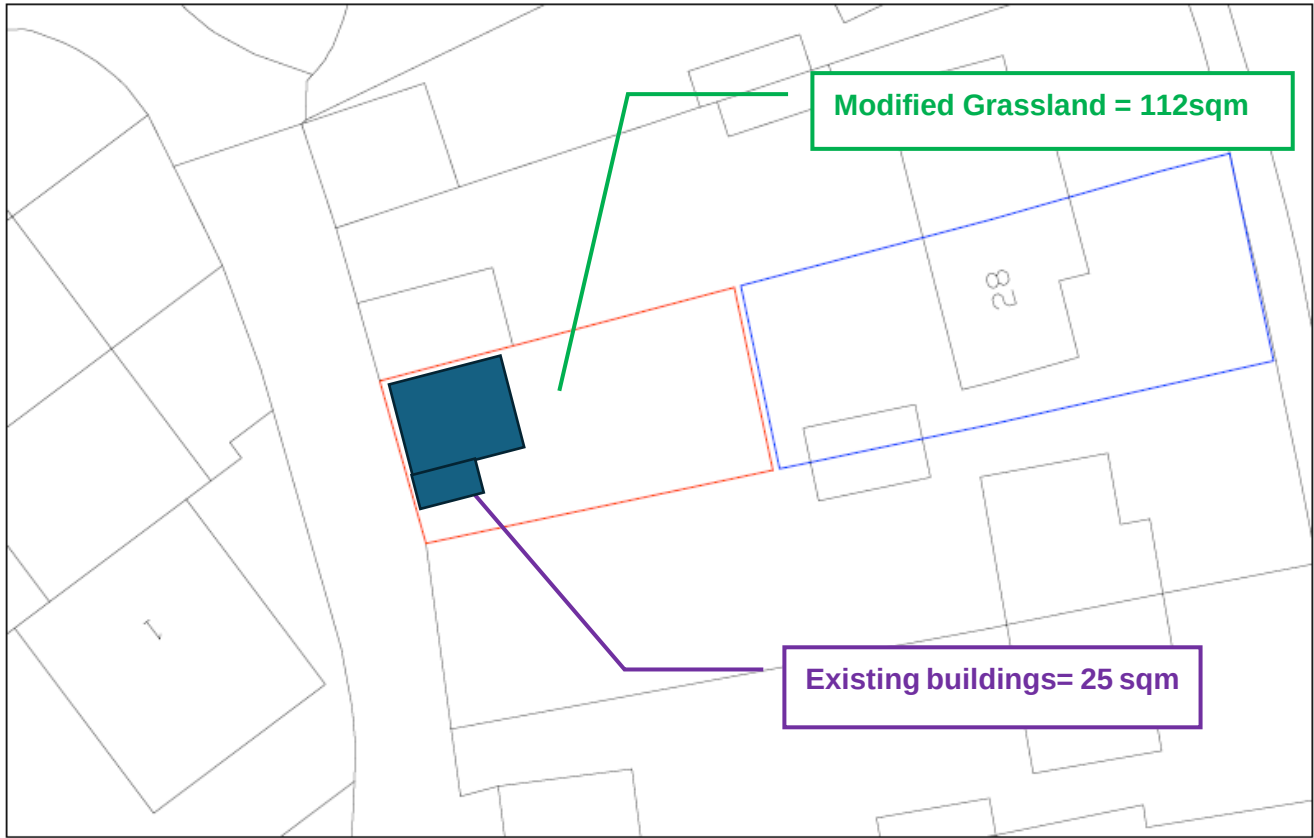

Developed land; sealed surface	25
Modified grassland	112



18/06/24	A	Site boundary details altered
Date	No	Revision
Penfold Project Services Frimley, Wrotham Road, Moxham, Kent, DA13 0JH Telephone: 01474 816690 e-mail: apenfold@btinternet.com		
Job Title: Rear of 28 LANES AVENUE NORTHFLEET KENT DA11 7HR		
Dwg Title: PROPOSED NEW DWELLING BLOCK PLAN AS EXISTING		
Scale: 1:200 @ A3		
Dwg No.: 1002A		
Date: May 2024		

BLOCK PLAN
(1:200)

