




SITE LOCATION PLAN
SCALE: 1:1250

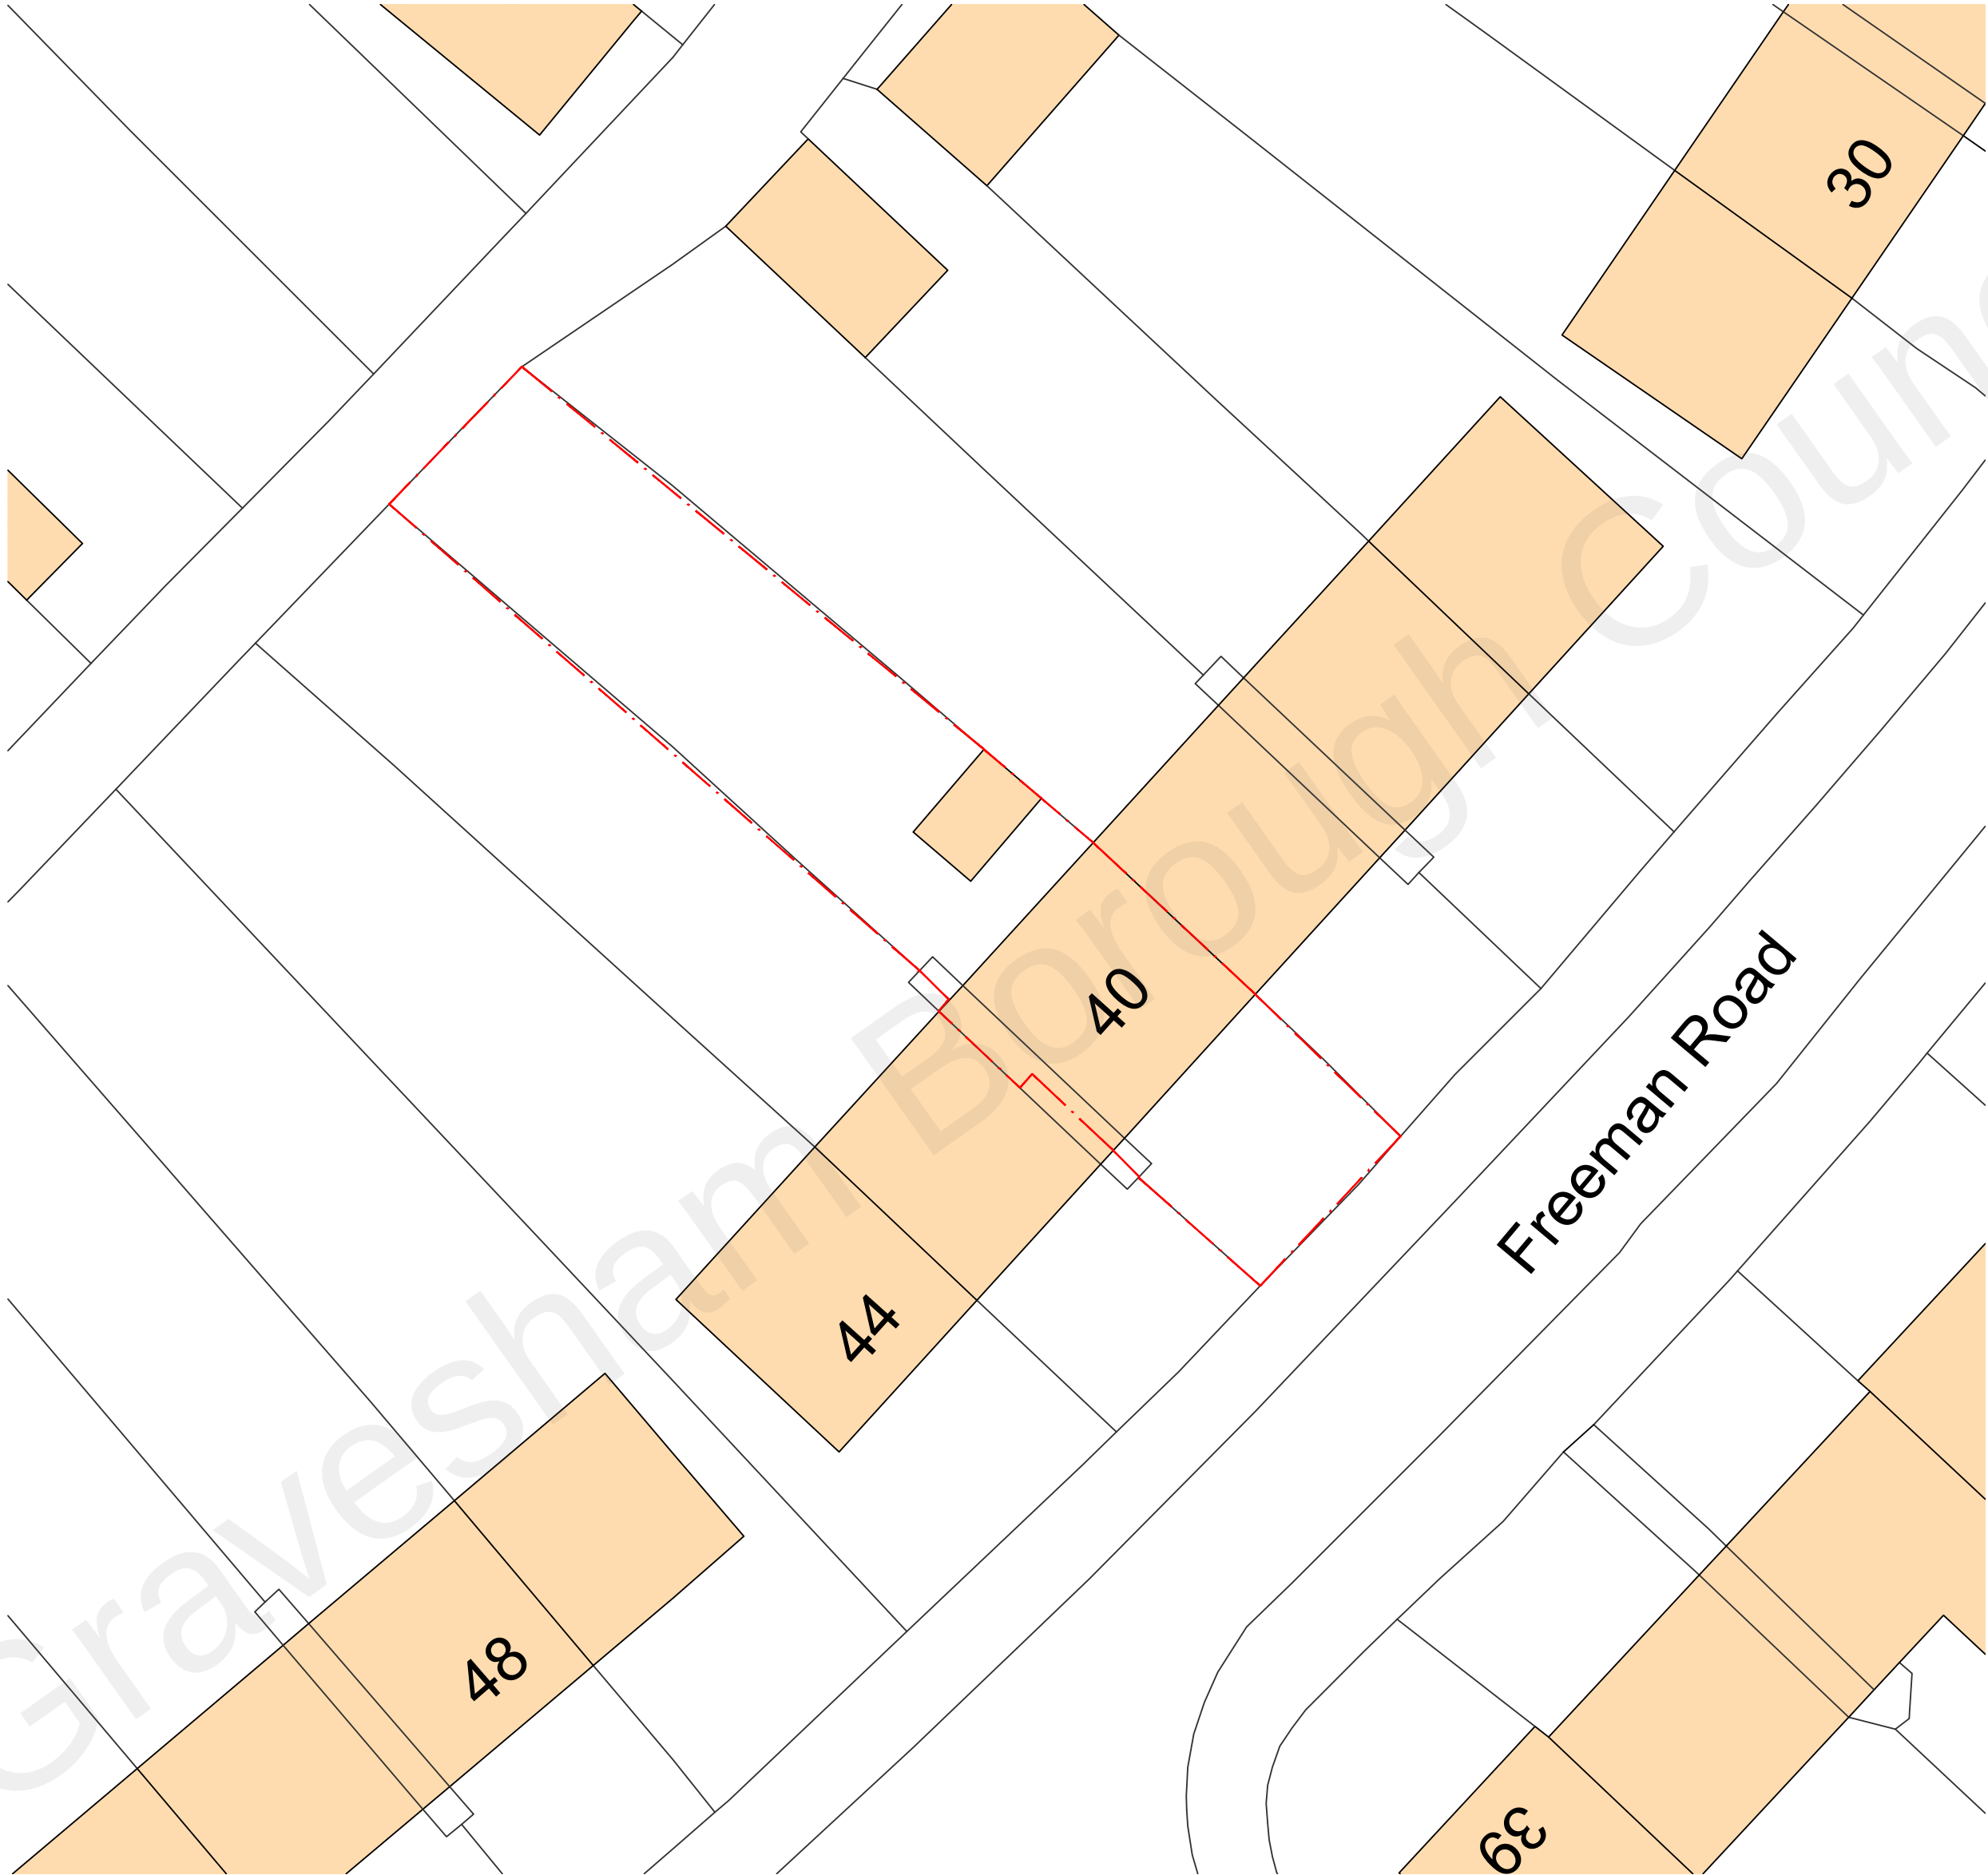

EXISTING BLOCK PLAN
SCALE: 1:200



- Notes:
- DO NOT SCALE FROM THIS DRAWING.
 - ALL DIMENSIONS TO BE VERIFIED ON SITE - DRAWN IN mm.
 - CONTRACTOR/BUILDER TO VERIFY ALL DIMENSIONS, HEIGHTS AND LEVELS PRIOR TO COMMENCEMENT OF ANY WORKS.
 - ALL DOCUMENTS SHALL BE CHECKED TO ENSURE THAT THEY ARE COMPATIBLE BY THE CONTRACTOR BEFORE CONSTRUCTION COMMENCES. IN THE EVENT OF APPARENT AMBIGUITY OR CONTRADICTION THE ENGINEER AND/OR THE ARCHITECT SHALL BE NOTIFIED IMMEDIATELY.
 - THE CONTRACTOR SHALL ISSUE ALL STATUTORY NOTICES TO THE LOCAL AUTHORITY DURING THE PROGRESS AND COMPLETION OF WORKS

A	--	--	--/--
REV:	DESCRIPTION:	BY:	DATE:
STATUS:		STATUS	



Whitehall Place

47 The Terrace
Gravesend, Kent
DA12 2DL
01474 247 787
info@barronedwards.co.uk
www.barronedwards.co.uk

SITE:			
40 Freeman Road Gravesend, Kent DA12 4EF			
TITLE:			
Site Location Plan Existing Block Plan			
-			
-			

SCALE AT A2:	DATE:	DRAWN:	CHECKED:
1:1250, 1:200	02/11/21	AM	--
PROJECT NO:	DRAWING NO:	REVISION:	
210712	001	--	