


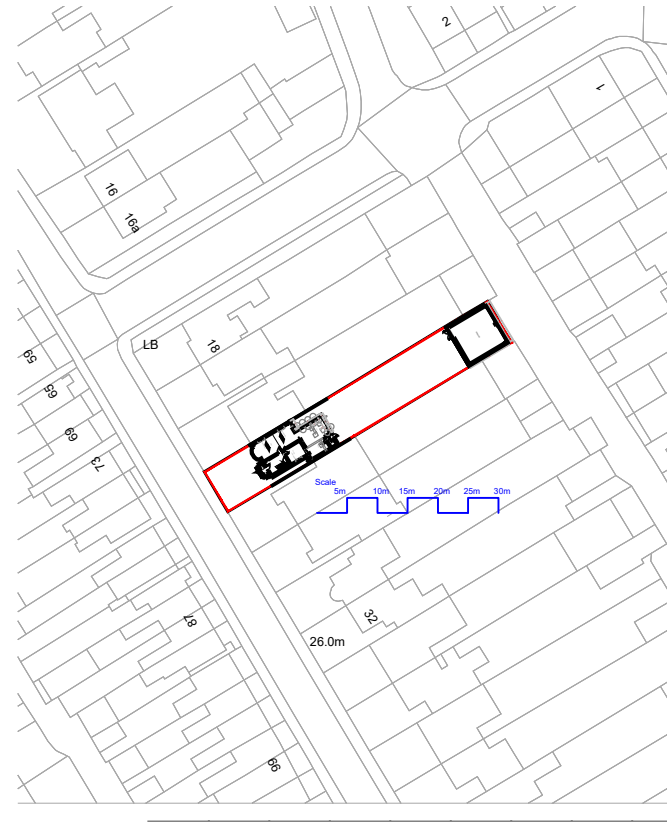
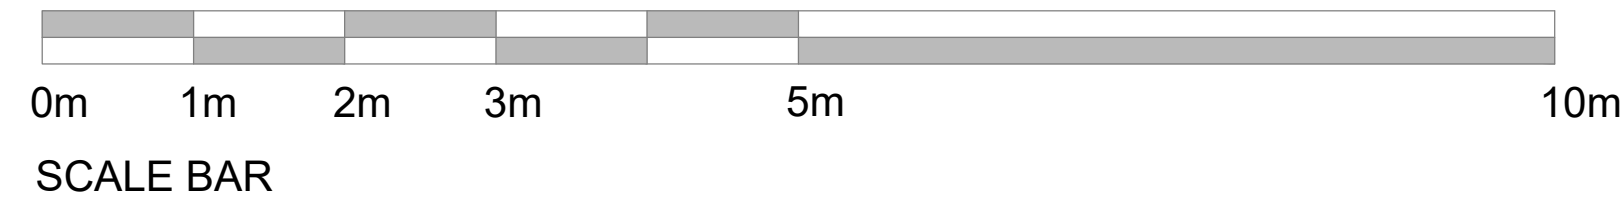
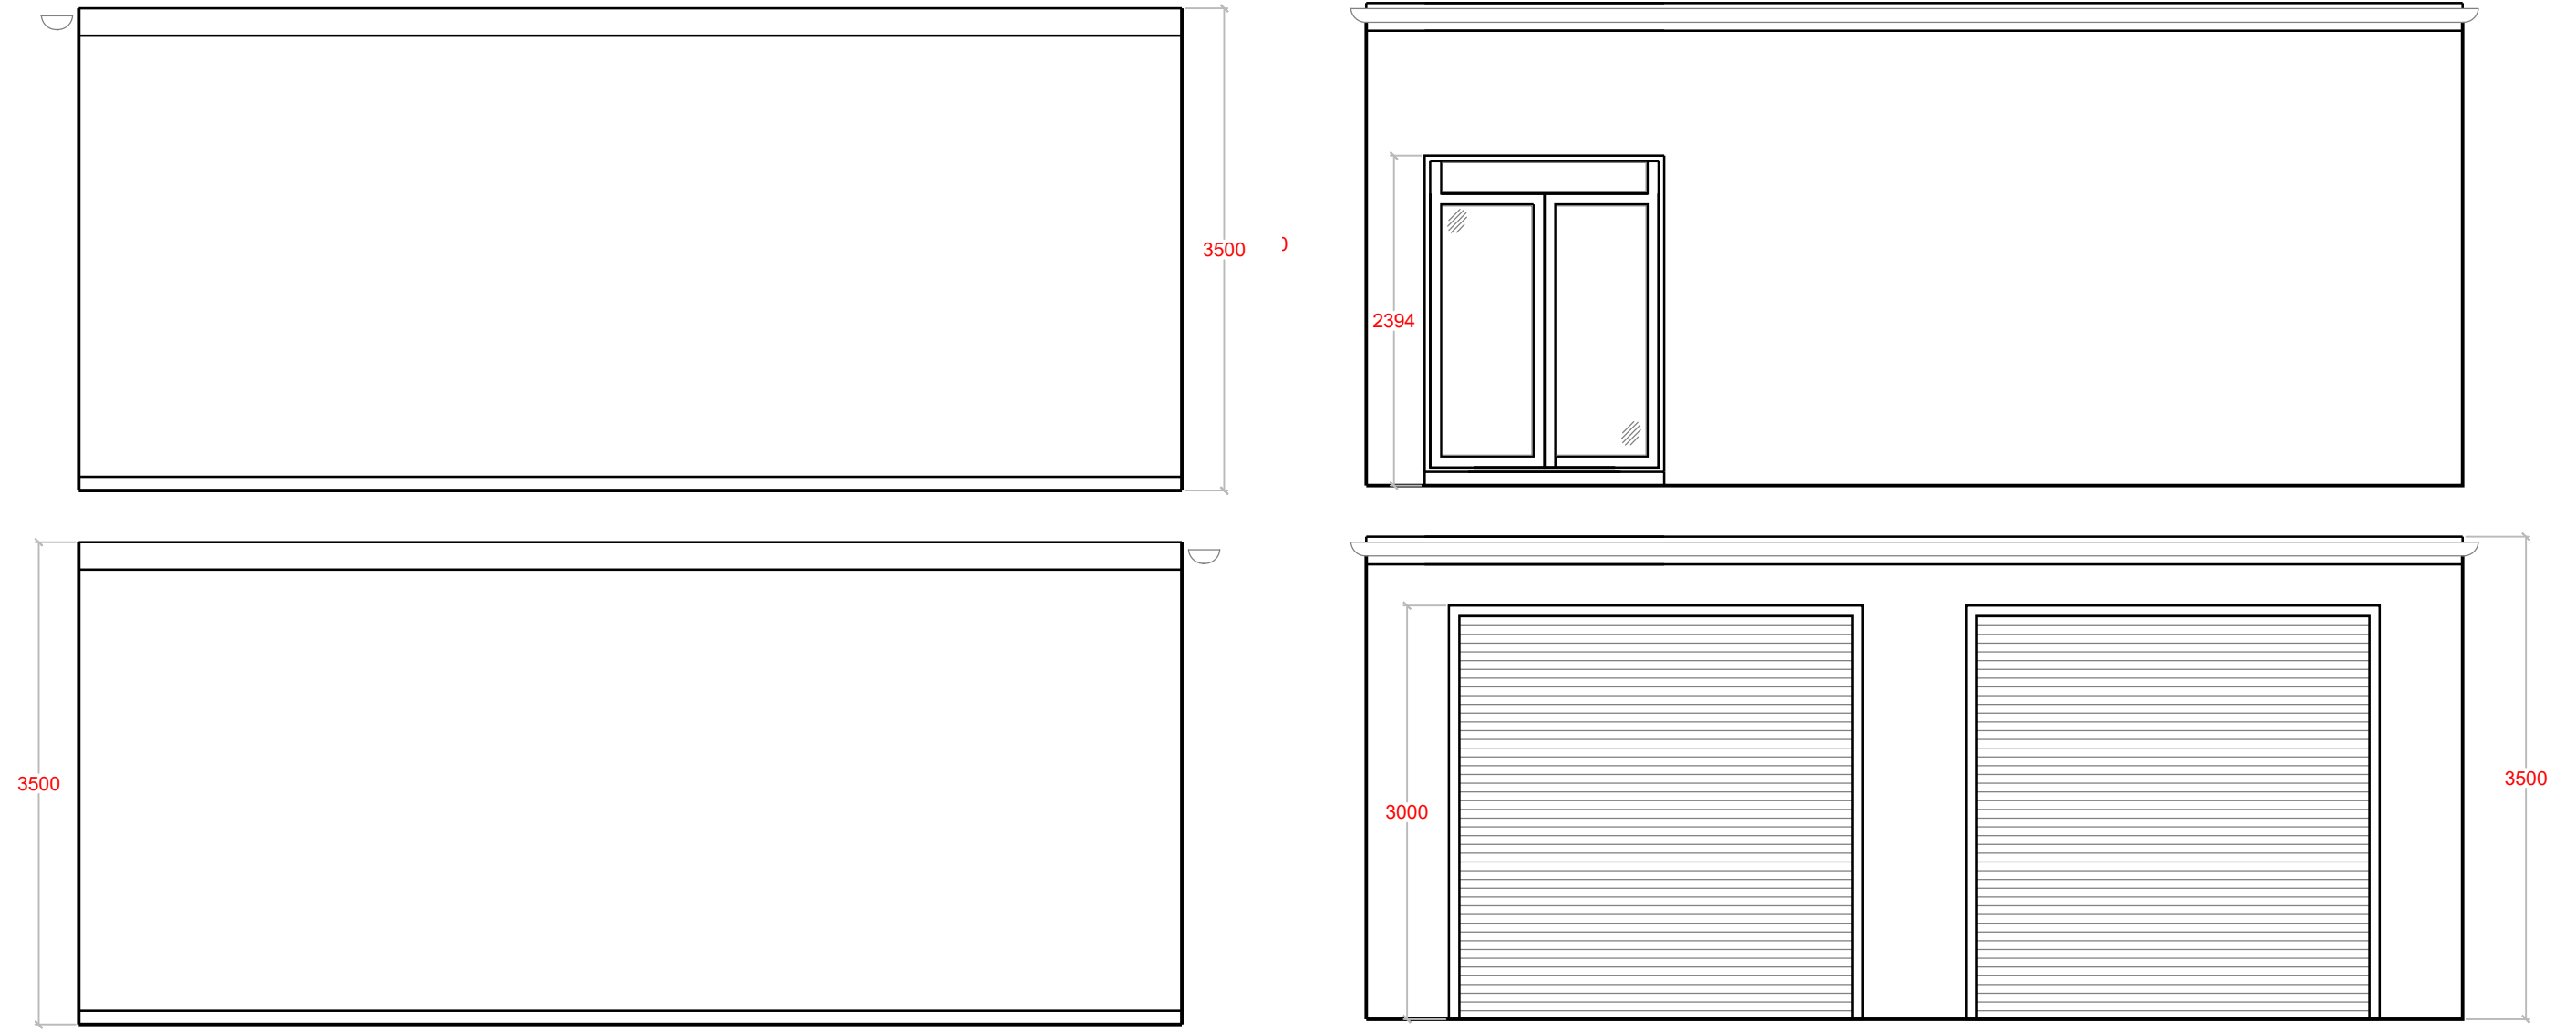


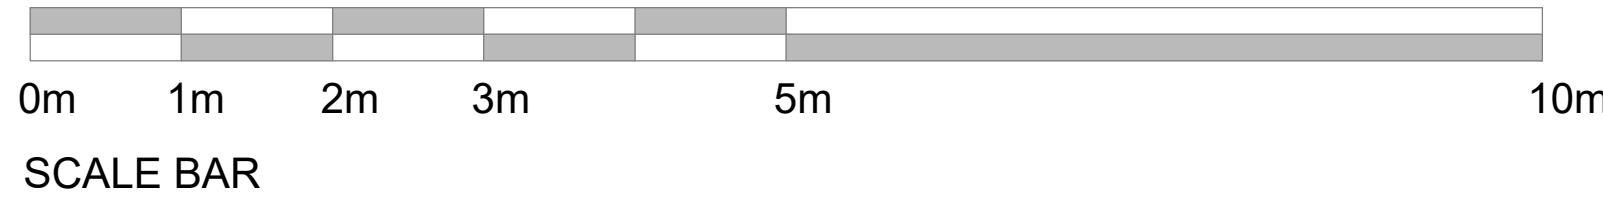

SITE LOCATION PLAN
@1:1250 SCALE

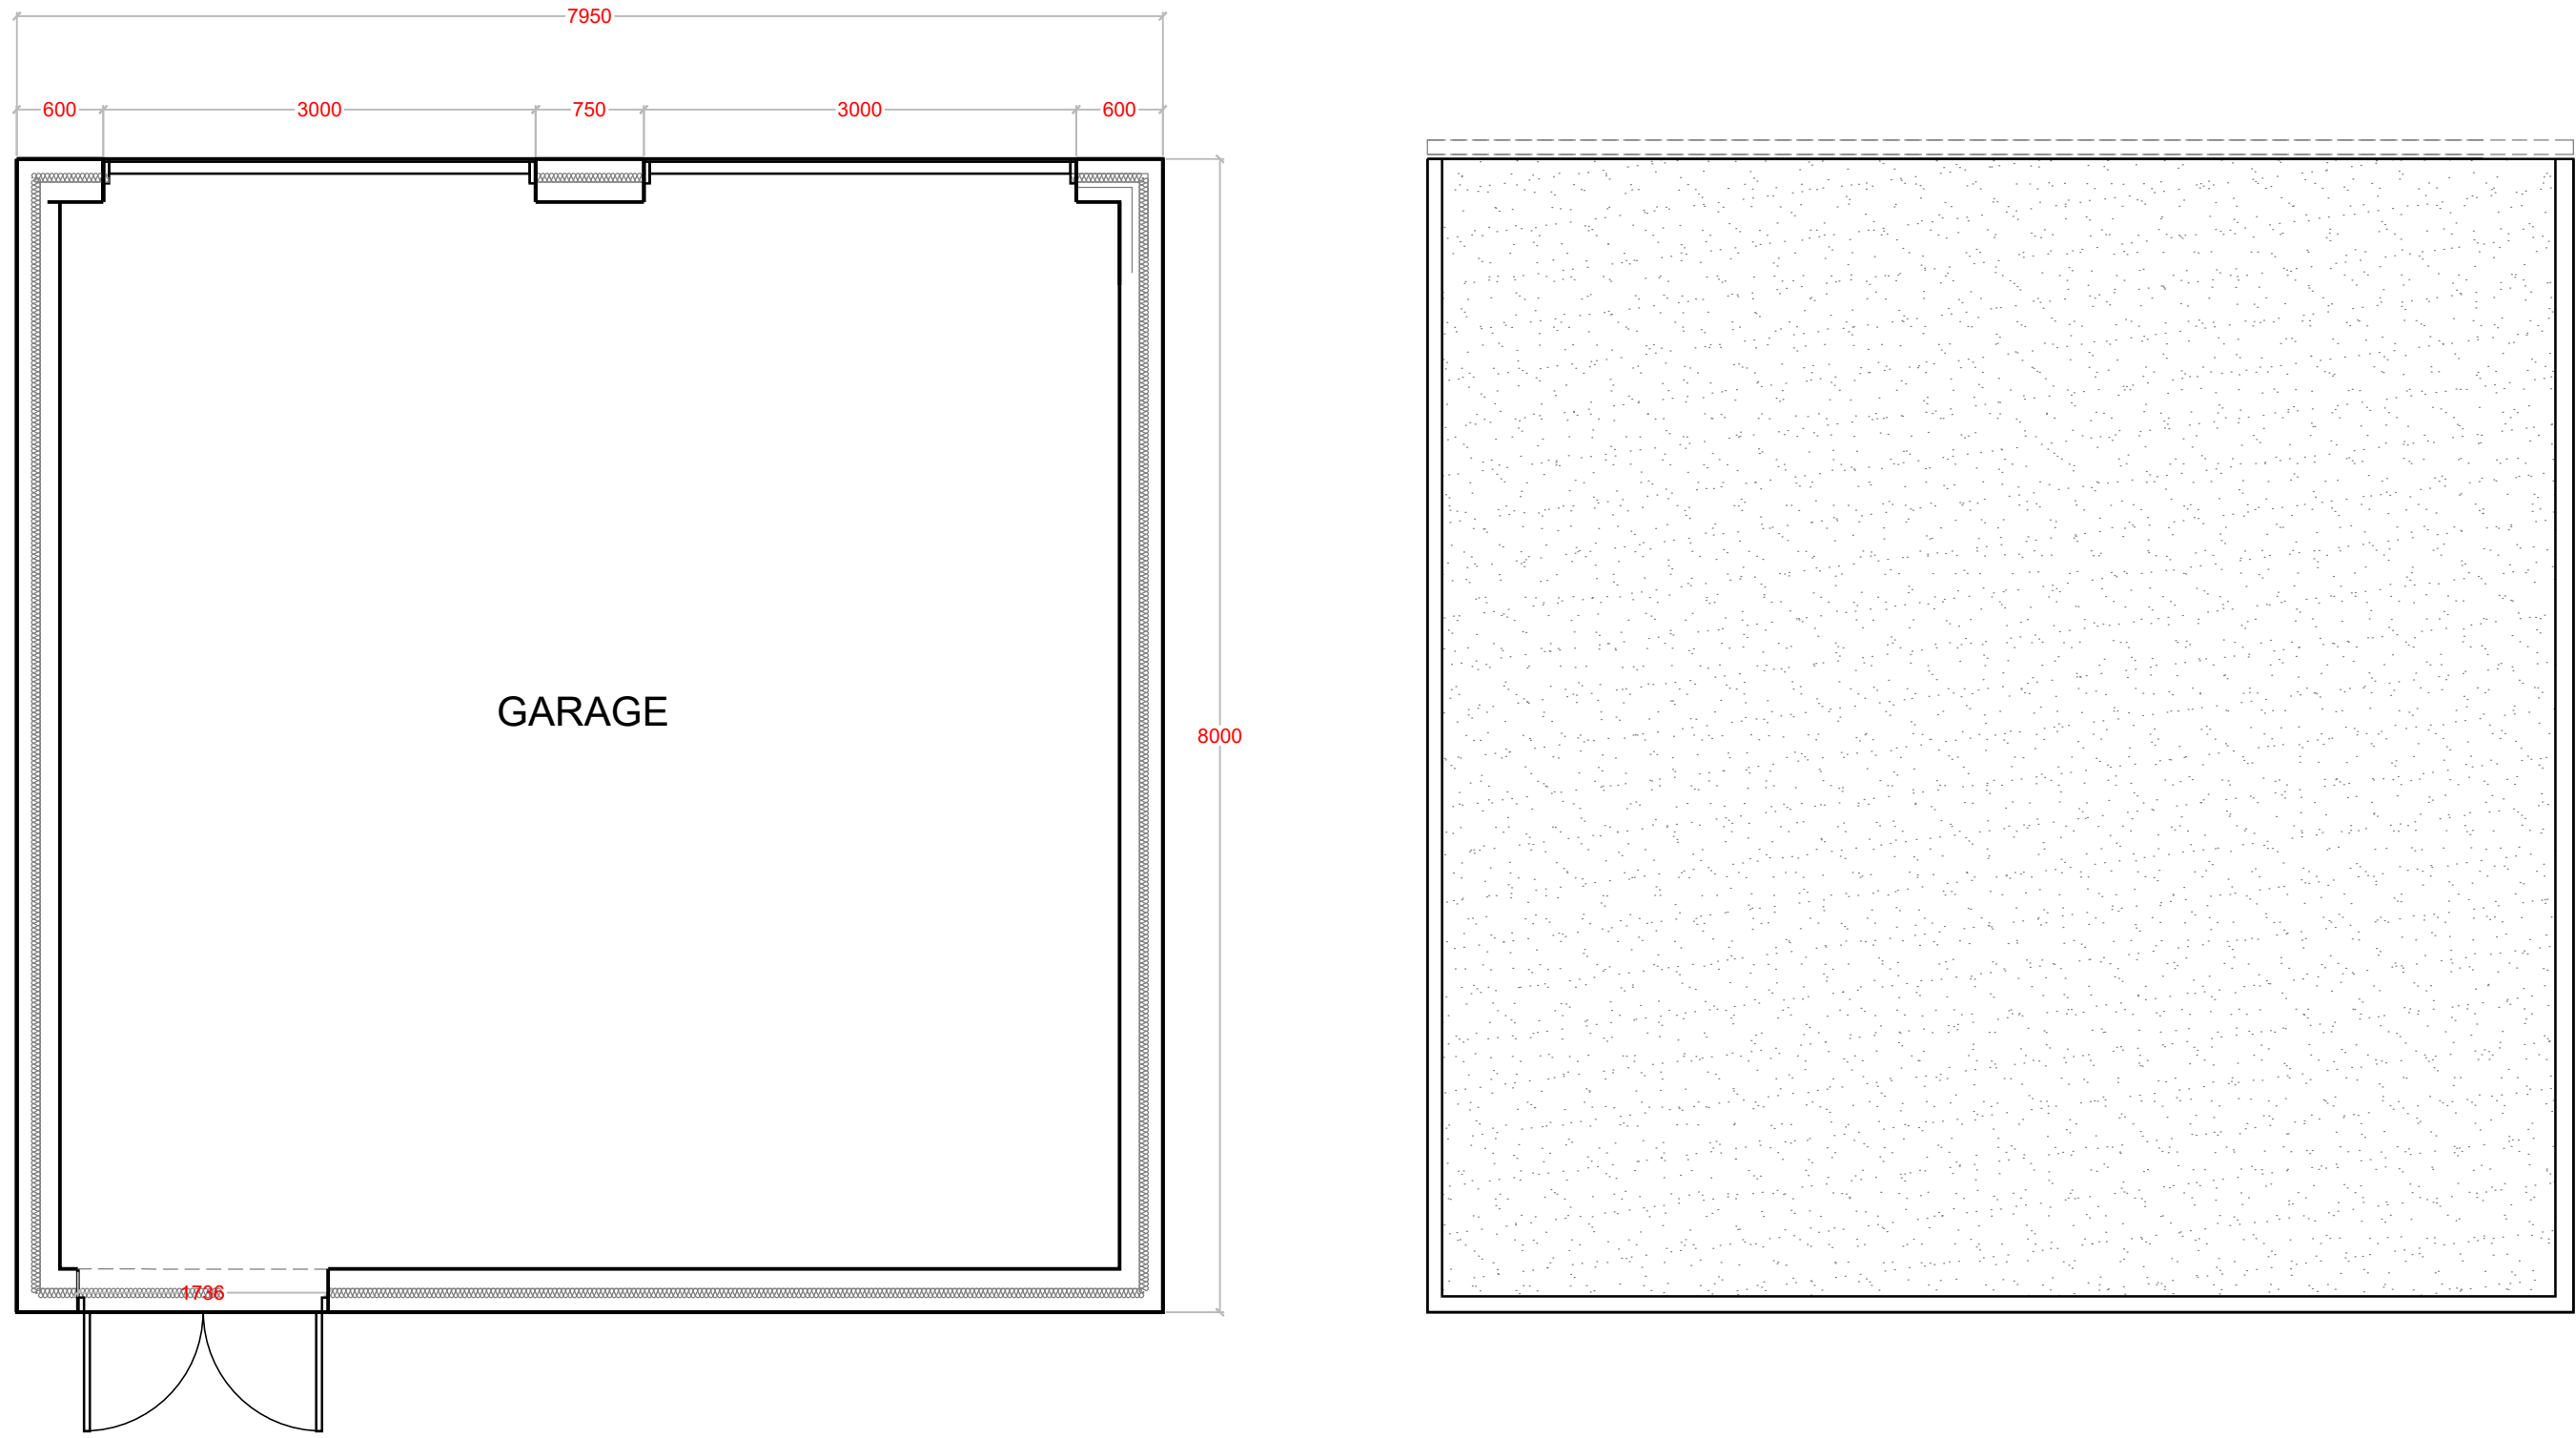

SITE BLOCK PLAN
@1:1200 SCALE

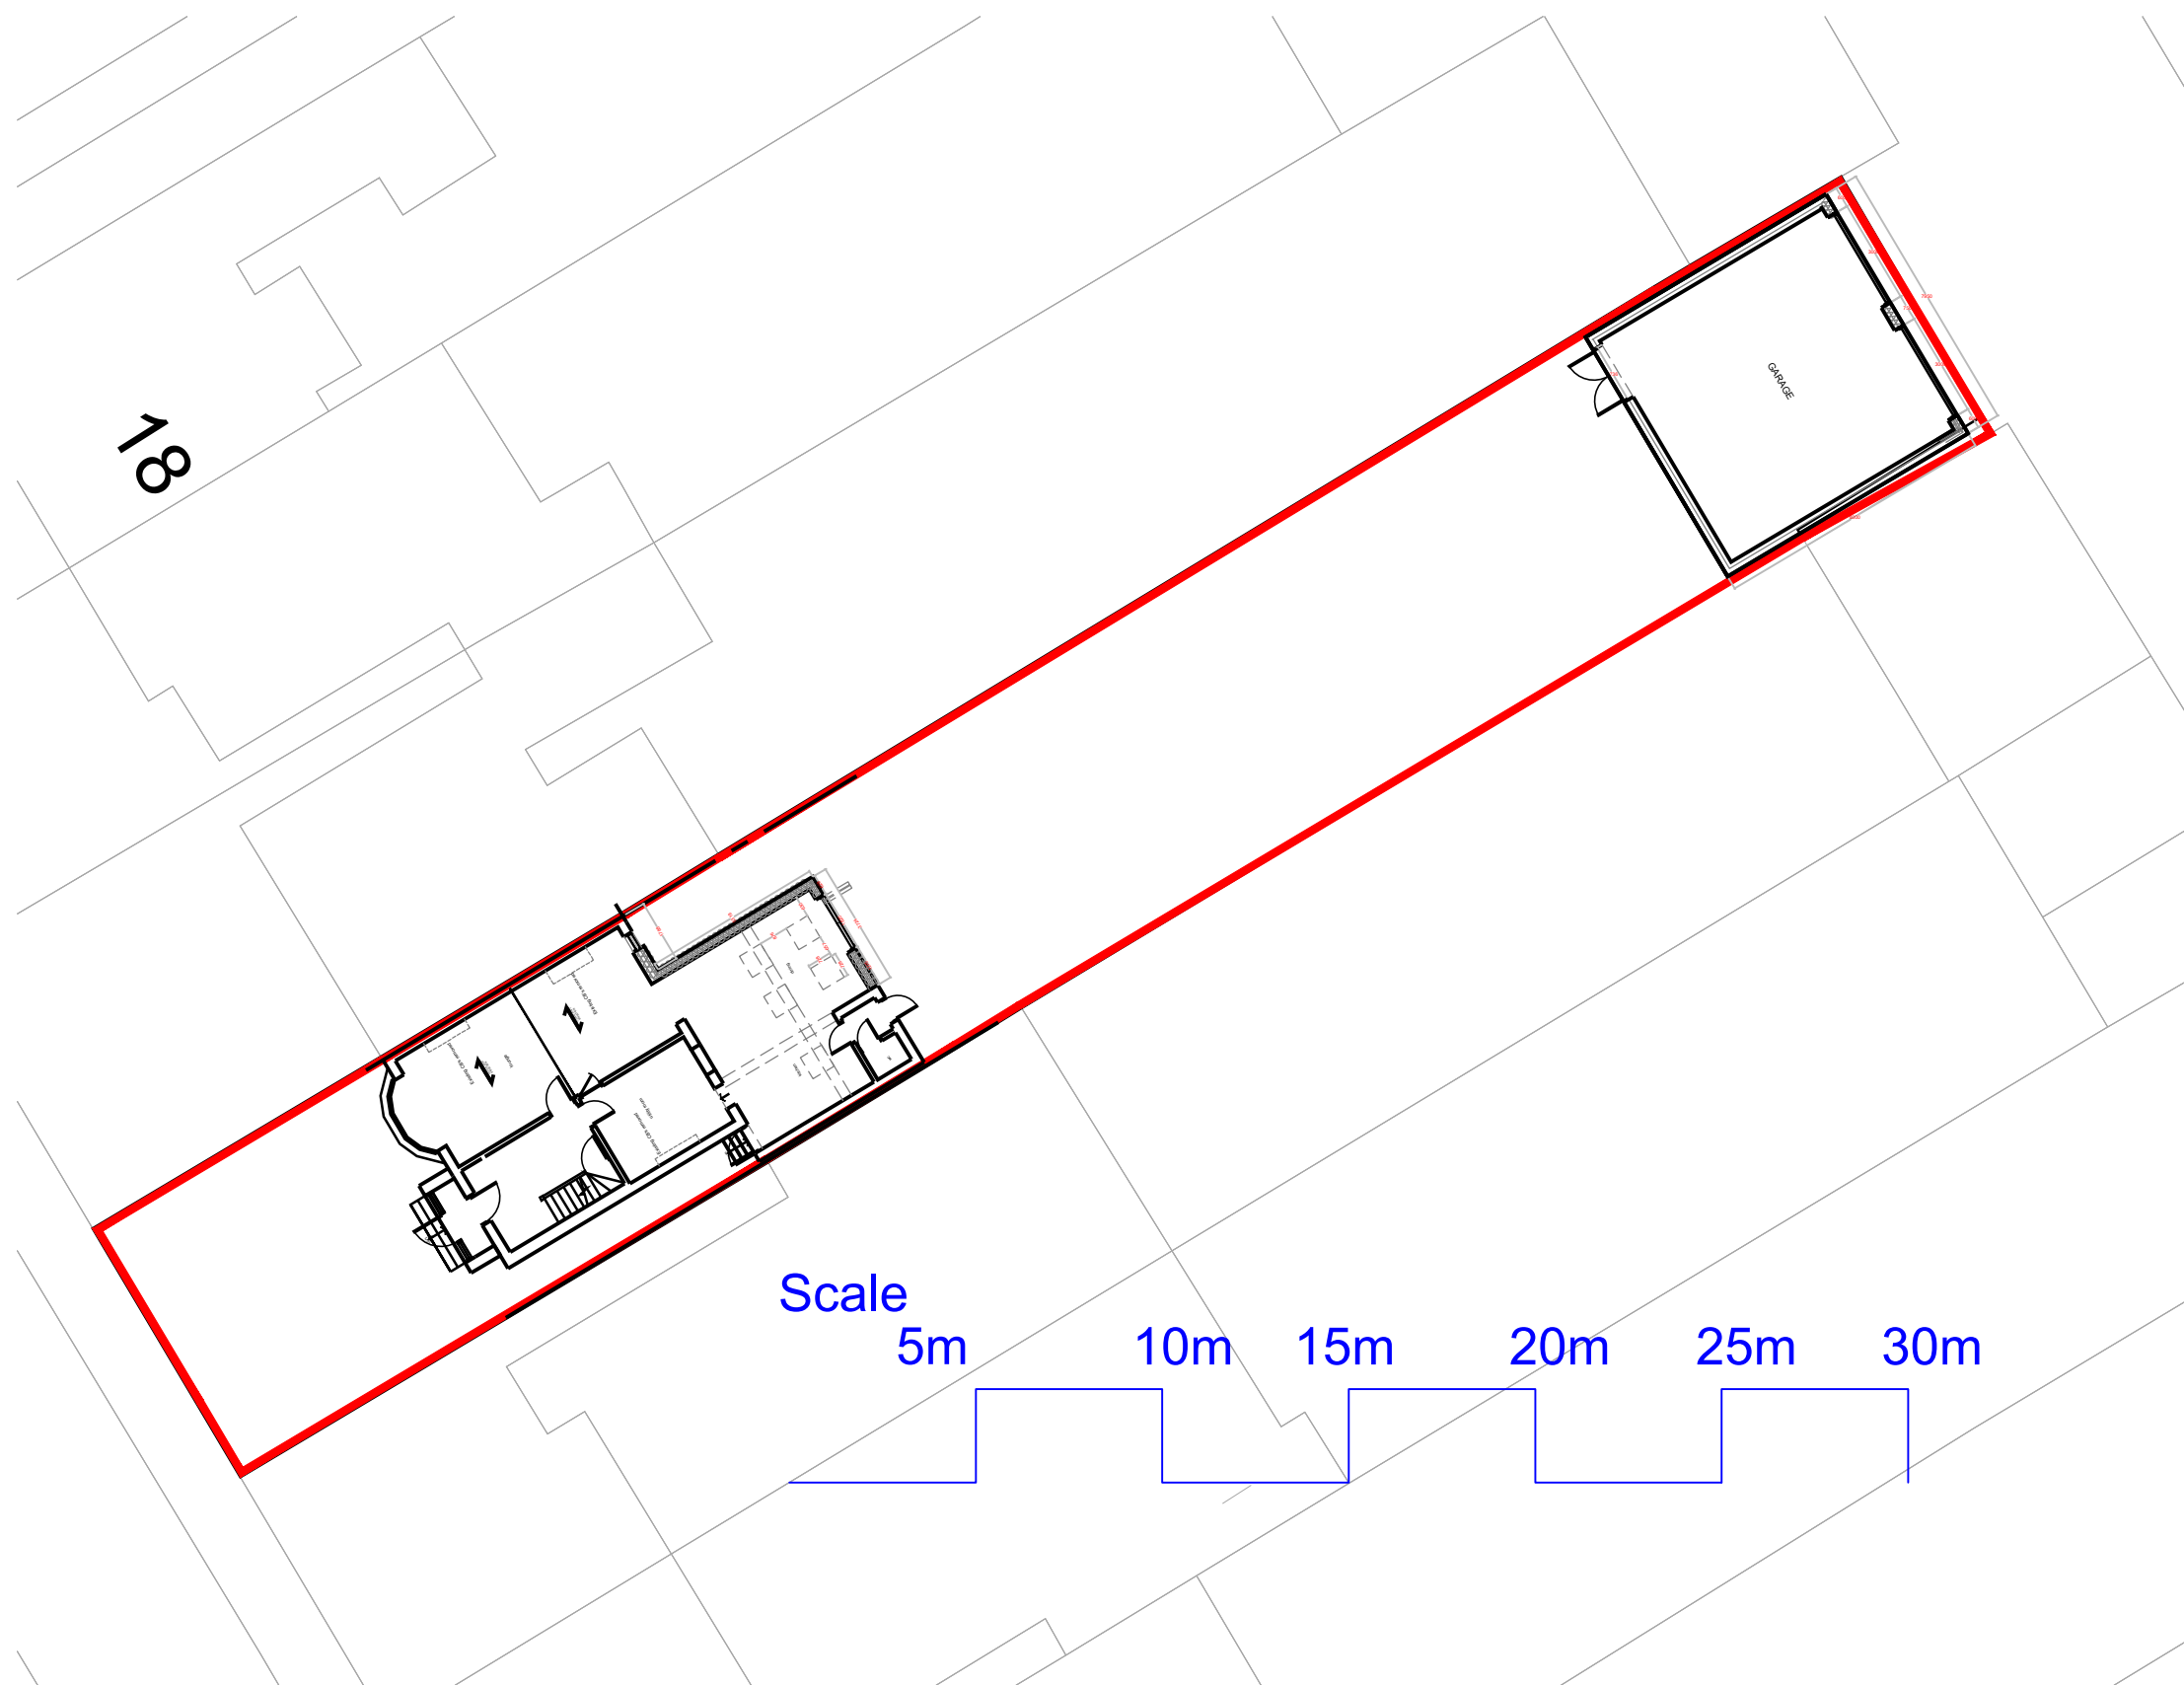

NOTES		
- DO NOT SCALE FROM THIS DRAWING. - ALL DIMENSIONS MUST BE CHECKED ON SITE. - ALL RIGHTS RESERVED. NO REPRODUCTION IN ANY MATERIAL FORM IS PERMITTED WITHOUT CONSENT. - THIS DRAWING IS COPYRIGHT OF KENT ARCHITECTURAL SERVICES.		
client Mrs Lina Kuneckiene		
project 24 DOVER ROAD, NORTHFLEET, KENT, DA11 9QD		
title PROPOSED GARAGE PLAN AND ELEVATIONS		
scales 1:50 @A1		
date 14.04.26	drawn mss	size A1
drawing no. SL-001-210		revision P3