



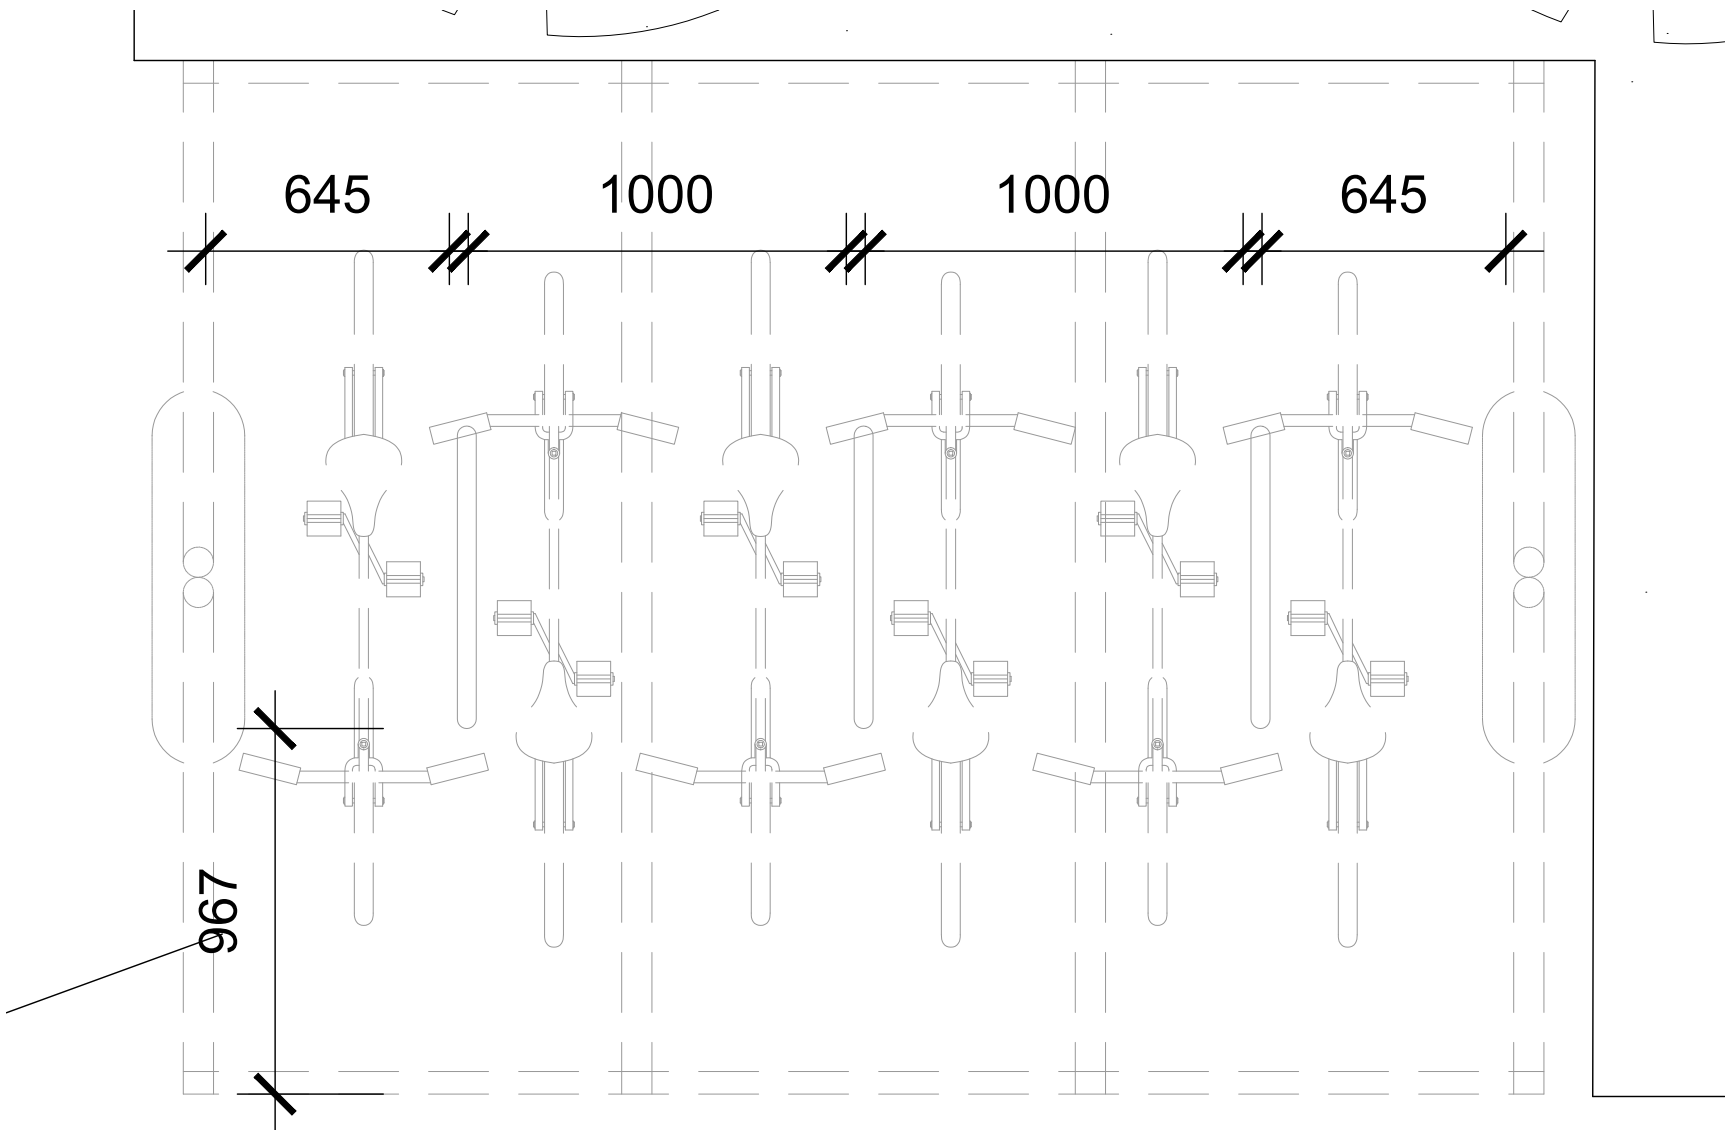

CYCLE STANDS SETTING OUT PLAN - SCALE 1:20

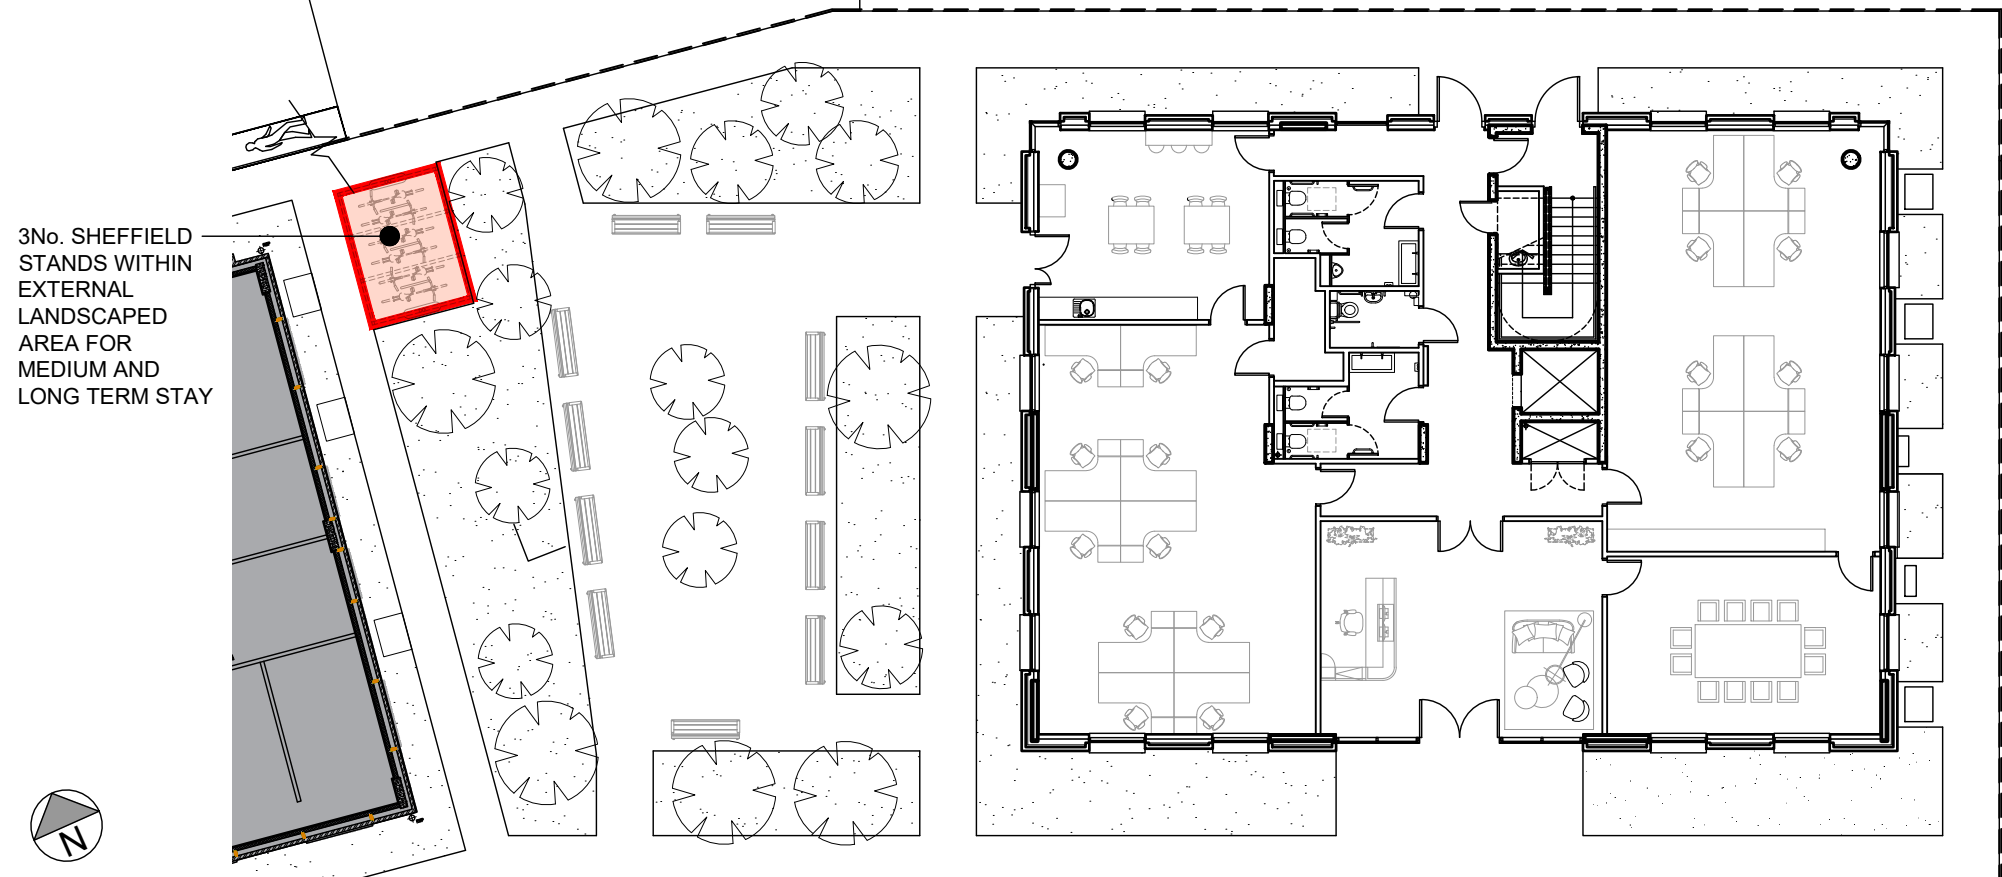

KEY PLAN - SCALE 1:200

CYCLE PARKING SPACES SUMMARY:


NOTE: THE CYCLE PARKING SPACE PROVISION IS CALCULATED BASED ON THE SUPPLEMENTARY PLANNING GUIDANCE (SPG4): VEHICLE PARKING STANDARDS PRODUCED BY THE KENT COUNTY COUNCIL AND ADOPTED BY THE GRAVESHAM BOROUGH COUNCIL

MINIMUM CYCLE PARKING STANDARD:
1No. SPACE PER 200M2 FOR MEDIUM TO LONG TERM (MEETINGS/ WORKSPACE)


CYCLE PARKING SPACES PROVIDED:
6No. SPACES

CYCLE STAND AND SHELTER:

SHEFFIELD STANDS (MANUFACTURERS REF. BELOW)

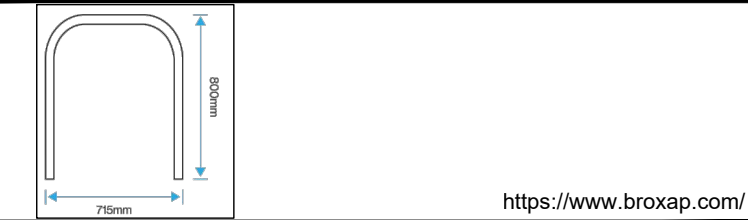

SHEFFIELD STANDS (MANUFACTURERS REF. BELOW)

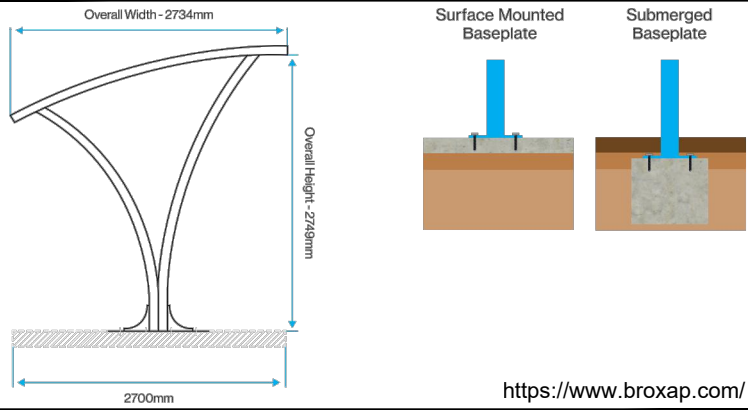

GENERAL NOTES:

ALL DIMENSIONS ARE TO BE CHECKED ON SITE WITH ANY DISCREPANCIES REPORTED TO THE ARCHITECT PRIOR TO THE WORKS BEING CARRIED OUT.

ALL WORKS ARE TO BE IN ACCORDANCE WITH THE PLANNING APPROVAL AND ANY SUBSEQUENT APPROVED LOCAL AUTHORITY PLANNING CORRESPONDENCE INCLUDING DRAWINGS, DOCUMENTS AND REPORTS.

ALL WORKS ARE TO COMPLY WITH THE BUILDING REGULATIONS, BRITISH STANDARDS, CODE OF PRACTICE, AND ANY LOCAL STATUTORY REQUIREMENTS.

ALL WORKS ARE TO COMPLY WITH CURRENT HEALTH AND SAFETY LEGISLATION, H.S.E. RECOMMENDATIONS/GUIDANCE AND THE CURRENT C.D.M. REGULATIONS.

P01	PLANNING CONDITIONS DISCHARGE	IC	MG	18.09.24
rev	description	drawn	auth	date

DO NOT SCALE OFF THIS DRAWING © LEACH RHODES WALKER 2001

LeachRhodesWalker
Architects

info@lrw.co.uk | www.lrw.co.uk
H.Q. 50 Dearnans Place Manchester M3 5LH
Manchester +44 (0)161 833 0211 **London** +44 (0)207 993 1363

CLIENT KEADY CONSTRUCTION			
PROJECT DALEFIELD WAY			
DOCUMENT NAME 8352-LRW-XX-XX-DR-A-34-100			
DESCRIPTION CYCLE SHELTER LAYOUT			
REVISION P01		SCALE 1:100@ A3	
LRW PROJECT No. 8352	DATE CREATED 11.09.24	CREATED BY IC	AUTHORISED BY MG
PURPOSE OF ISSUE PLANNING ● BUILDING REGS ○ TENDER ○ PRELIM.COMMENT ○ APPROVAL ○ CONSTRUCTION ○			