


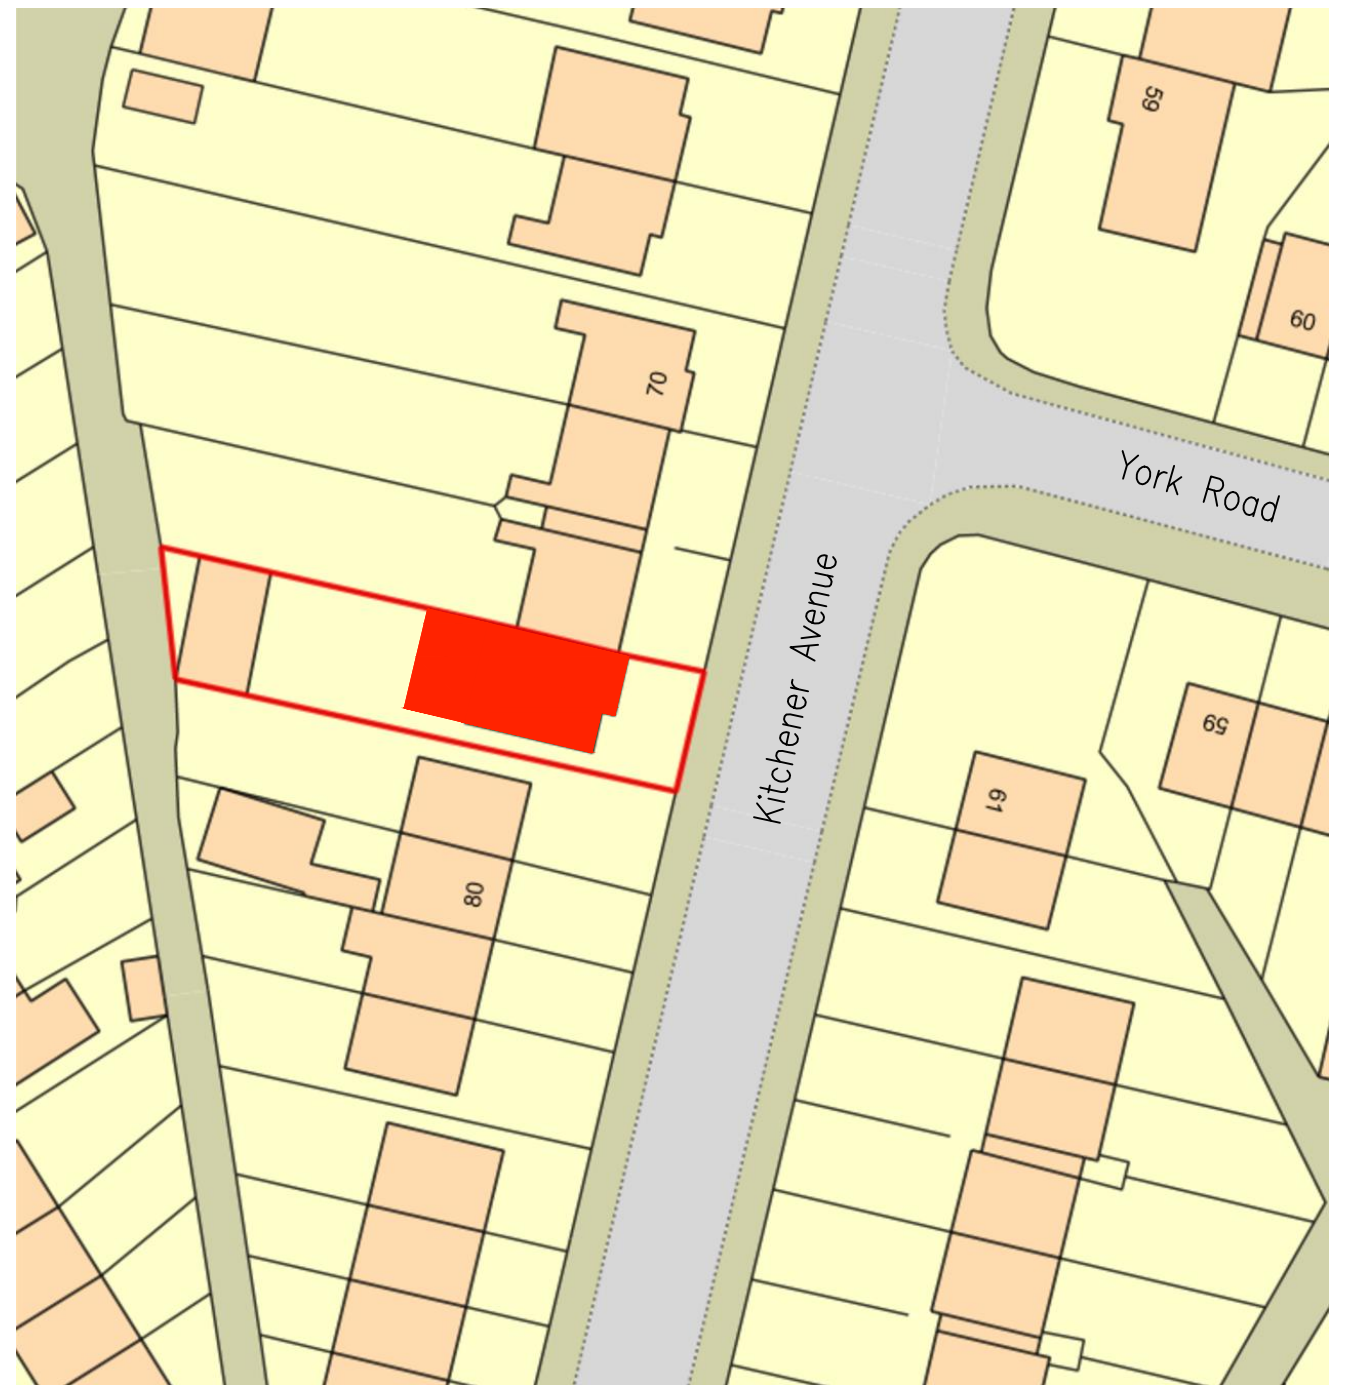

Existing Block Plan
(Scale: 1:500)



Proposed Block Plan
(Scale: 1:500)



NOTES: We will not be responsible for the contract after having obtained Planning Permission and/or Building Regulation Approvals and that there can be no guarantee that Planning Permission and/or Building Regulation will be obtained. Any works that are started before approvals will be at owner's risk. No responsibility will be taken for works which are unforeseen and for any alterations made which are beyond the control of the agent. All dimensions are in metres. Contractor to check site thoroughly, verify dimensions before any work and report any discrepancies.						 YOUR ARCHITECTS PLAN www.yourarchitectsplan.co.uk 07908760909 02074763826 pnweze@yourarchitectsplan.co.uk paulnweze@yahoo.co.uk Client: Client		Drawing Title: Existing & Proposed Block Plan	
Project Title: 76 Kitchener Avenue, Gravesend , Kent DA12 5JF						Original Issue Date: March 2024		Scale @ A3: 1:500	
Rev Date By Chk Comment						Drawn By: UA		Checked By: PN	
						Number 100/200		Revision -	