


KEY
-INDICATES DEMOLITIONS / TO BE REMOVED

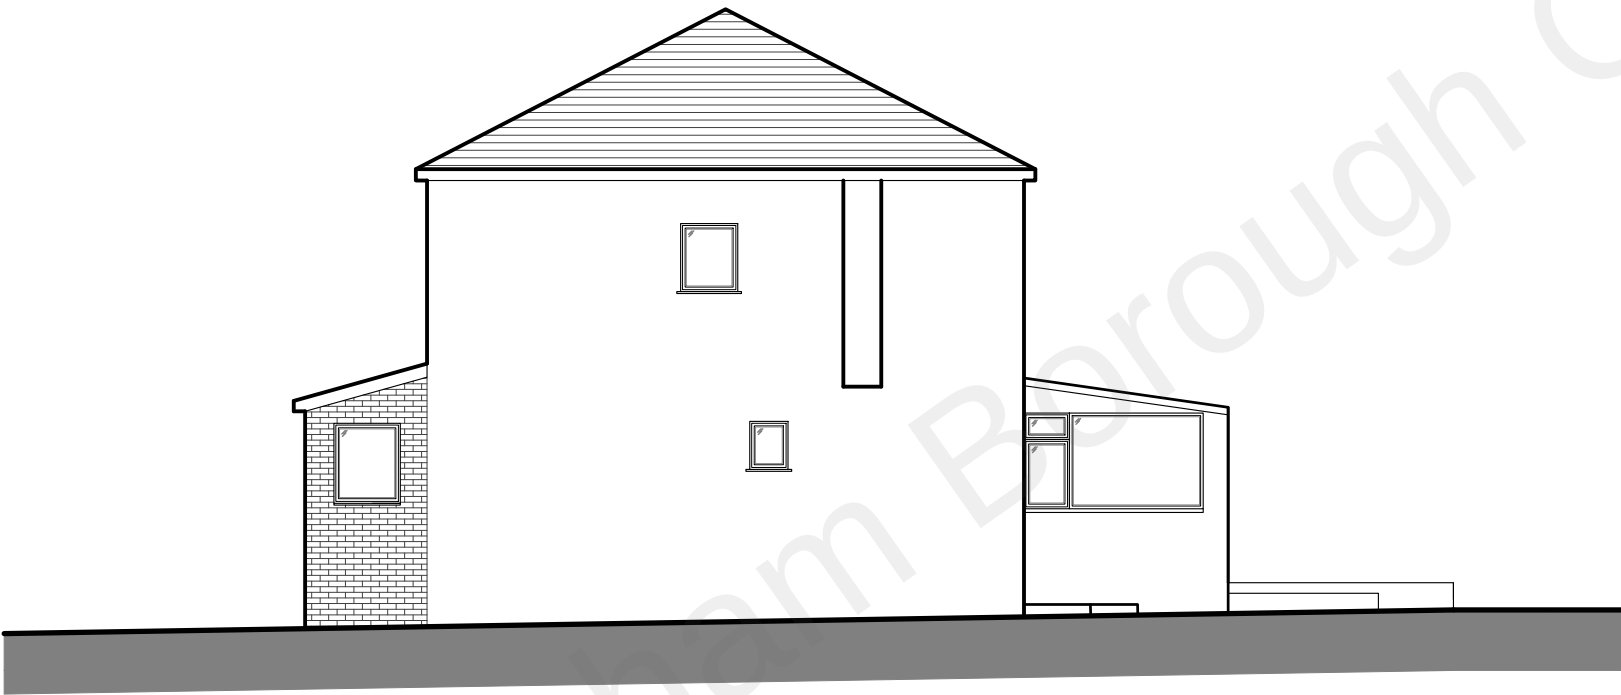

1 EXISTING SIDE (NORTH - WEST) ELEVATION
ELEVATION VIEW Scale 1:100



JCD Architectural Consultant
20 Admirals Walk,
Chatham, Kent.
ME5 8NL.
TEL: 07946608141
WED: www.jcd-ac.co.uk
EMAIL: jcd-ac@outlook.com

REV.	DATE	REV. BY
------	------	---------

- COPYRIGHT JCD Architectural Consultant
- ALL DIMENSIONS TO BE VERIFIED ON SITE BY THE CONTRACTOR PRIOR TO COMMENCEMENT OF ANY SHOP DRAWINGS OR SITE WORK.
 - ANY DISCREPANCY FOUND BETWEEN THIS DRAWING AND ANY OTHER DOCUMENT MUST BE REPORTED IMMEDIATELY TO THE DESIGNERS.
 - REMOVE THIS DRAWING FROM CURRENCY WHEN A REVISED DRAWING IS ISSUED.
 - THIS DOCUMENT REMAINS OUR EXCLUSIVE PROPERTY IT SHALL NOT BE REPRODUCED NOR COMMUNICATED TO THIRD PARTIES WITHOUT MY WRITTEN CONSENT.
 - THE COPYRIGHT OF THIS DRAWING AND DESIGN IS VESTED IN THE DESIGNERS.

Client: Eftiola & Elidon Bashllari		
Project: 55 Mitchell Avenue Northfleet Kent DA11 8AU		
Title: Existing Side Elevation		
AUTHOR JC	DATE 26 06 2022	APPROVED JC
SCALES 1:100 @ A3	READ WITH -	
DRAWING No. 22156	Series No. (01)	DWG No. 010
Rev -		
DRAWING STATUS PLANNING		