






FAKRO ROOF LIGHT TO BE
POSITIONED IN FLATS 13 & 14
FACING VALLEY GUTTER

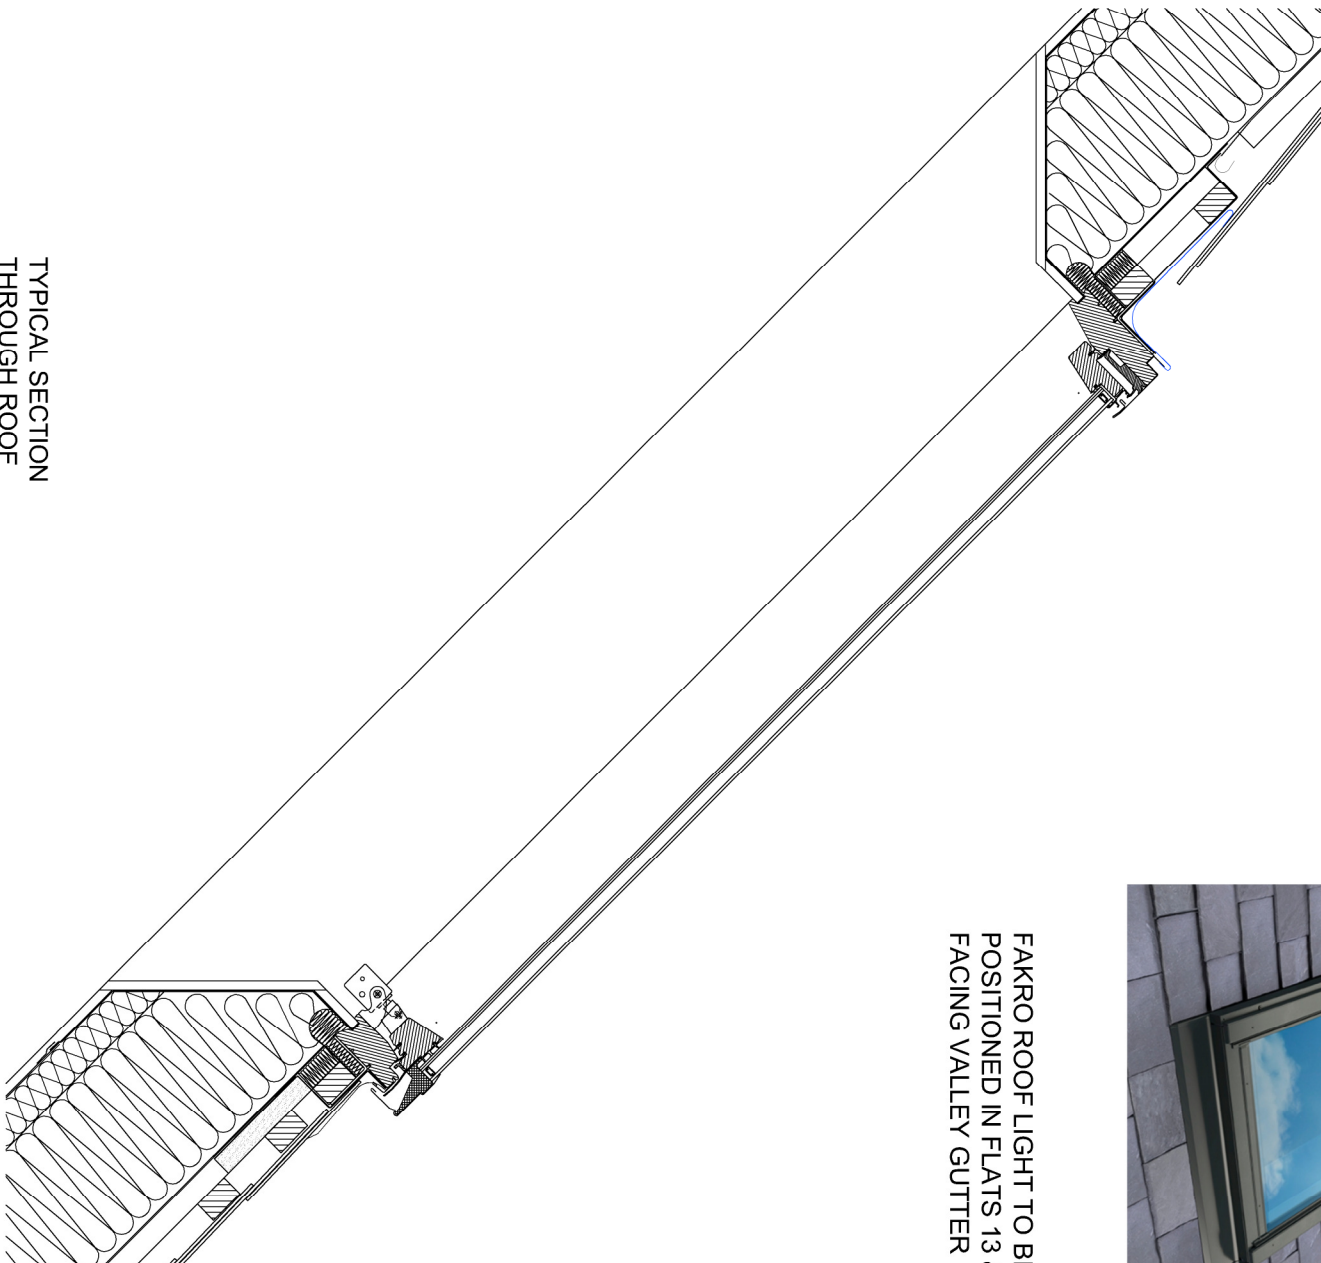

TYPICAL SECTION
THROUGH ROOF
LIGHT (Scale 1:10)

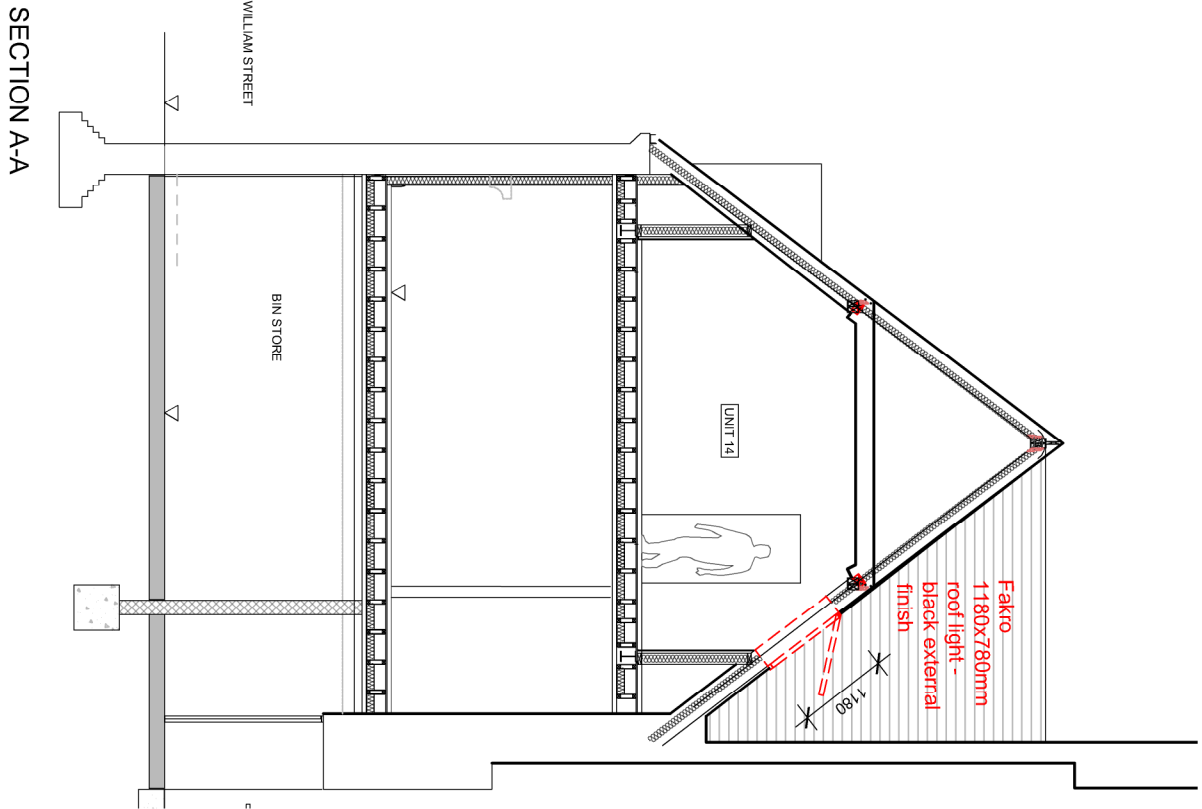

SECOND FLOOR LEVEL TO REAR BLOCK

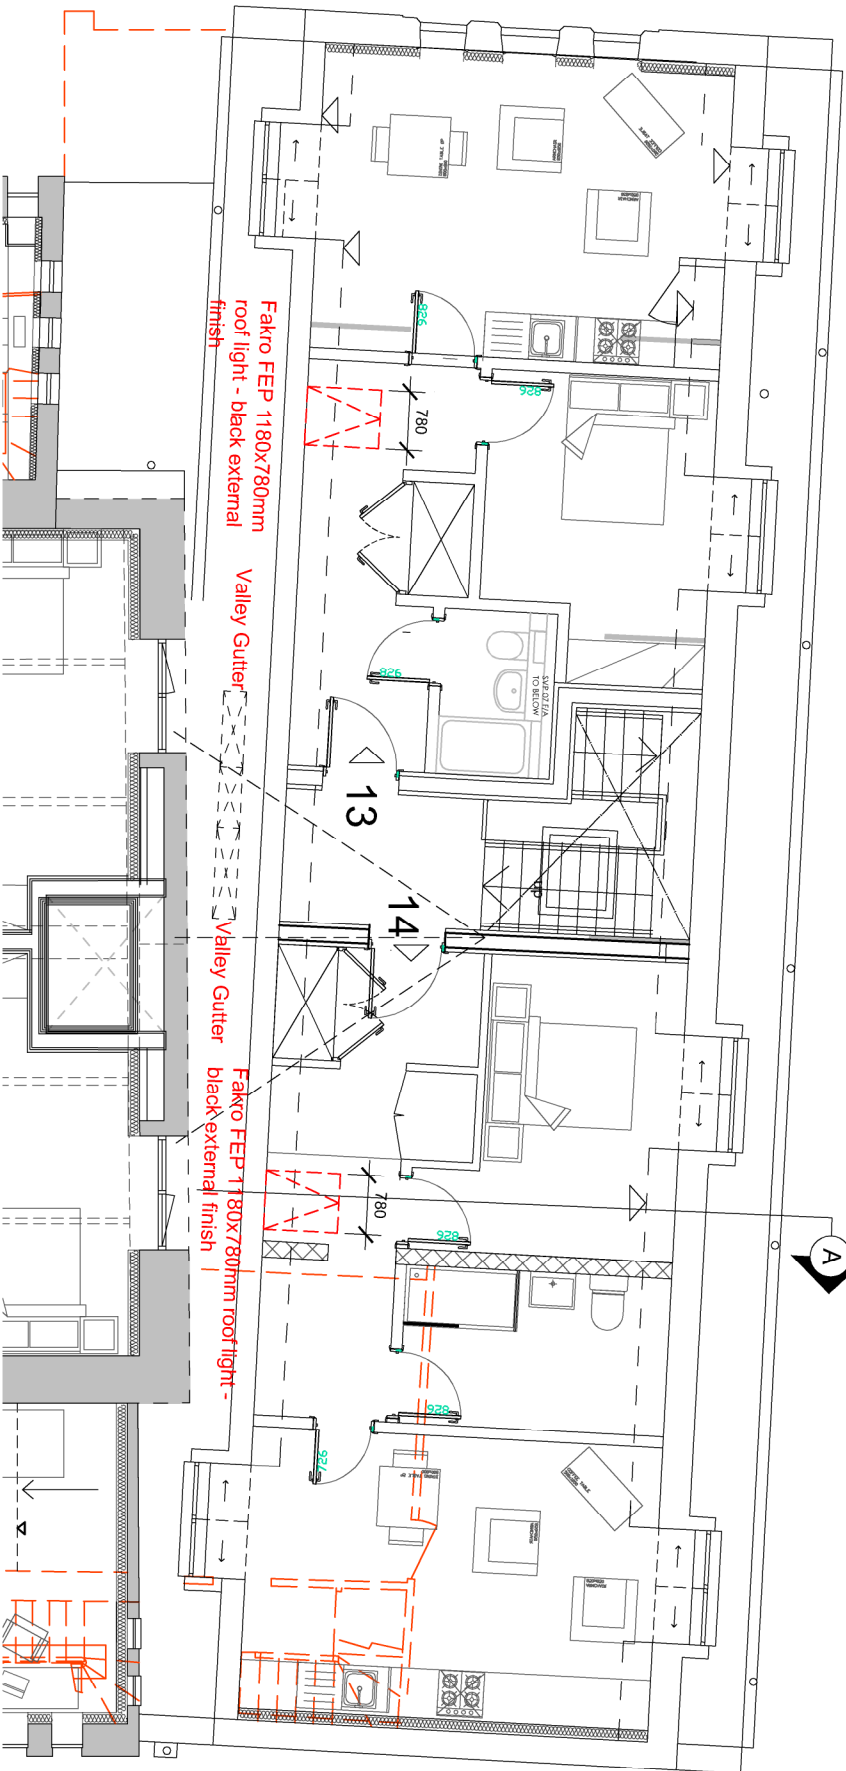

PLANNING

Project	
Proposed Development Site	
Sikh Temple Site	
Clarence Place	
Gravesend	
DA12 1LD	
Title	
Planning Condition 13: Dormer Window Details Flat 13 & 14 Roof Lights	
Project No.	Date
181	November 2024
Drawing No.	Revision
181-PD-503	A
Scale	Drawn
1:100 & 1:10 @ A1	STC
	Check
	HD

HD HASKINS
DESIGNS LTD.

The Civic Centre, St Mary's Road, Swanley, Kent, BR8 7BU.
Phone: 01322 479561 Mobile:07802 182202
info@haskinsdesigns.co.uk Website: haskinsdesigns.co.uk