


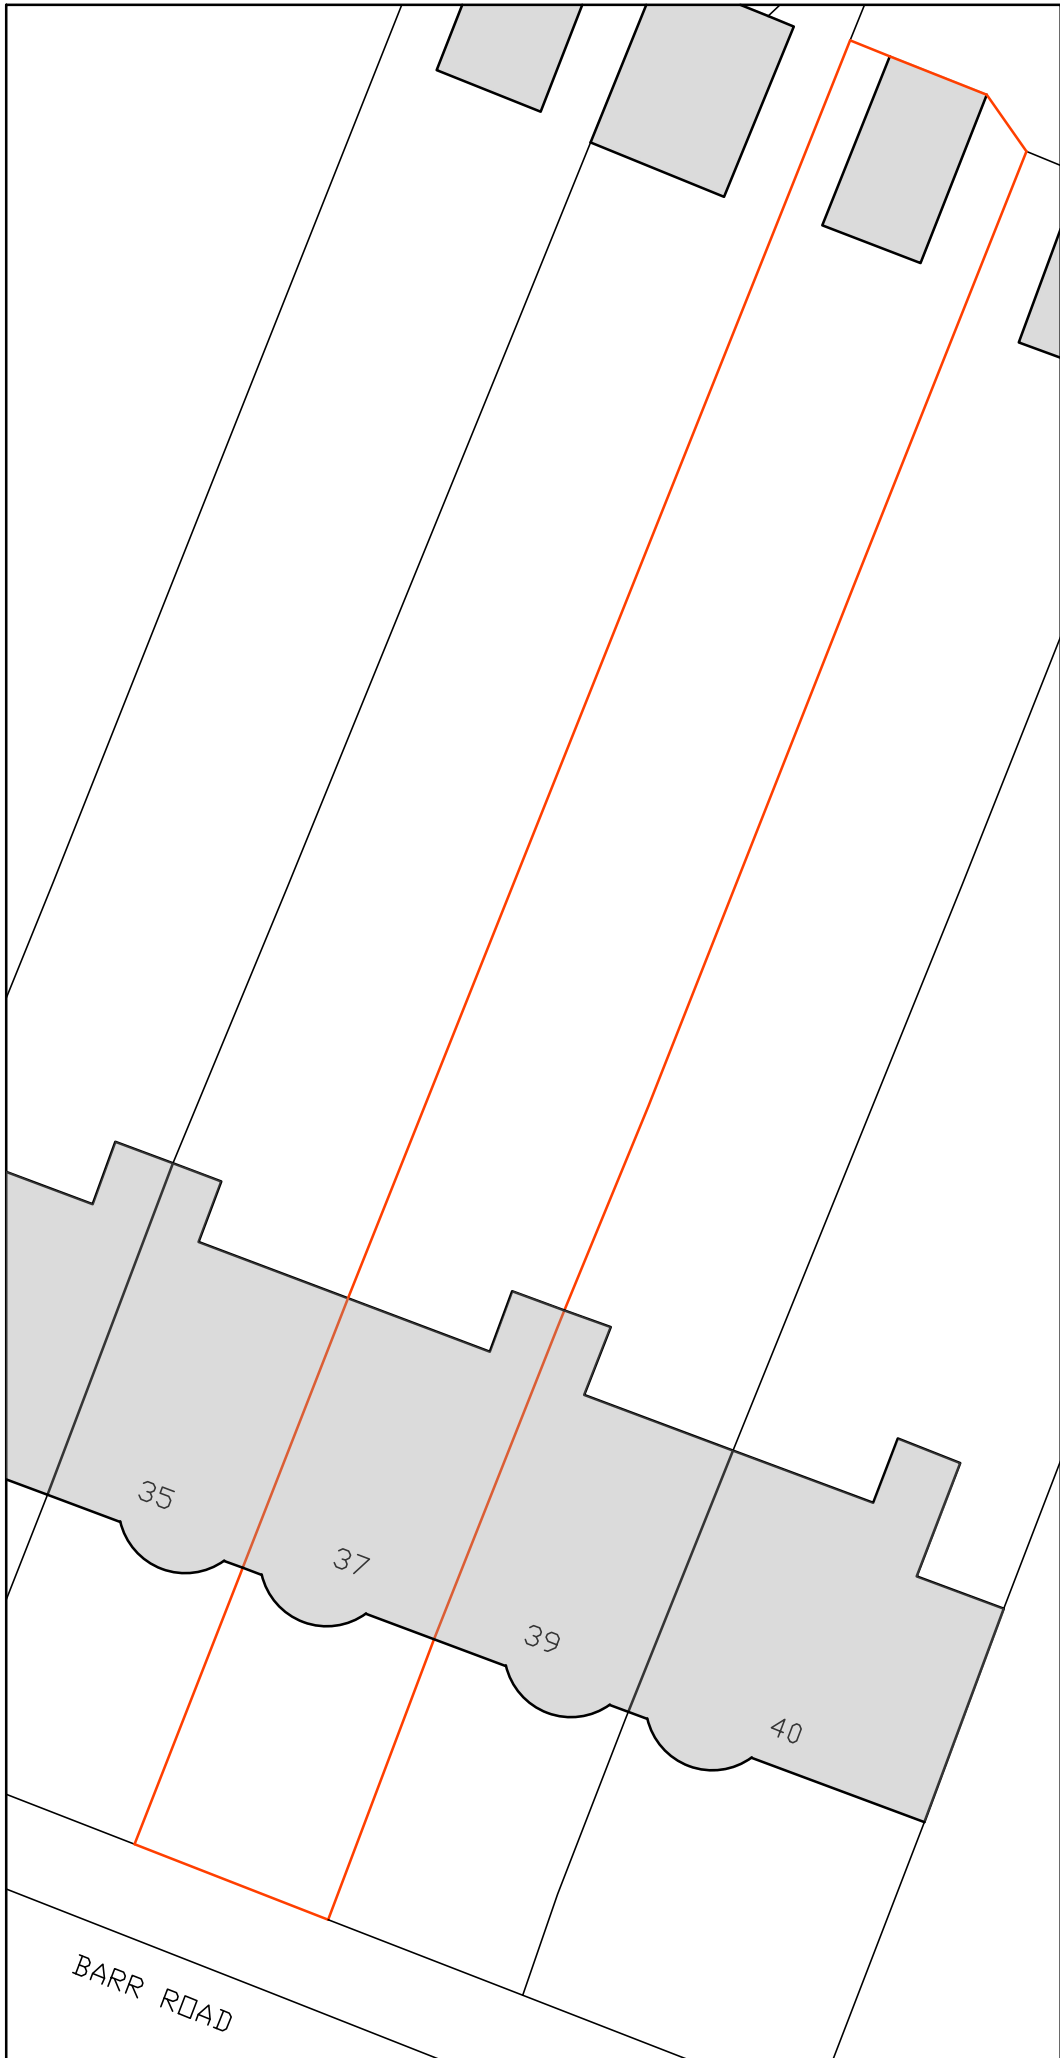


BLOCK PLAN
AS EXISTING
(1:200)


HARDSTANDING AND CROSSING LAID TO
FALLS AND SURFACE WATER TO
DISCHARGE INTO SOAKAWAY



BLOCK PLAN
AS PROPOSED
(1:200)

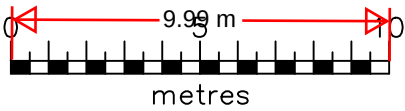

SCALE BAR 1:200 @ A2

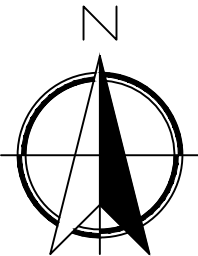

Date	No	Revision
Penfold Project Services		
Epmarket, Wrotham Road, Meopham, Kent, DA13 0JH Telephone: 01474 816690 e-mail: apenfold448@btinternet.com		
Job Title:	37 BARR ROAD GRAVESNED KENT DA12 4DU	
Dwg Title:	BLOCK PLANS AS EXISTING & AS PROPOSED	
Scale:	1:200 @ A2	
Dwg No.:	02	
Date:	November 2024	