

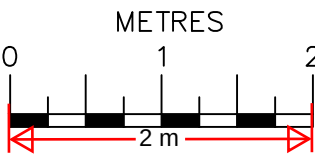


SCALE BAR 1:100 @ A2

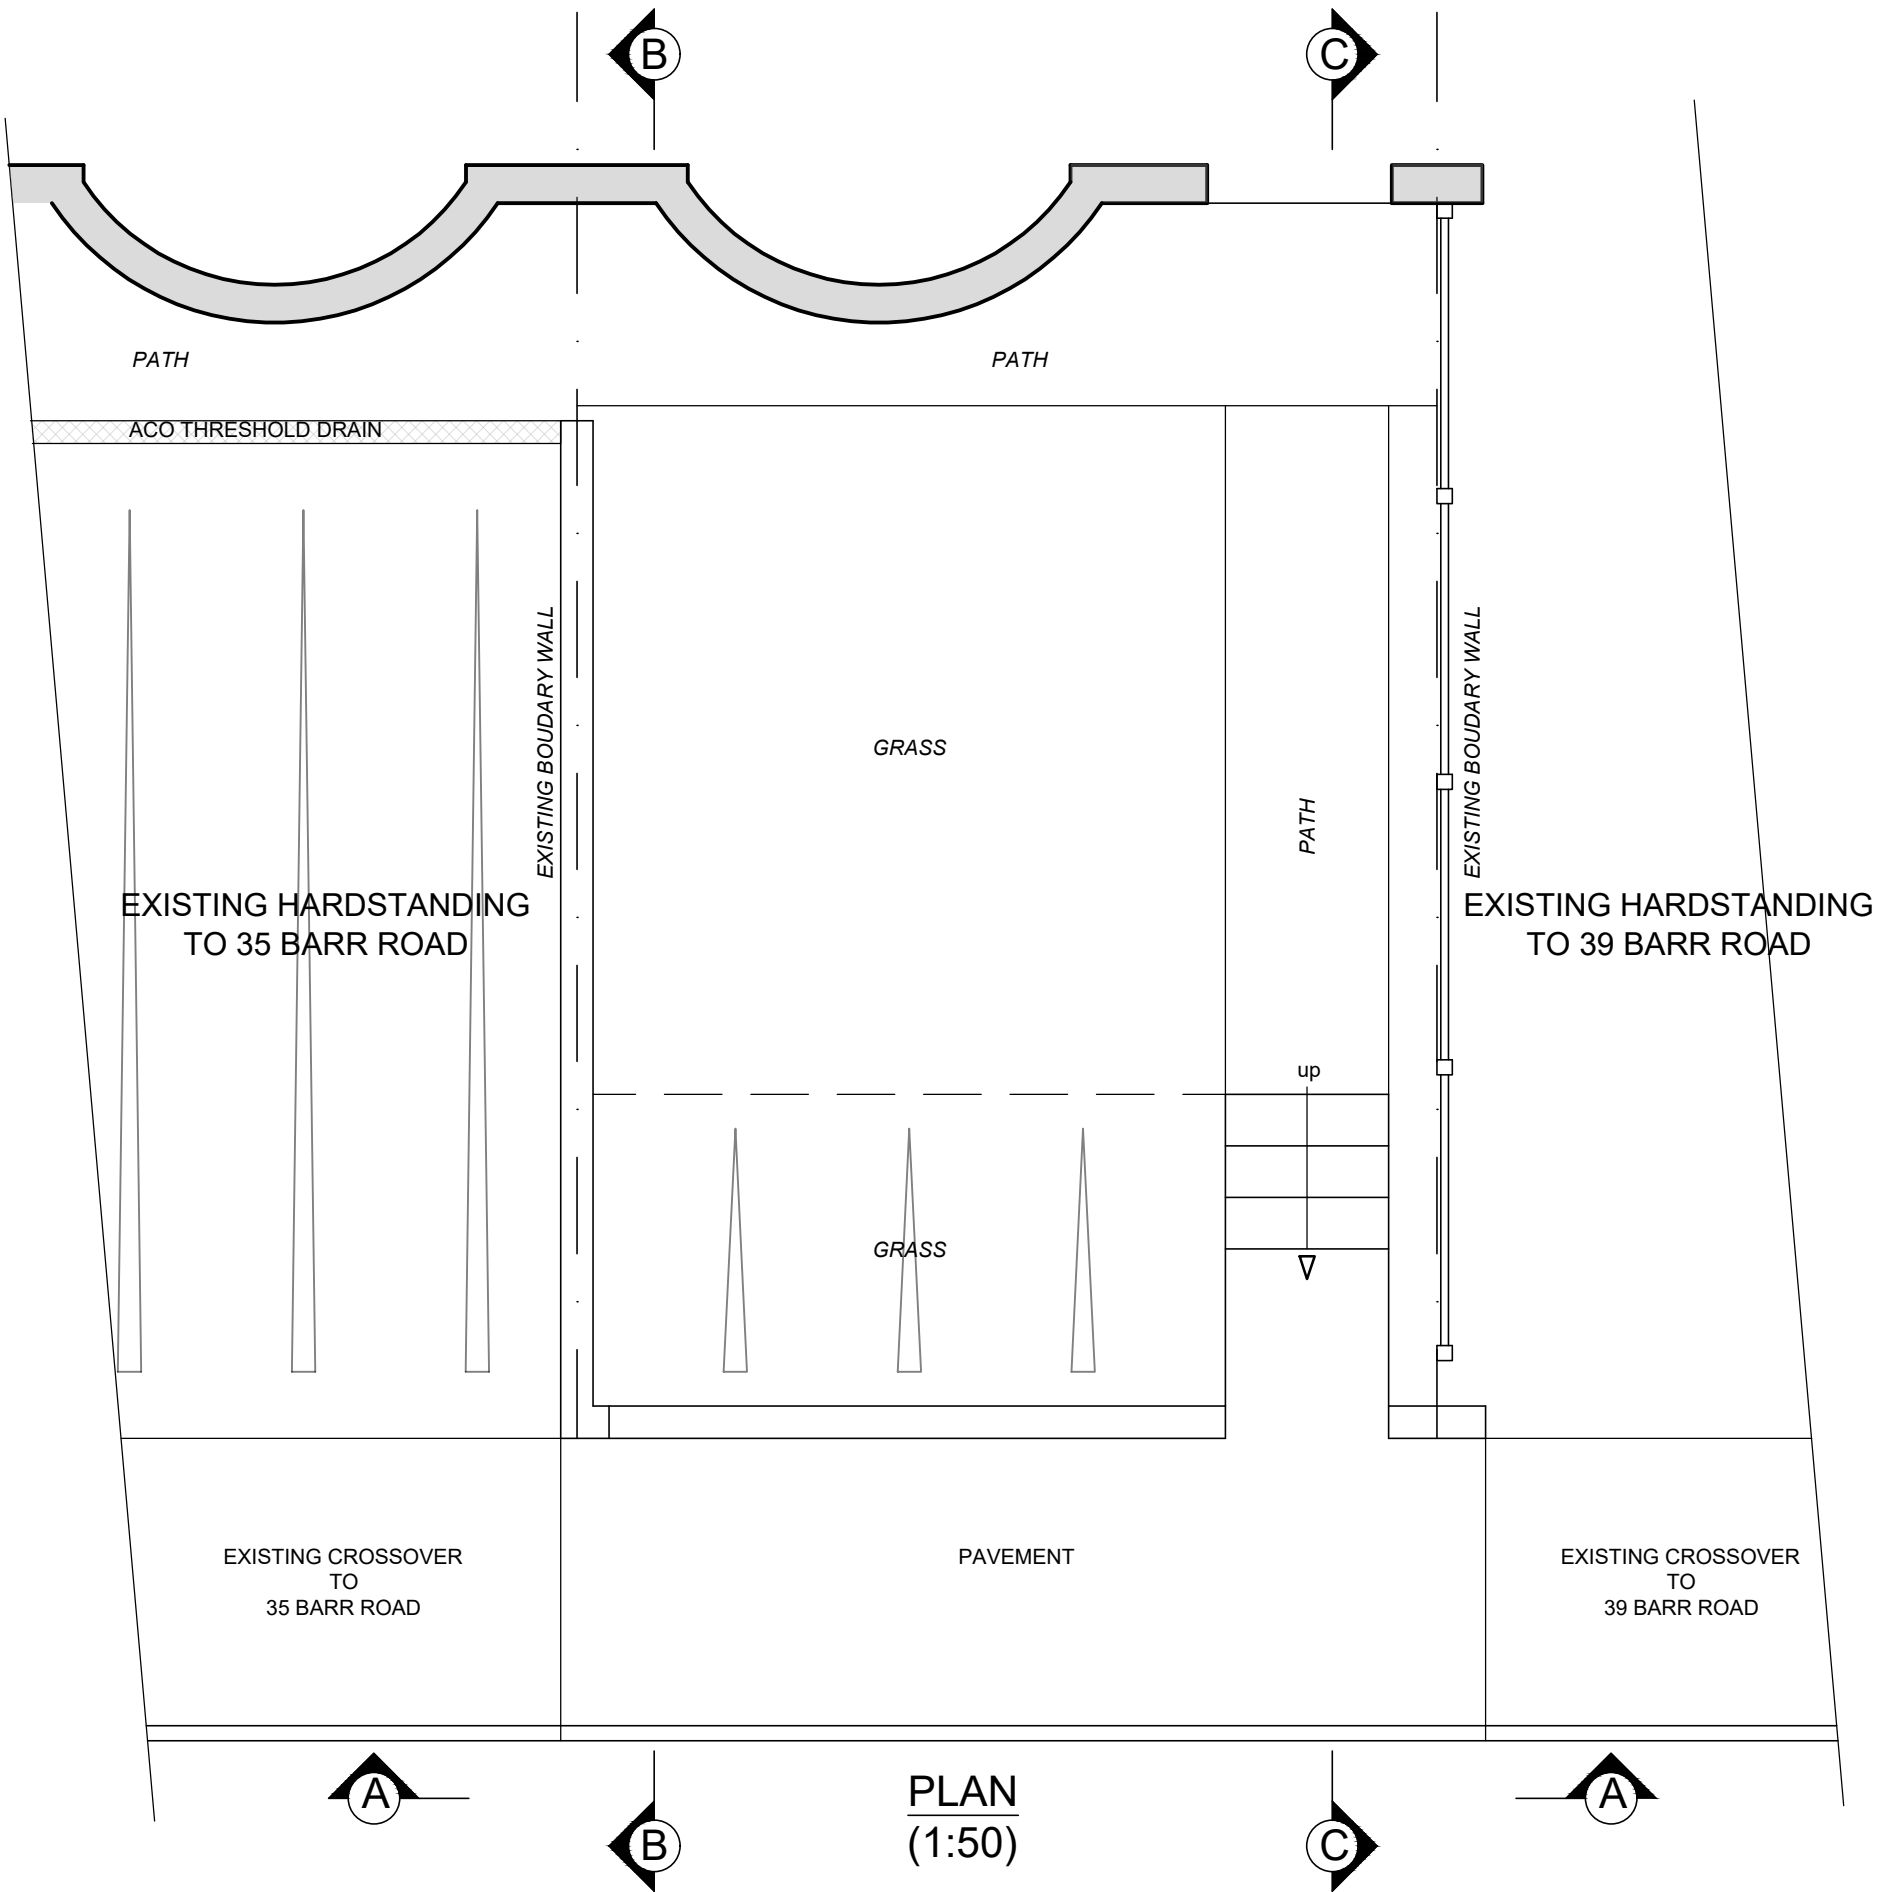

SCALE BAR 1:50 @ A2

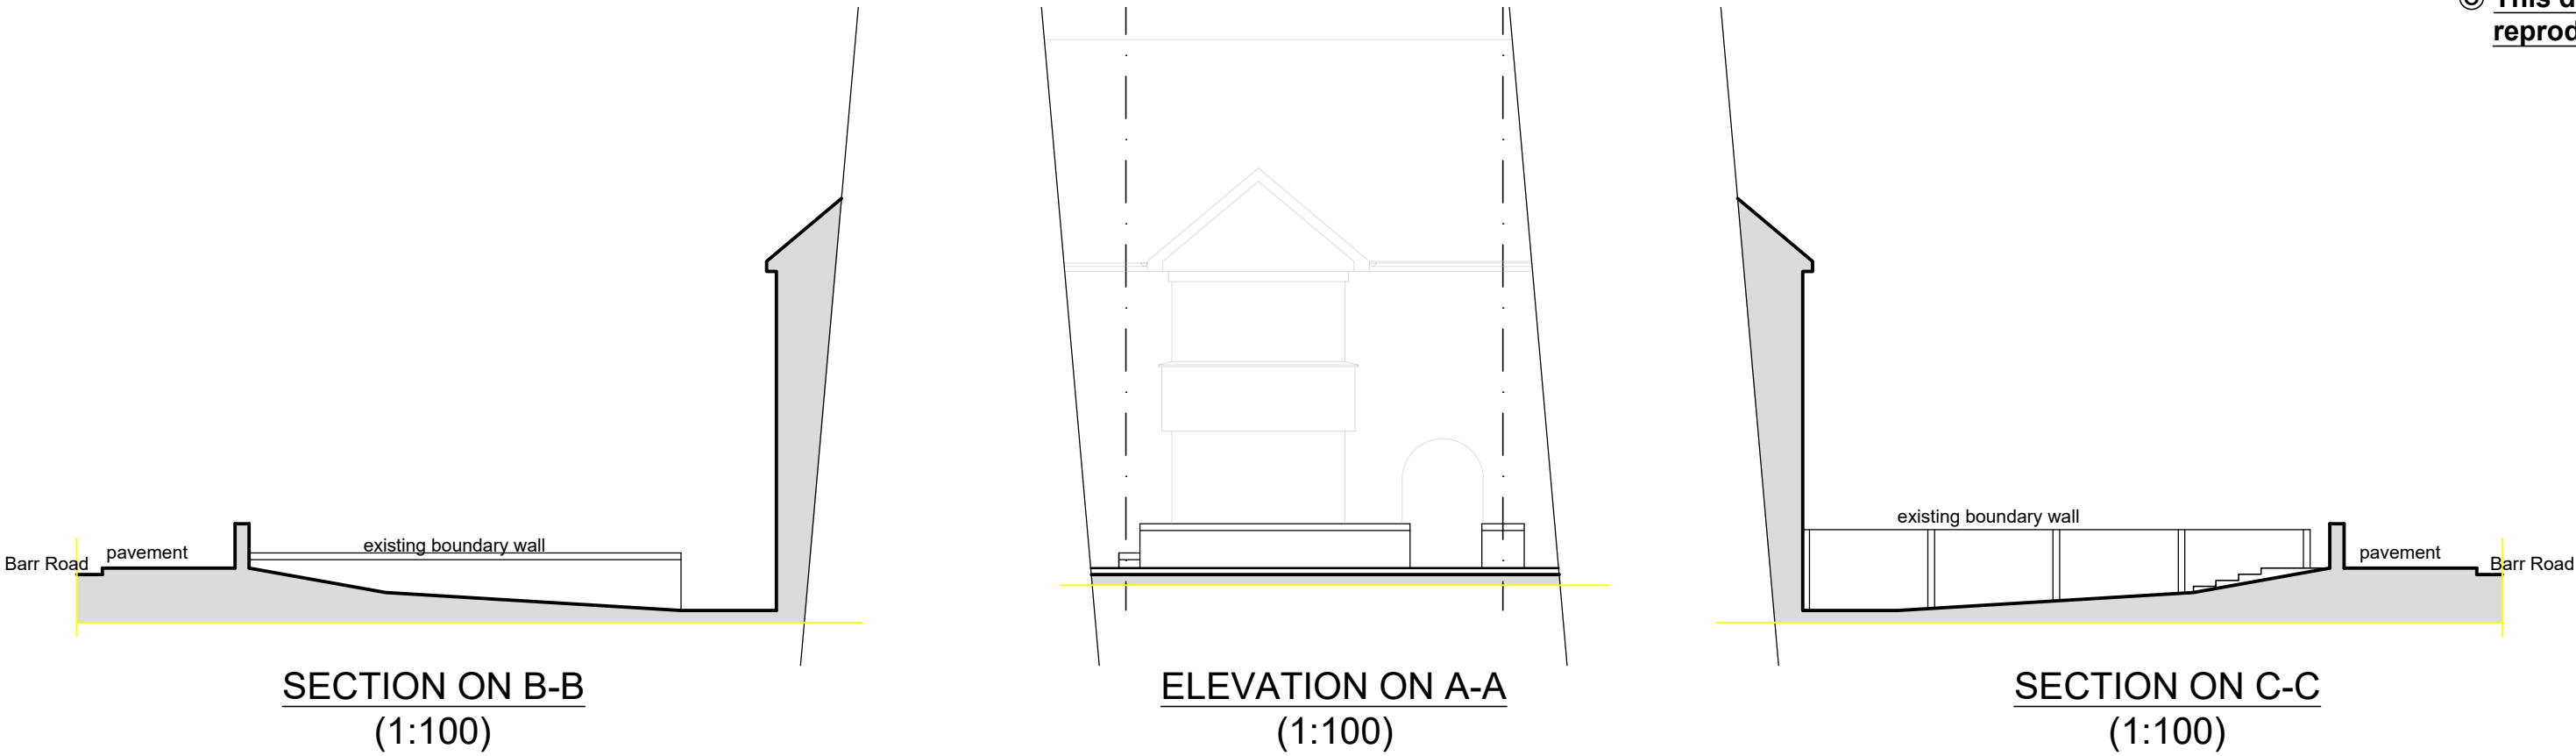

Date	No	Revision
Penfold Project Services		
Epmarket, Wrotham Road, Meopham, Kent, DA13 0JH Telephone: 01474 816690 e-mail: apenfold448@btinternet.com		
Job Title:	37 BARR ROAD GRAVESNED KENT DA12 4DU	
Dwg Title:	PLAN, ELEVATION & SECTIONS AS EXISTING	
Scale:	1:1:50 & 1:100 @ A2	
Dwg No.:	03	
Date:	November 2024	