


Proposed Block Plan

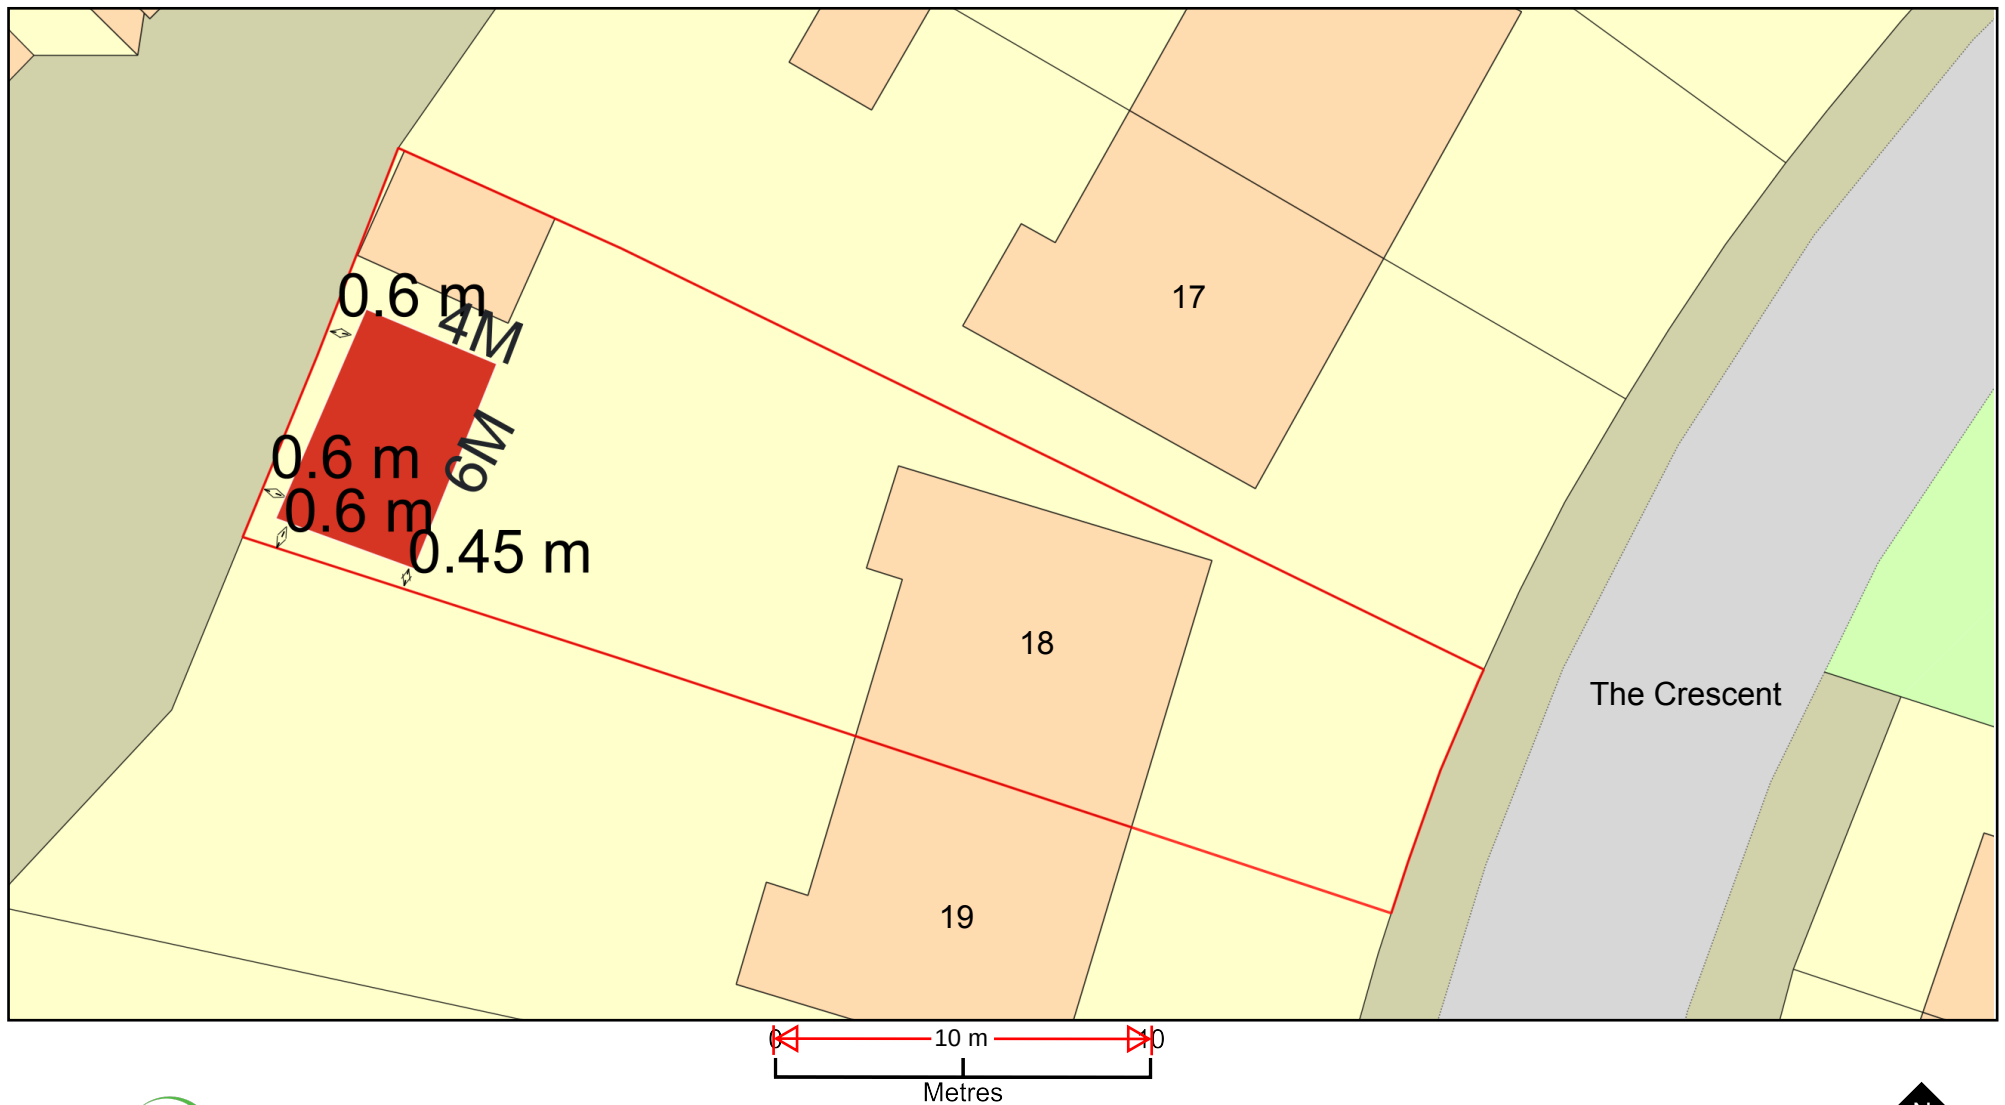

Plan Produced for: Gravesham Borough Council

Date Produced: 25 Oct 2024

Plan Reference Number: TQRQM24299134743889

Scale: 1:200 @ A4

© Crown copyright and database rights 2023 OS 100042766