


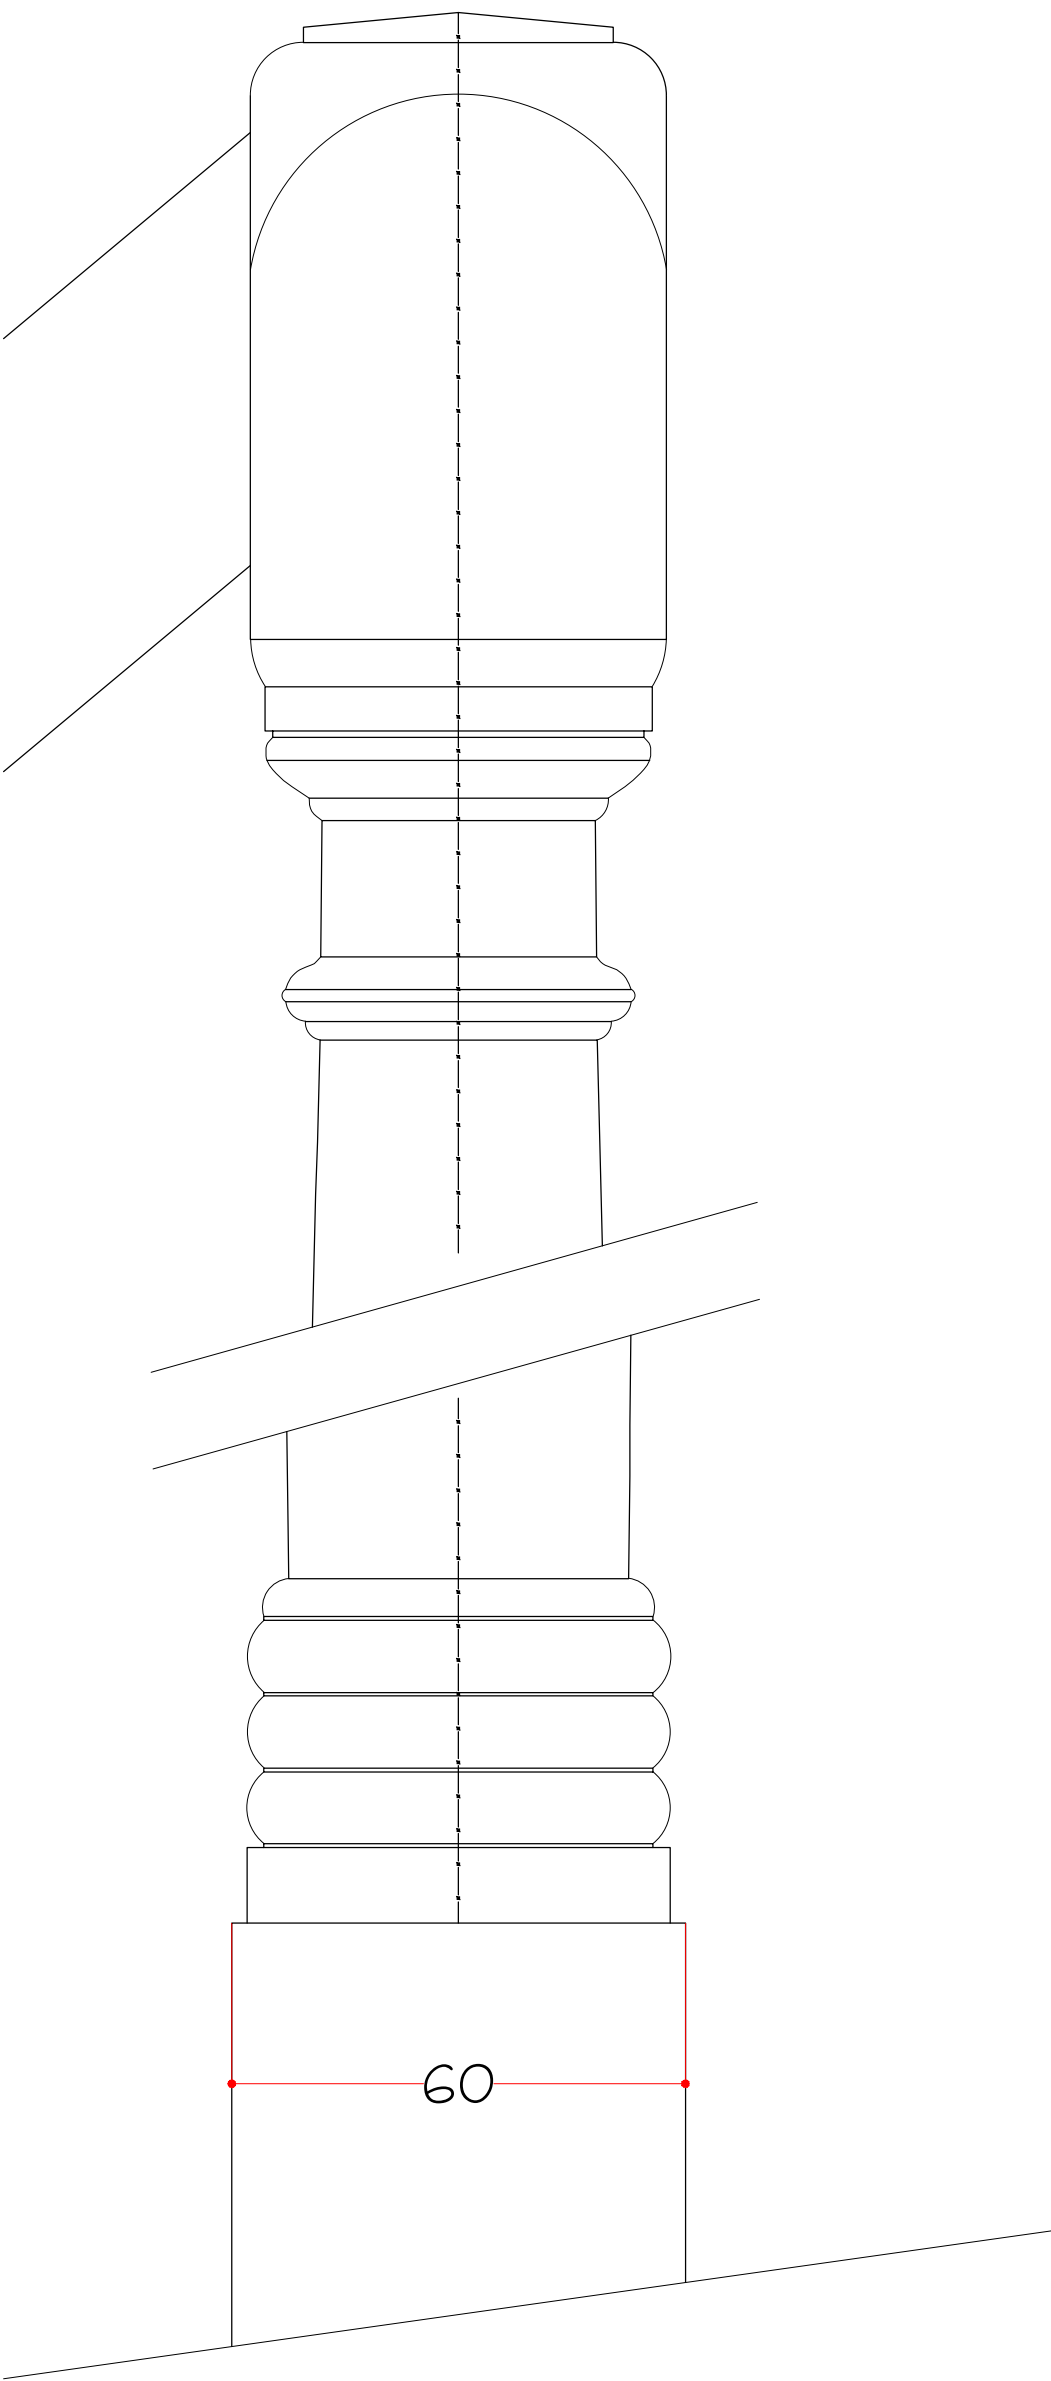
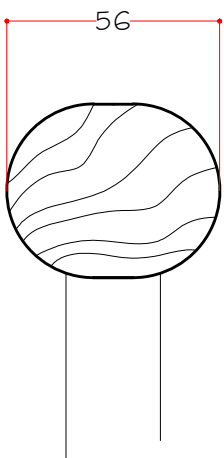


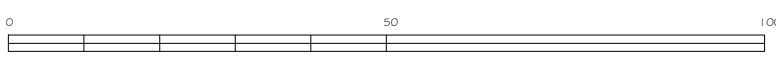


Newel post
Scale 1:1

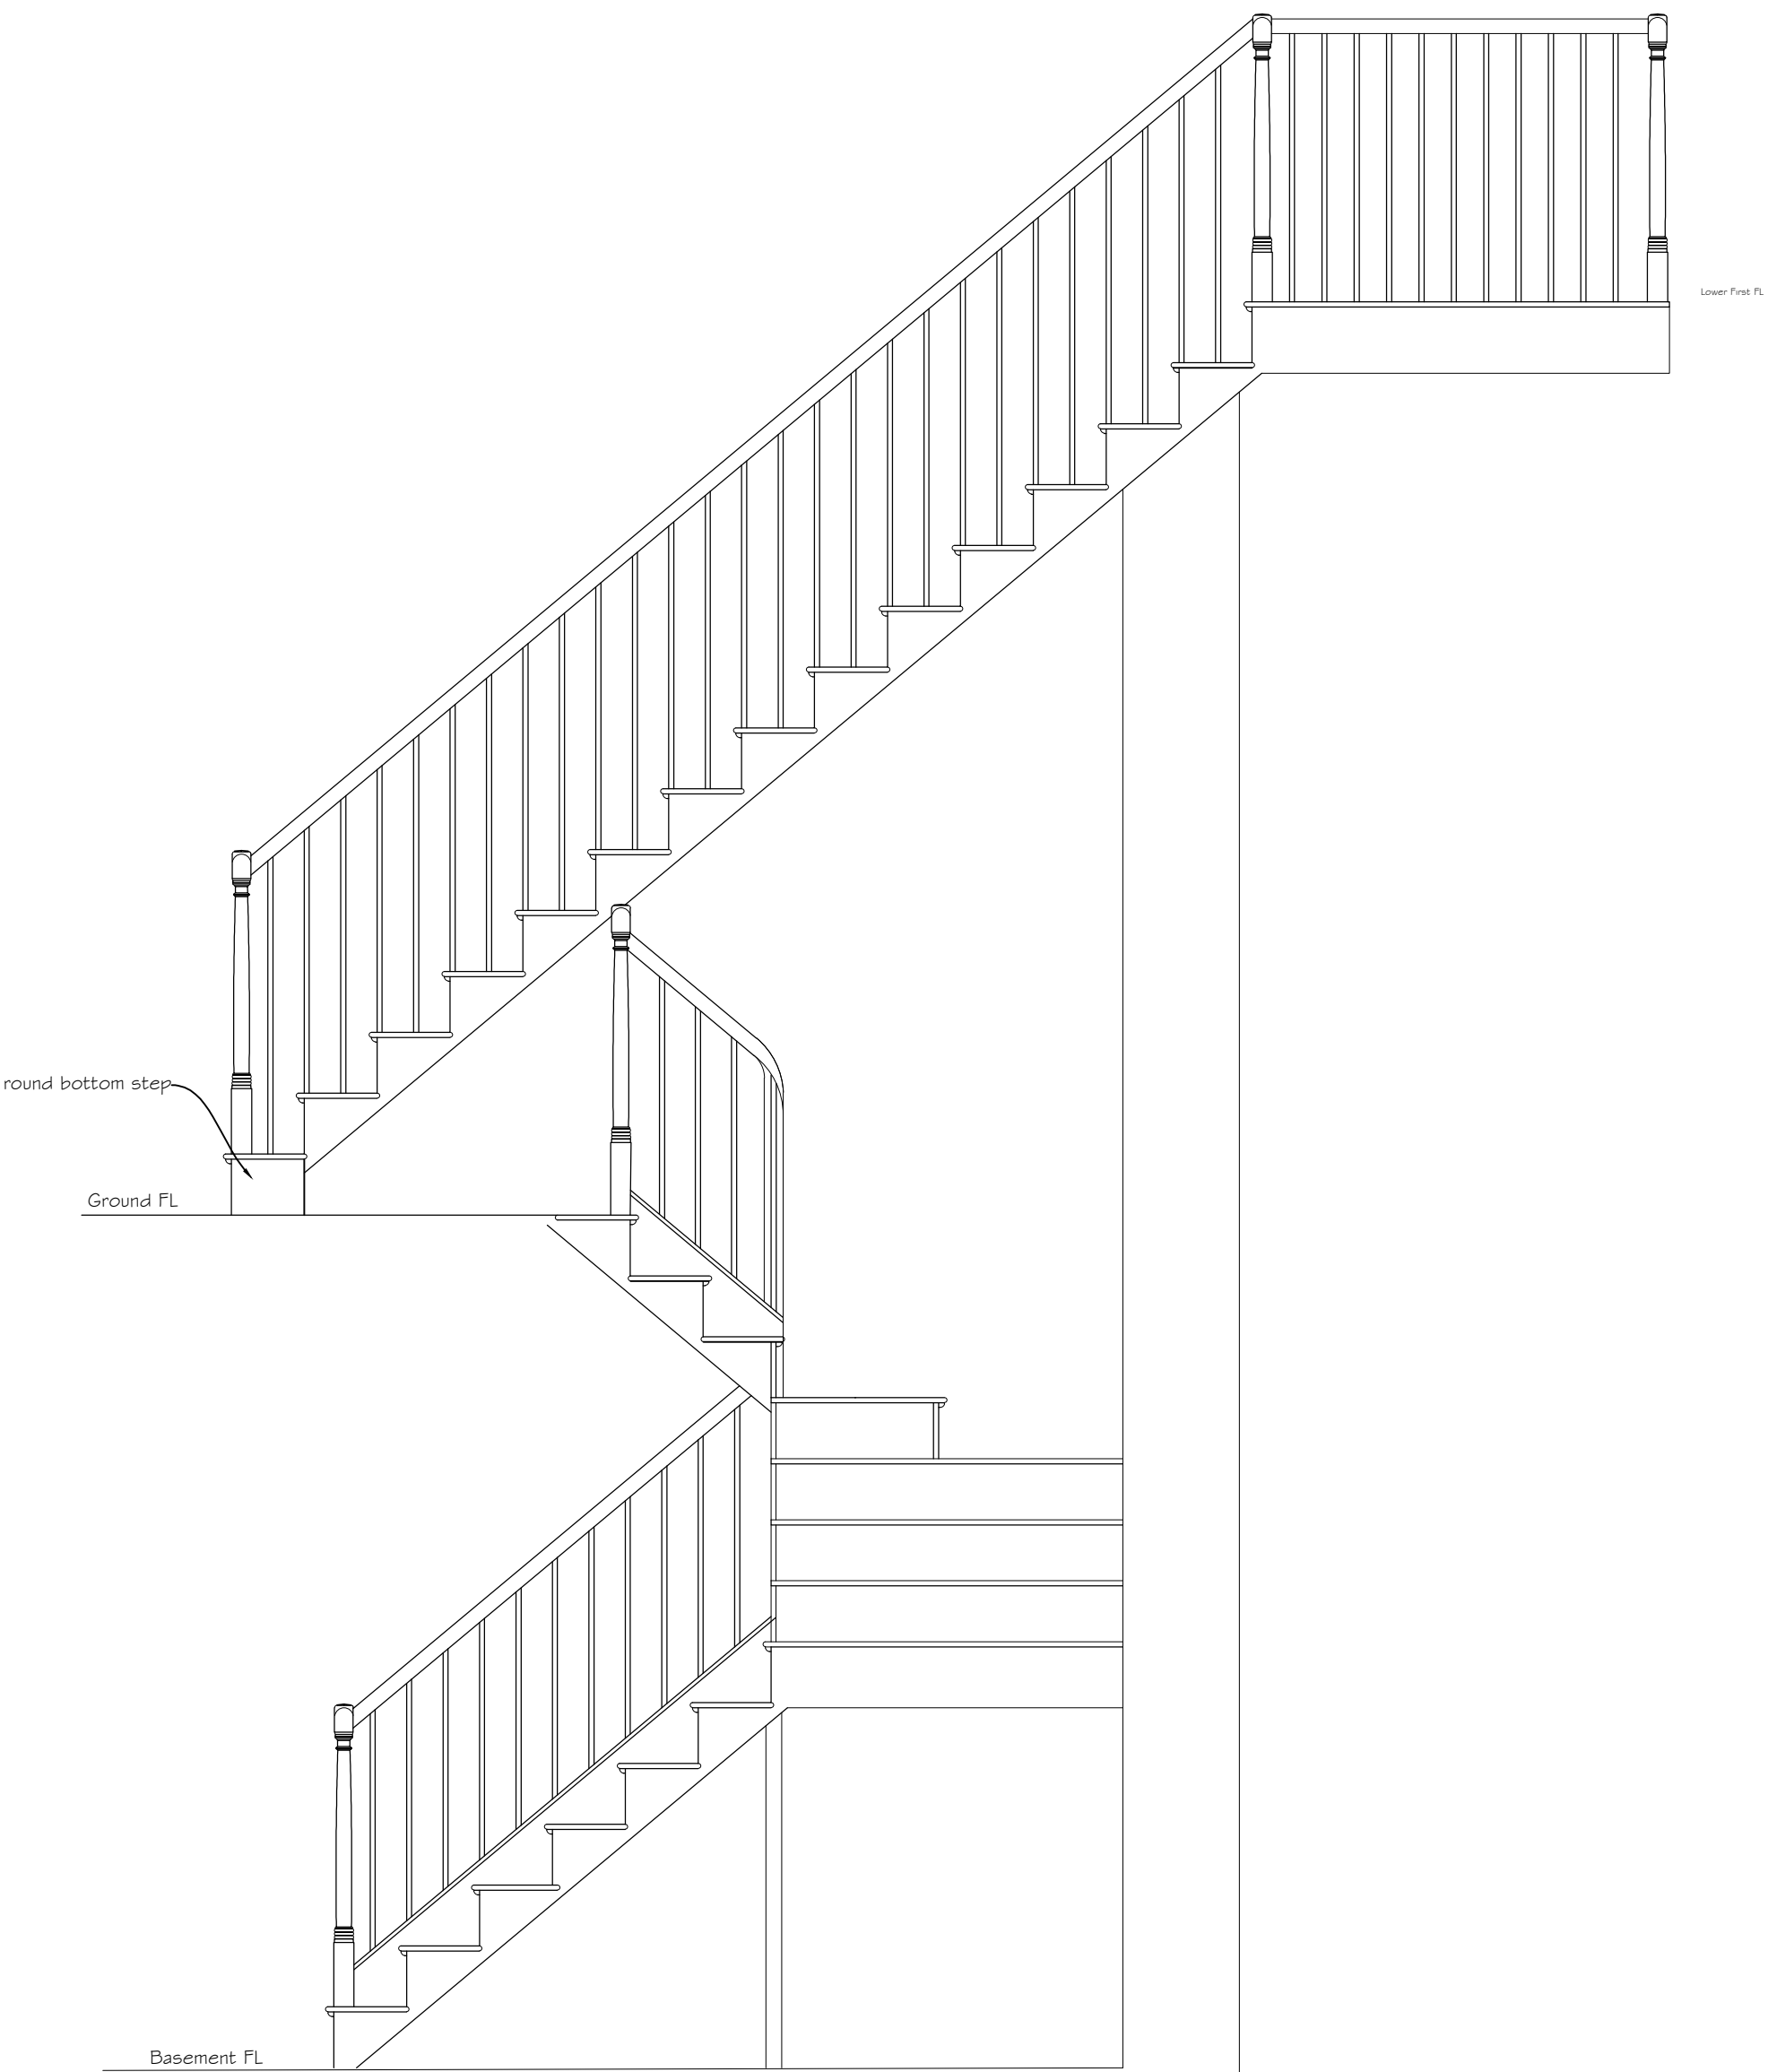


Hand rail section
Scale 1:2

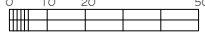


Proposed staircase ground to first floor
Scale 1:20

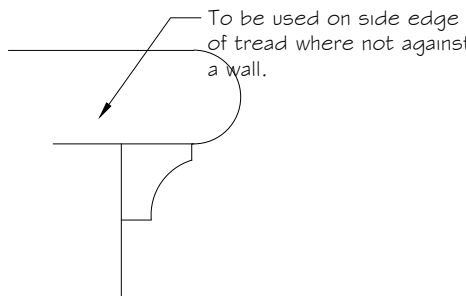




Stair nosing on all steps above ground floor
Scale 1:2

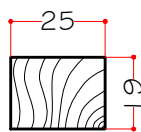

Spindle section
Scale 1:2

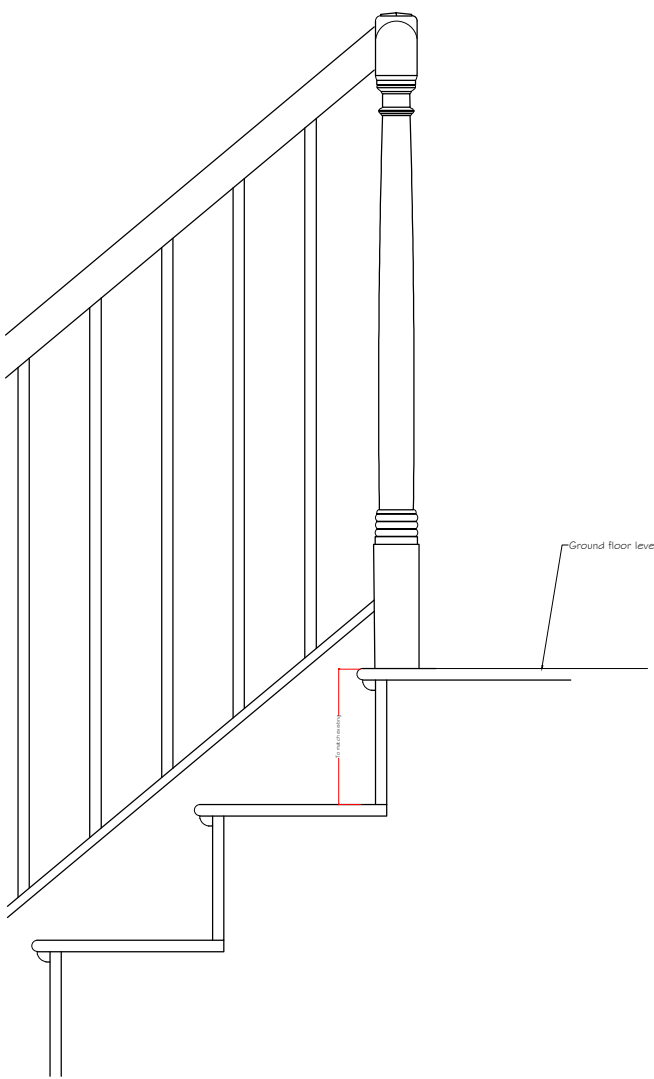

Proposed staircase at ground floor to basement
Scale 1:10

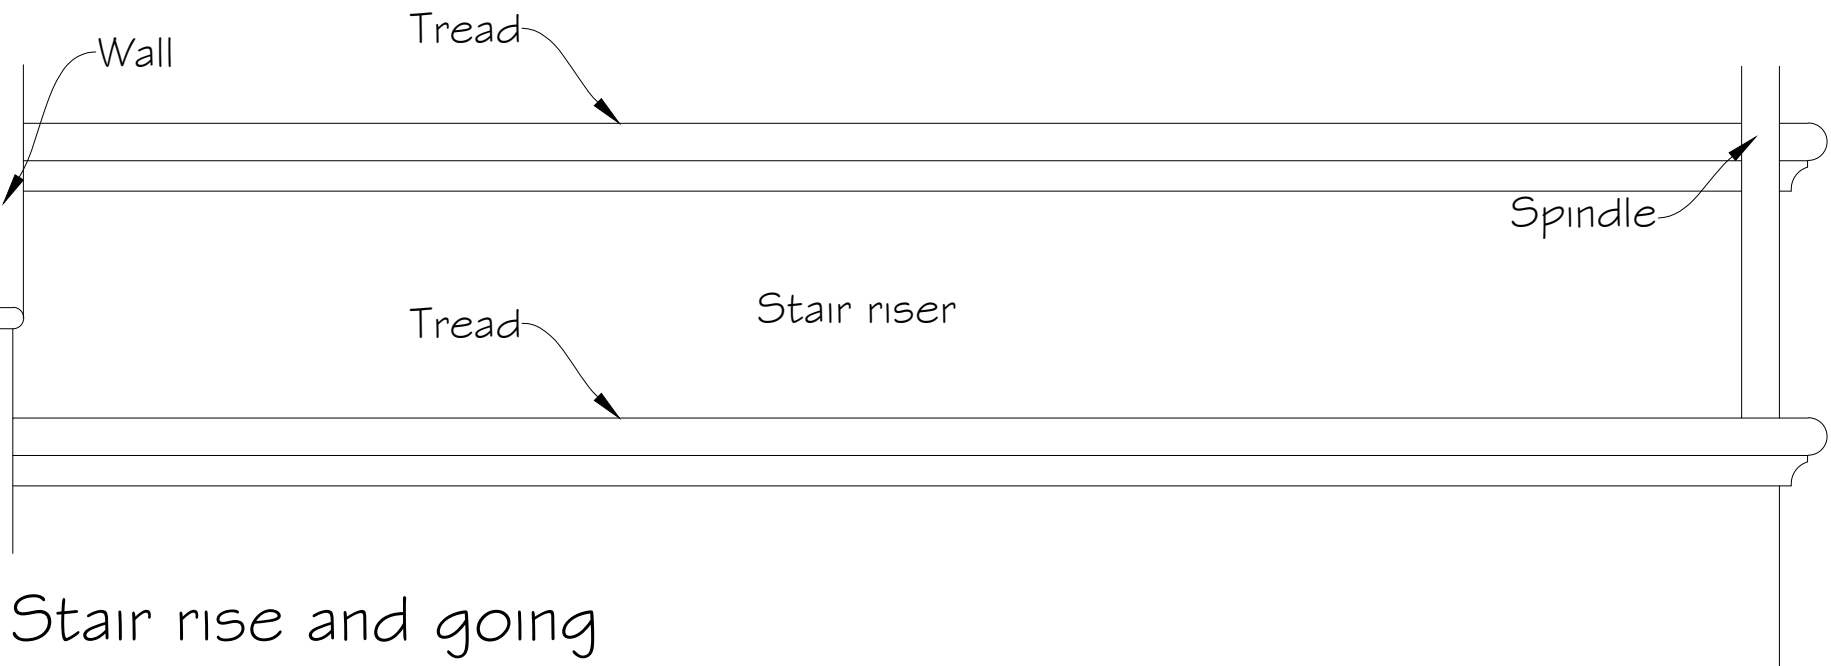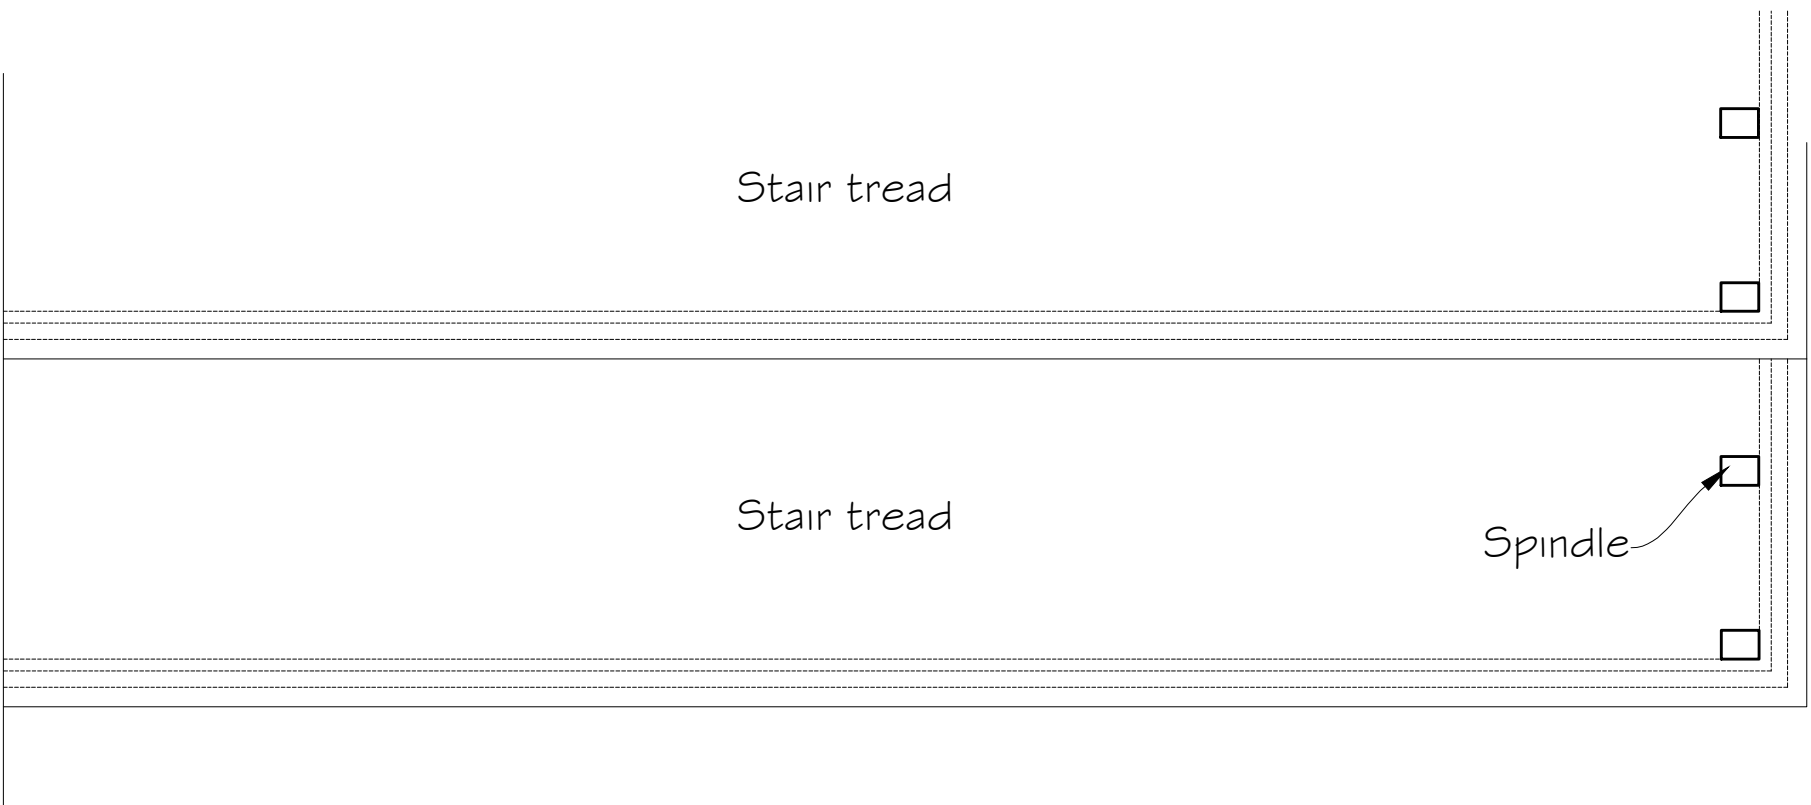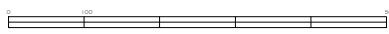

Stair rise and going

Scale 1:5
0 100 500

Rev B- amended details, 25 October 2022
Rev A- amended details, 21 September 2022

Logo Synergy Planning & Property Consultants Ltd Suite 6 Laser Quay Mariner City Estate Rochester Kent ME2 4HU		
Client		S Rana & A Asghar
Address		6 Berkley Crescent Gravesend Kent and 48 Harmer Street Gravesend Kent
Drawing title		Joinary details
Scale		1:2/1:5/1:10/1:20 at A1
Date	9 May 2022	
Drawing No		20/297/010
		B