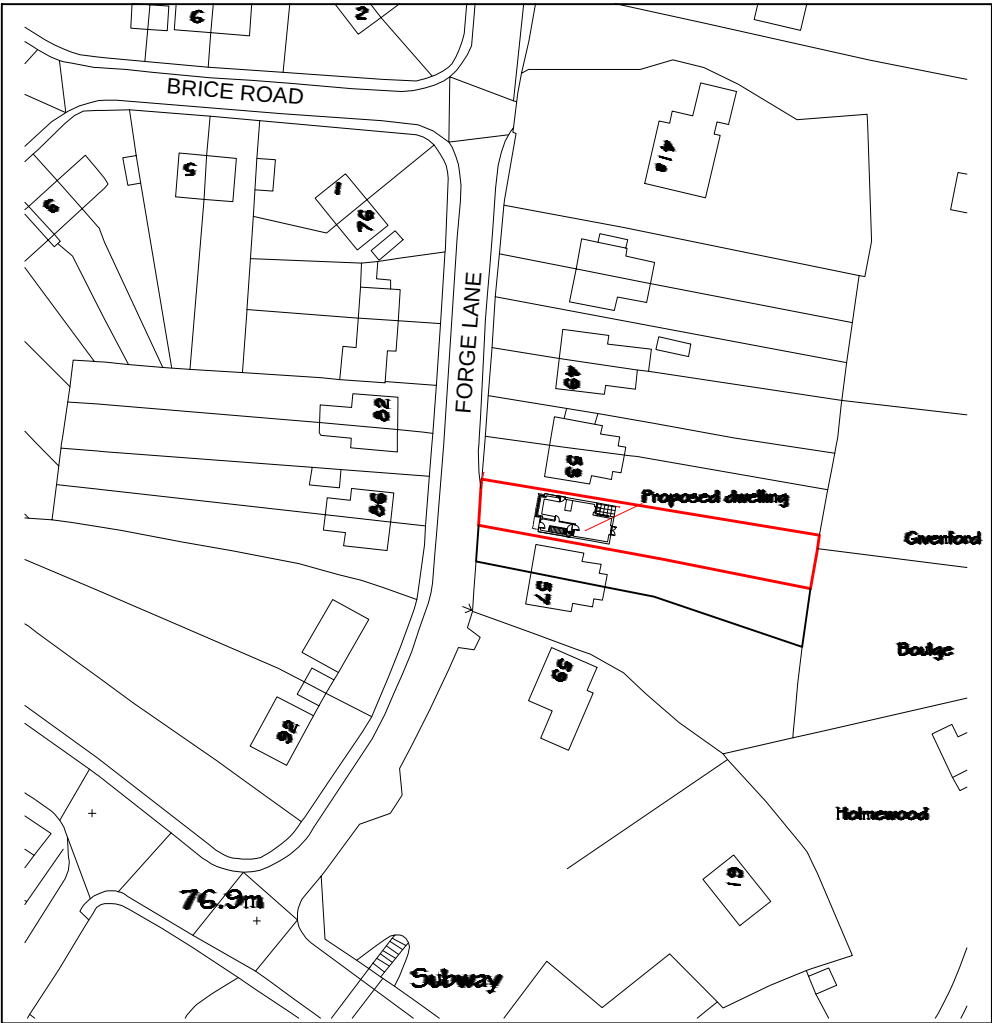


S HANSPAL BSc MRICS		
PROJECT NEW HOUSE FOR MR JOHAL		
ADDRESS LAND BETWEEN 53 AND 55 FORGE LANE HIGHAM KENT ME3 7AH		
DWG No. FLP.05	SCALE 1:1250@ A3	DATE DEC 2023