



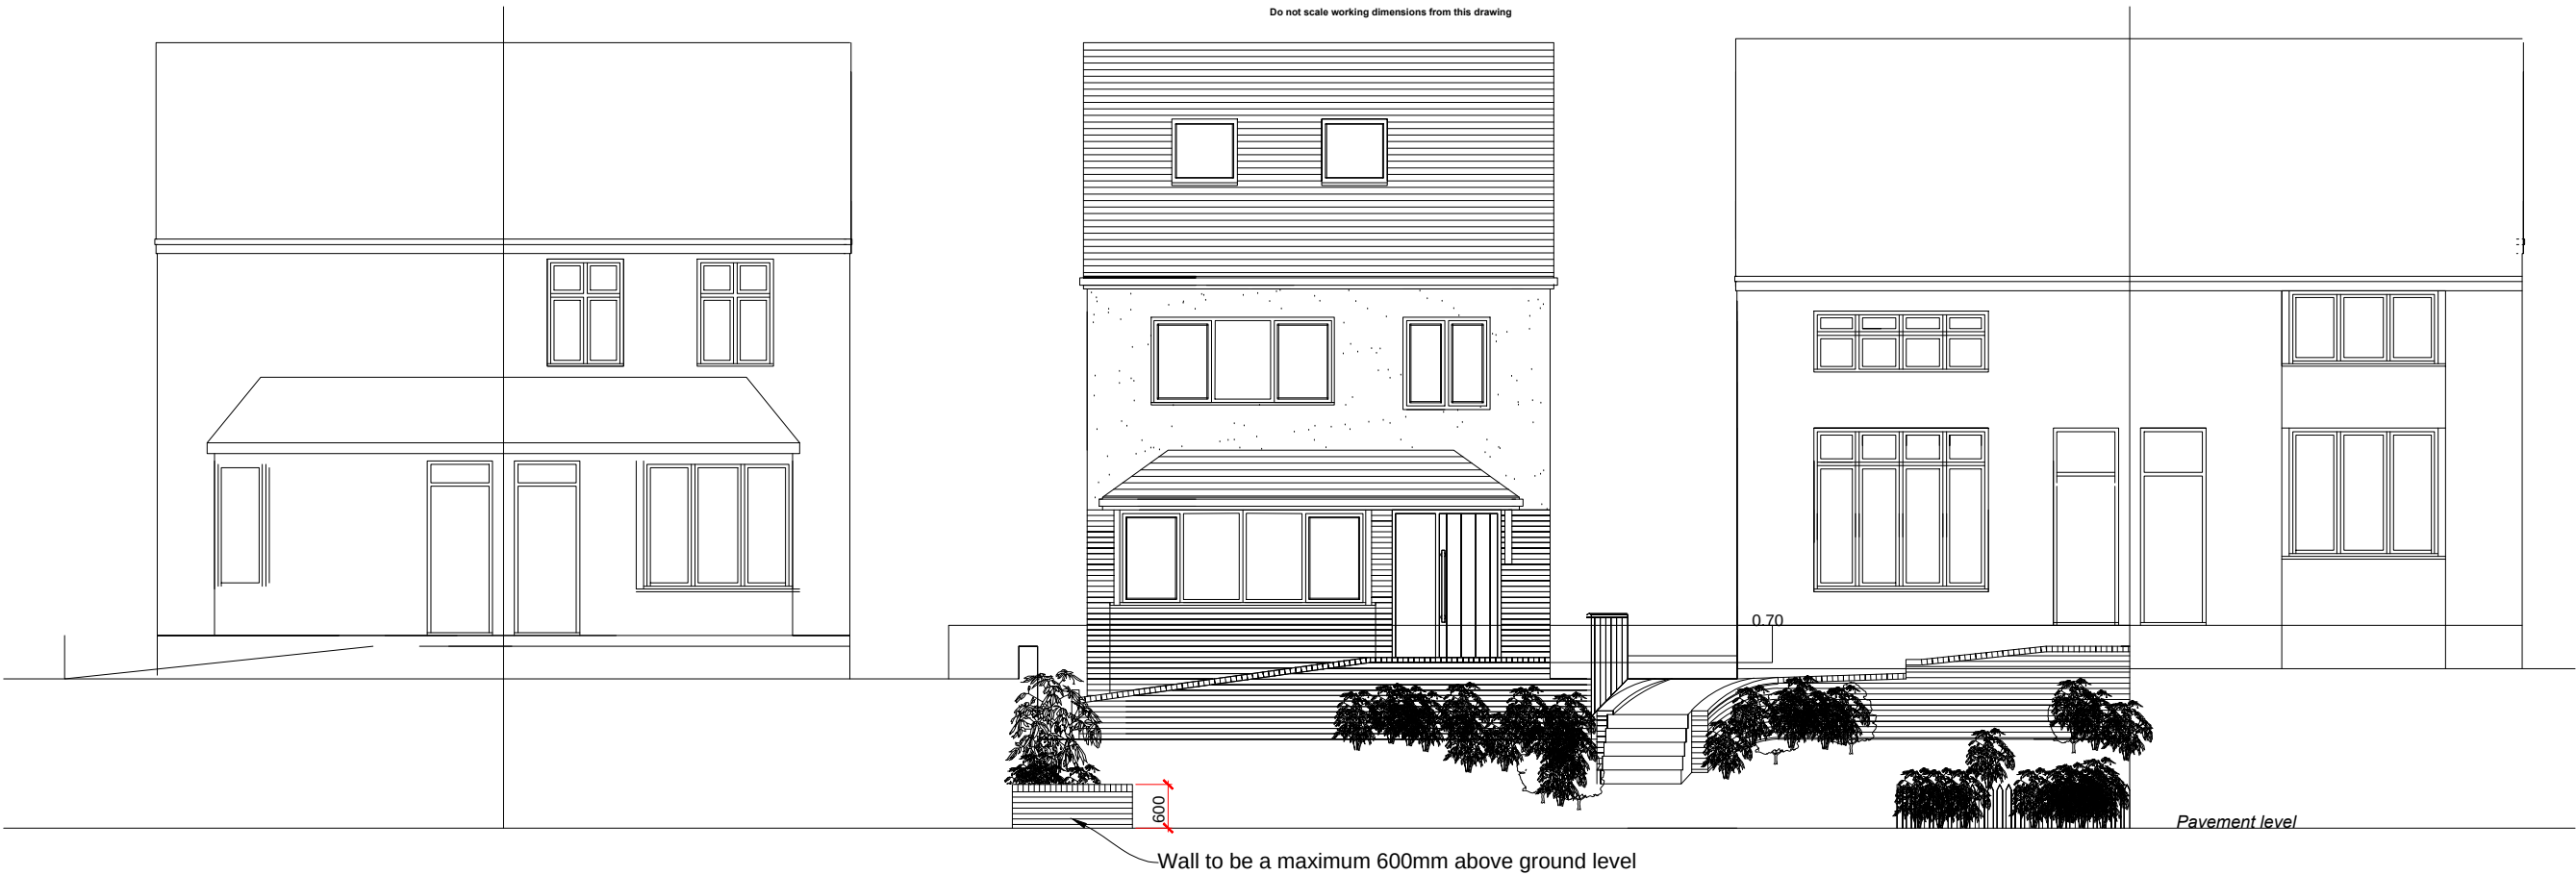

Proposed street scene

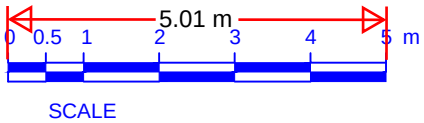

S HANSPAL BSc MRICS

PROJECT
NEW HOUSE
FOR MR JOHAL

ADDRESS
LAND BETWEEN
53 AND 55 FORGE LANE
HIGHAM KENT ME3 7AH

DWG No. FLP.03	SCALE 1:100 @ A3	DATE DEC 2023
-------------------	---------------------	------------------