


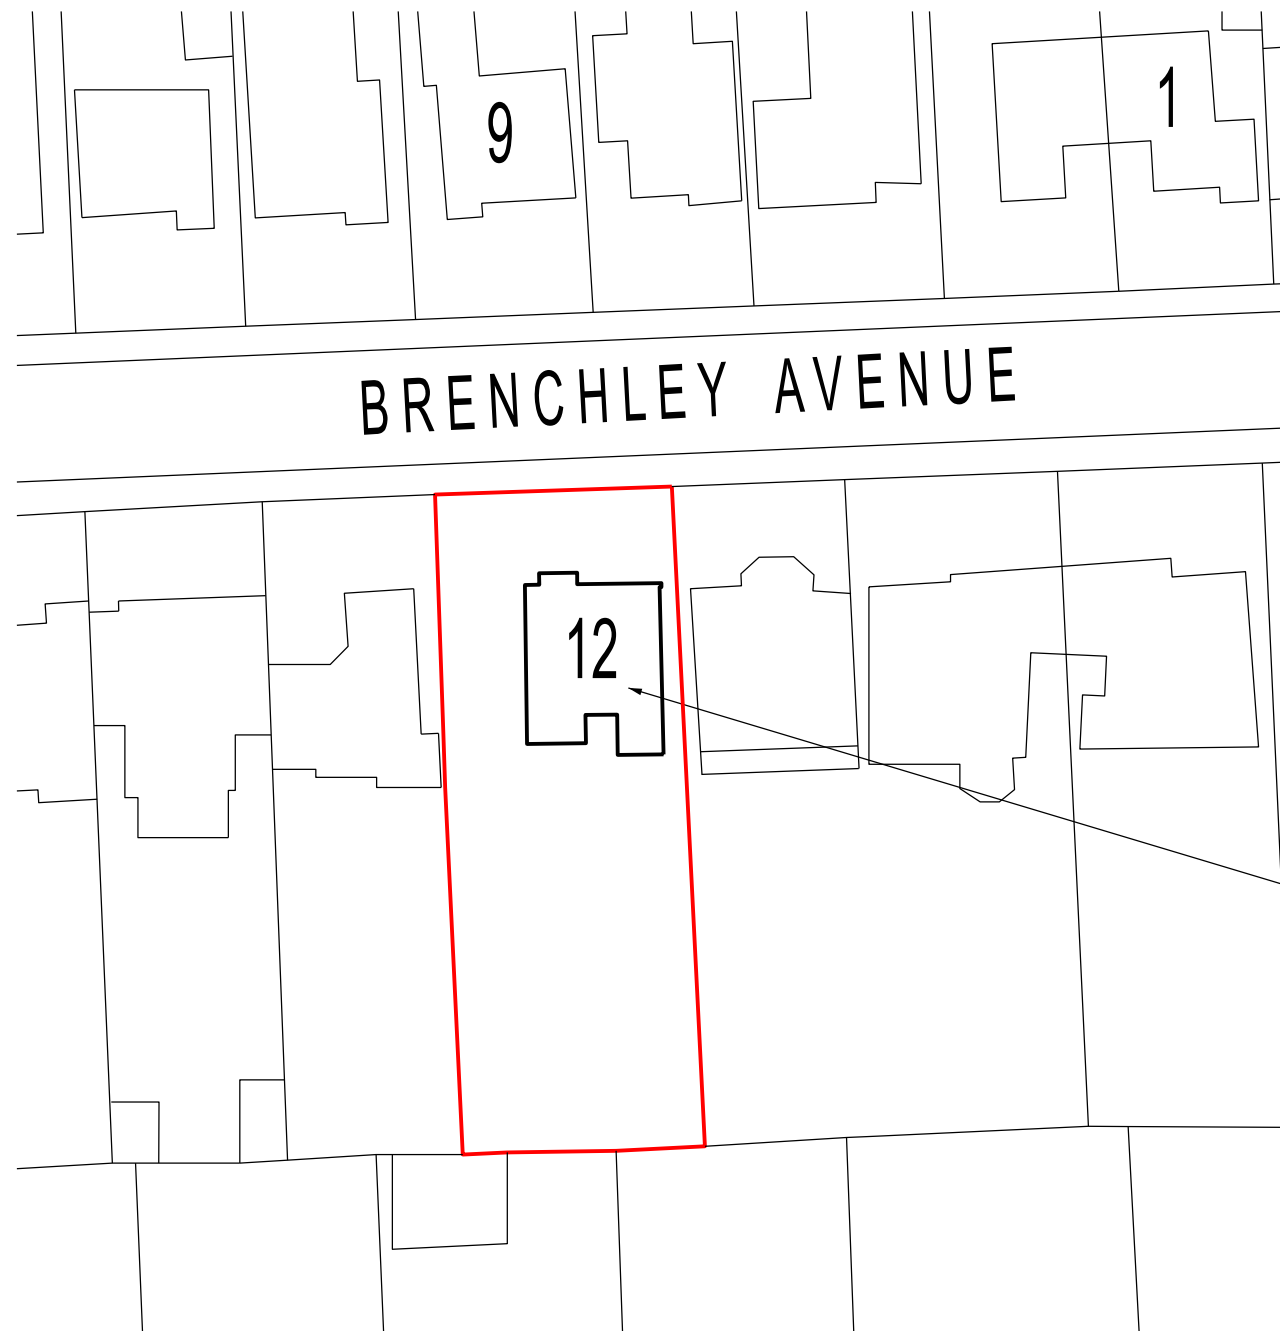


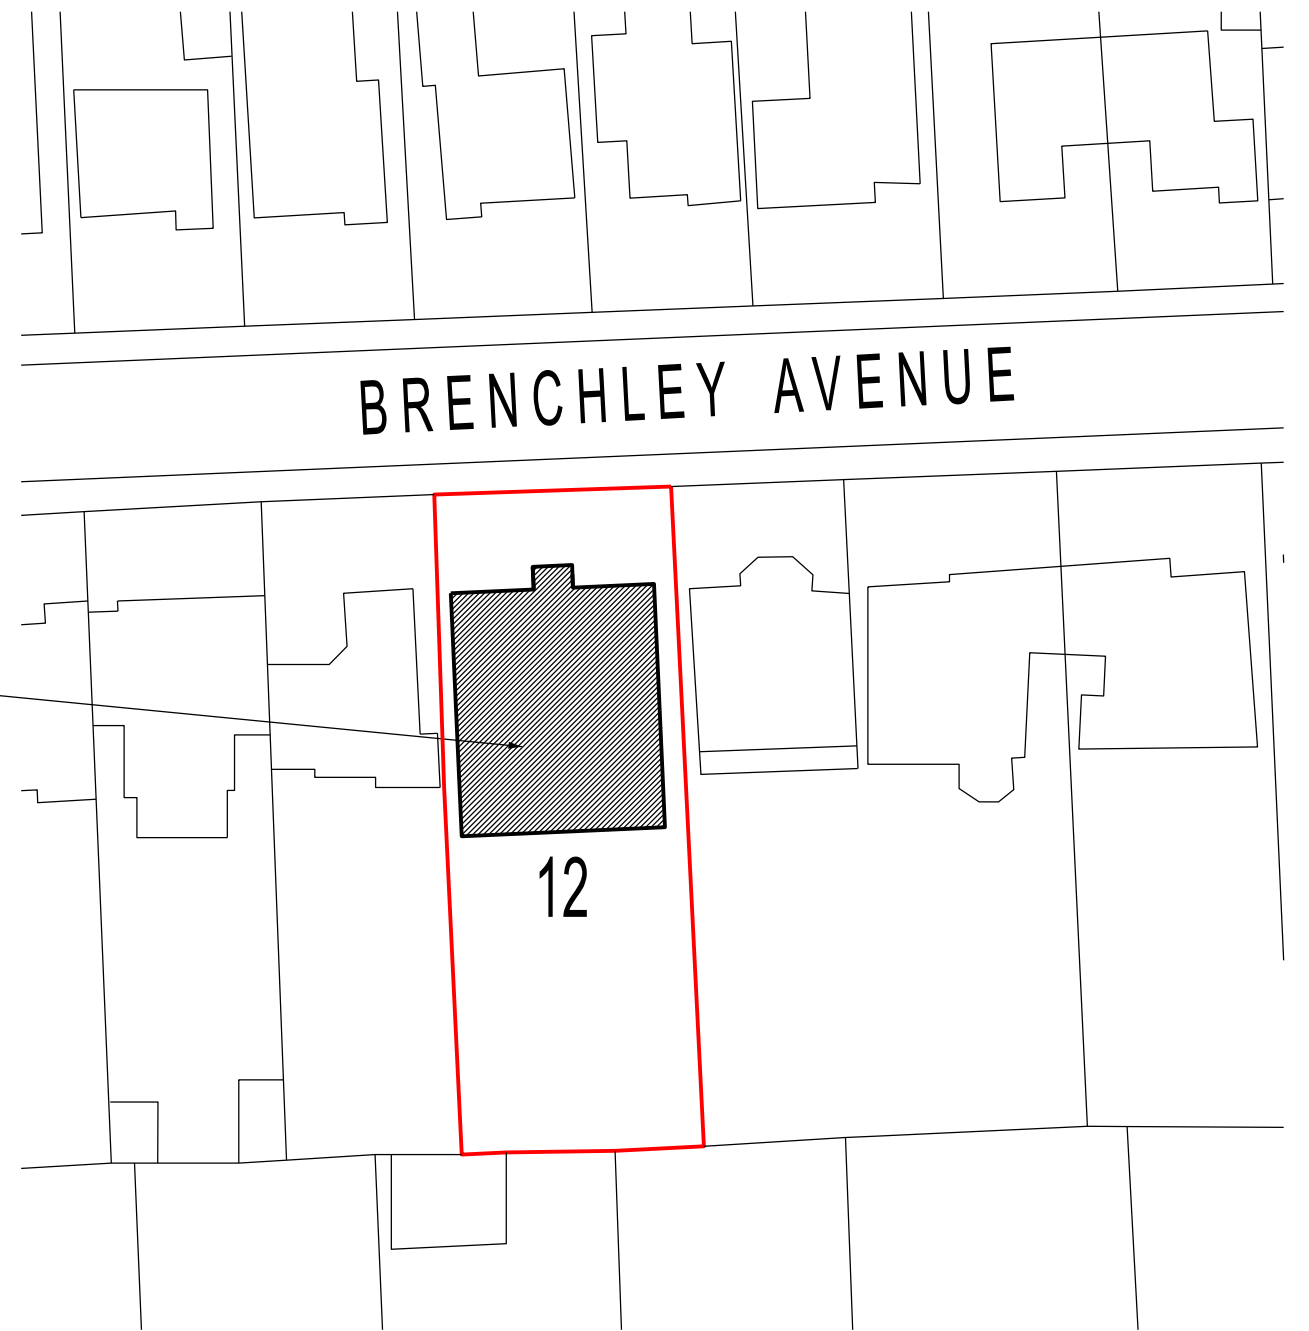

EXISTING BLOCK PLAN scale 1:500

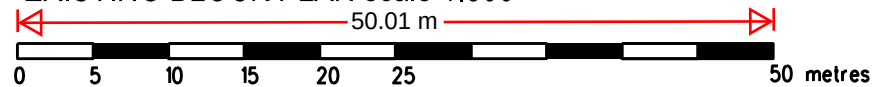

PROPOSED BLOCK PLAN scale 1:500

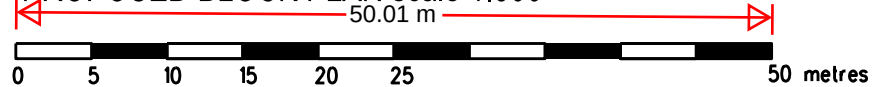

A. Redrawn.		March 2024
REVISION		DATE
ARCHITECT		
TA ARCHITECTS		
11 JOYDENS WOOD ROAD BEXLEY		
KENT DA5 2HS Tel 07905 130591		
ta140256@googlemail.com		
JOB		
PROPOSED FOUR BEDROOM		
DETACHED HOUSE		
AT 12 BREACHLEY AVENUE		
GRAVESEND KENT DA11 7RQ		
DRAWING		
EXISTING & PROPOSED SITE		
BLOCK PLANS		
SCALE	DATE	
1:500 AT A3	NOV 2023	
DRAWING NO.		
KK/02 A		