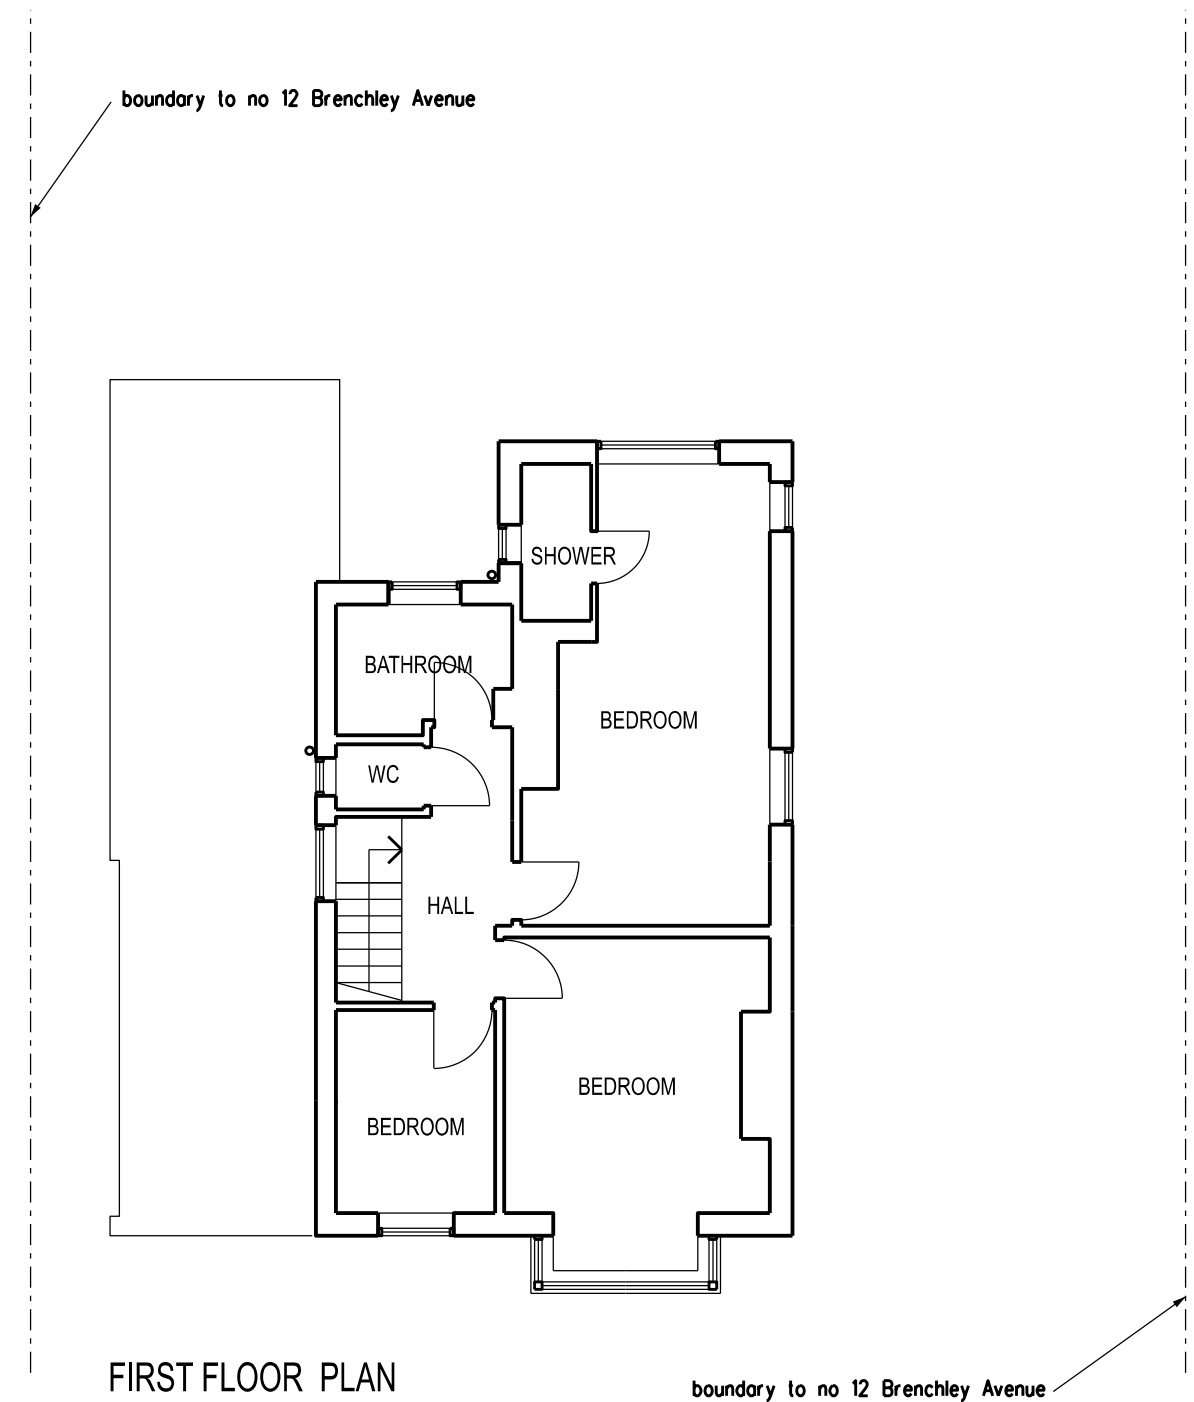
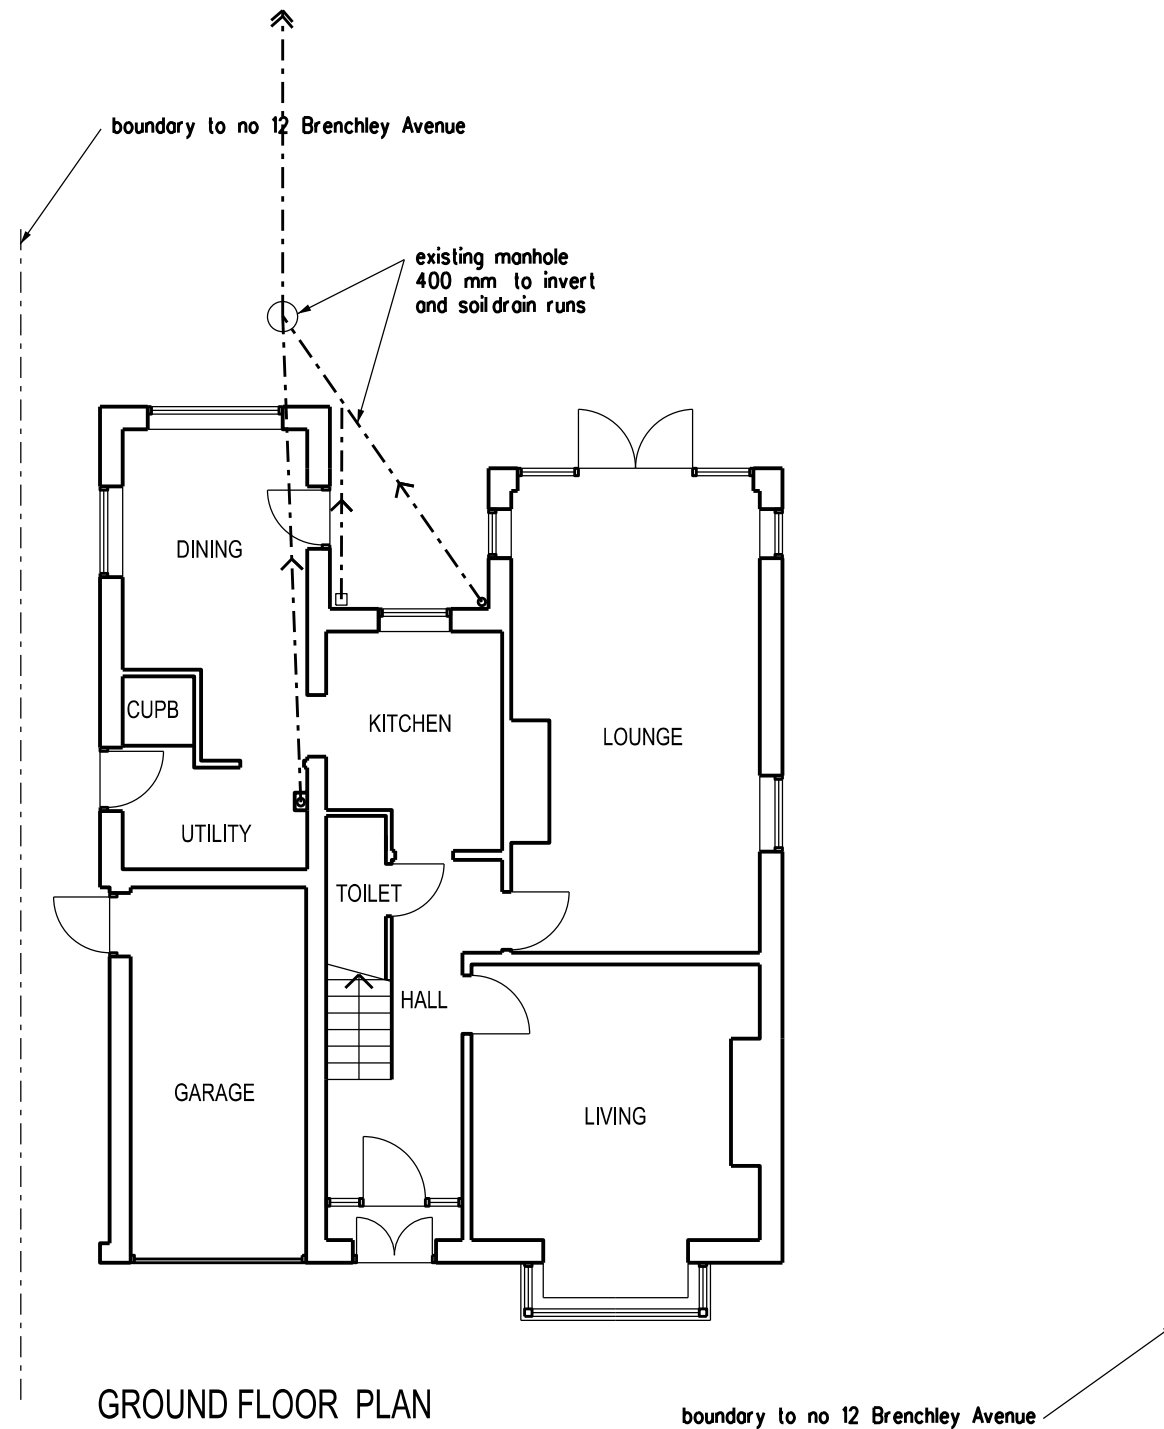


ARCHITECT TAARCHITECTS 11 JOYDENS WOOD ROAD BEXLEY KENT DA5 2HS Tel 07905 130591 ta140256@googlemail.com	JOB PROPOSED FOUR BEDROOM DETACHED HOUSE AT 12 BRENCHLEY AVENUE GRAVESEND KENT DA11 7RQ	DRAWING EXISTING PLANS	
		SCALE 1:100 AT A3	DATE NOV 2023
		DRAWING NO. KK/03	