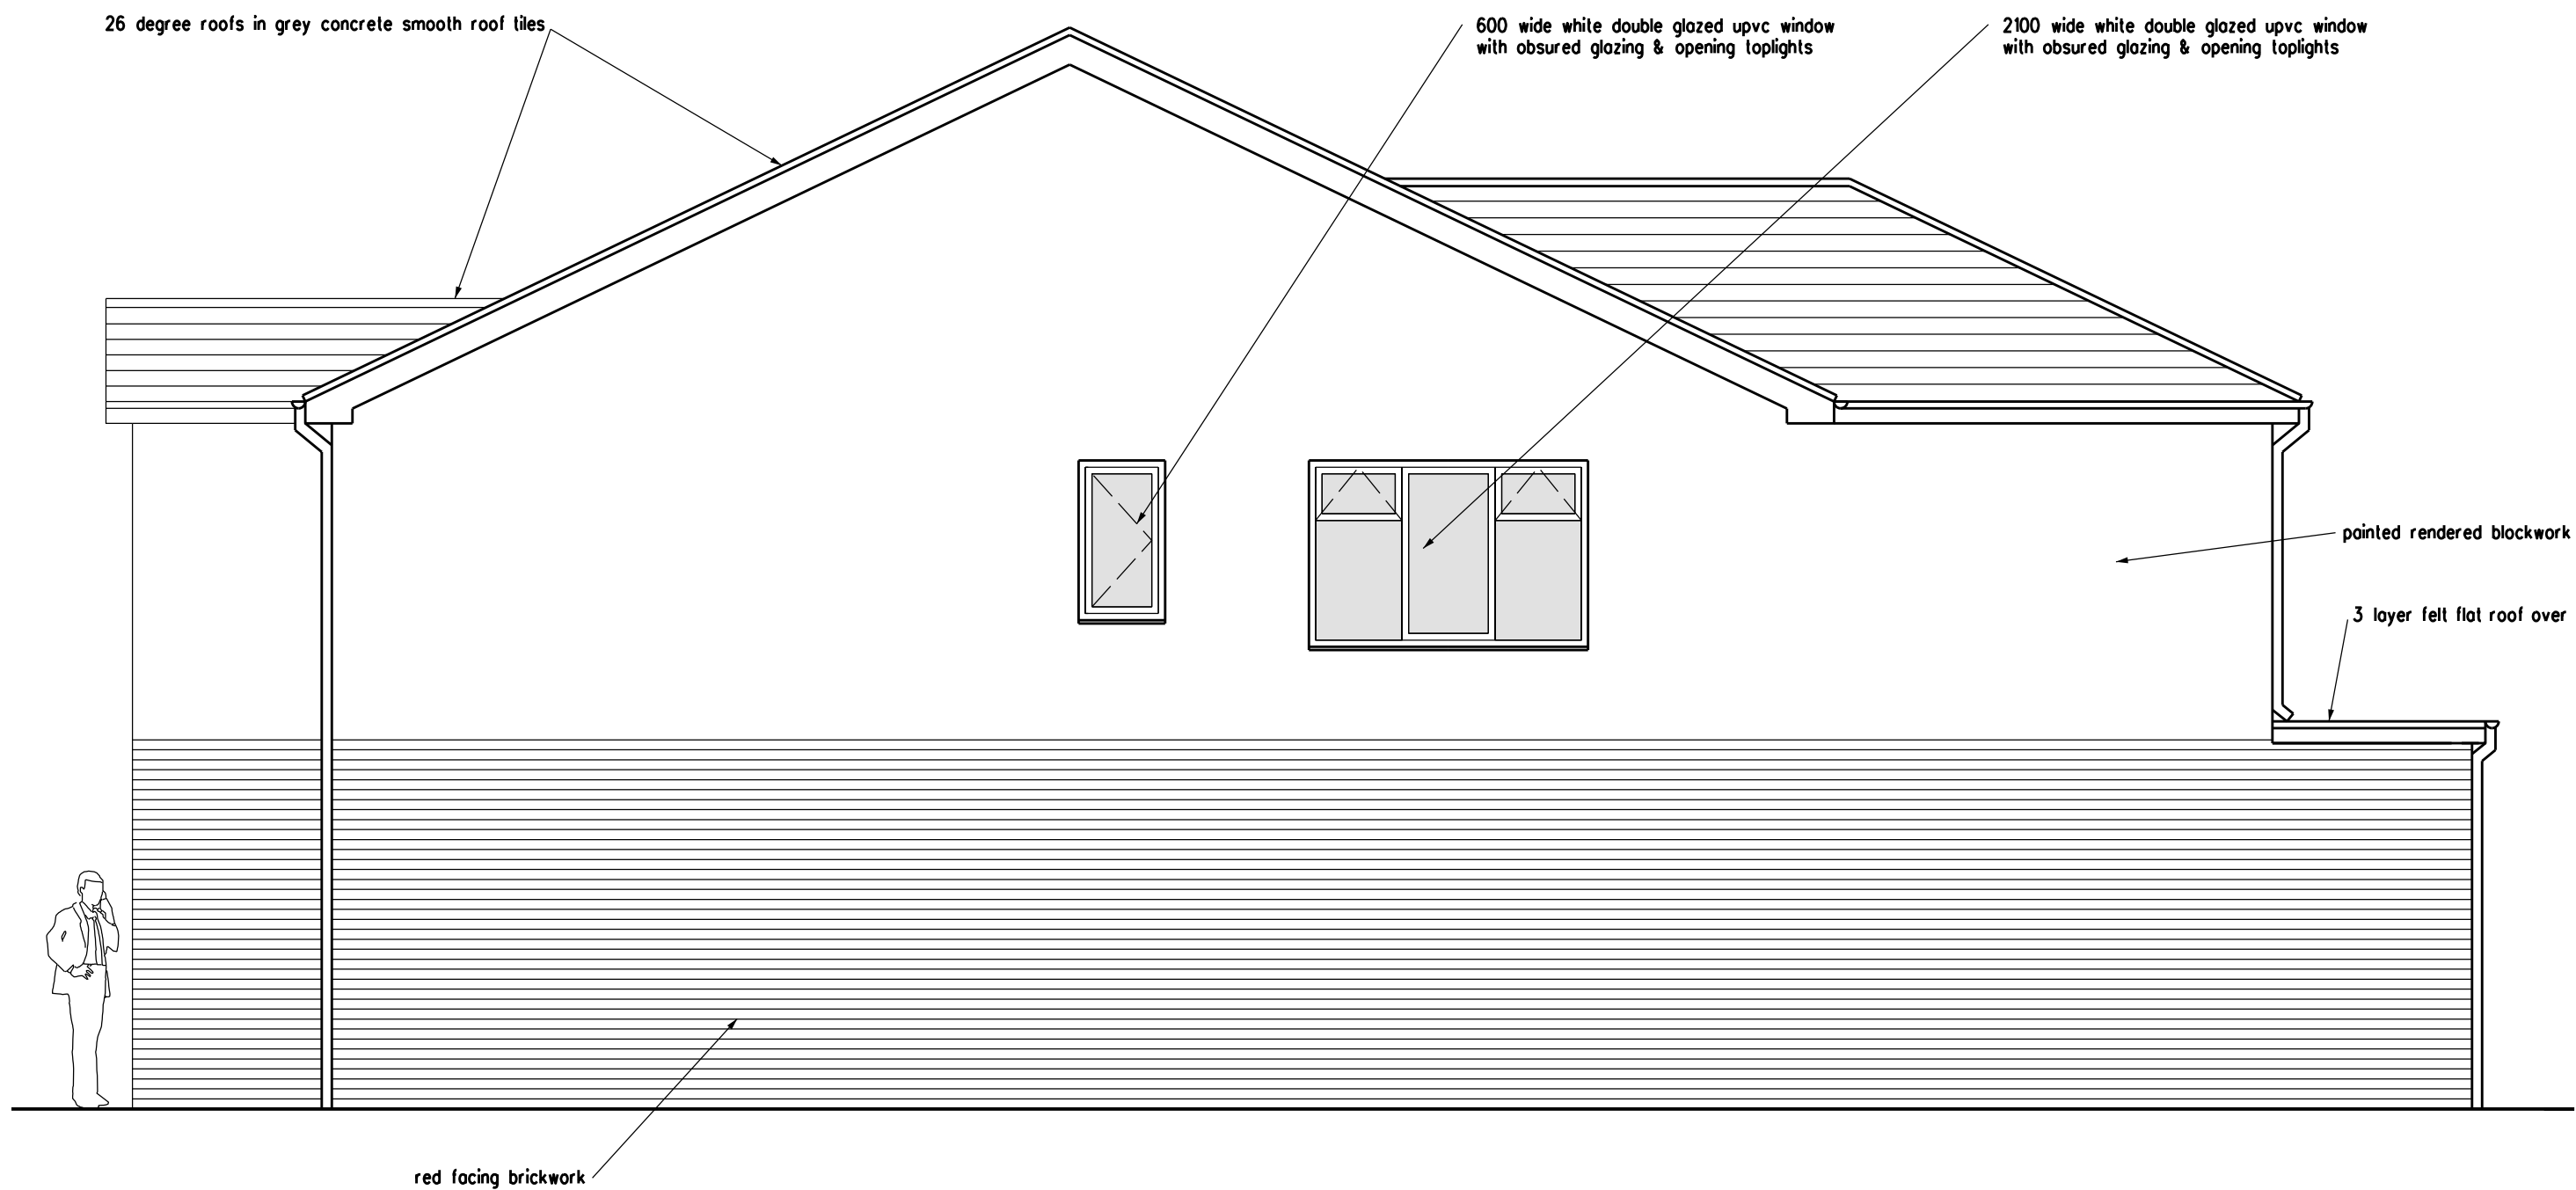


ARCHITECT
TA ARCHITECTS
11 JOYDENS WOOD ROAD BEXLEY
KENT DA5 2HS Tel 07905 130591
ta140256@googlemail.com

JOB
4 BEDROOM HOUSE AT
12 BRENCHLEY AVENUE
GRAVESEND KENT DA11 7RQ

A. Redrawn
REVISION
DATE
Mar 2024

DRAWING
PROPOSED SIDE ELEVATION
FACING No 14 BRENCHLEY AVE

SCALE
1:50 AT A3
DATE
NOV 2023

DRAWING NO.
KK/10 A