


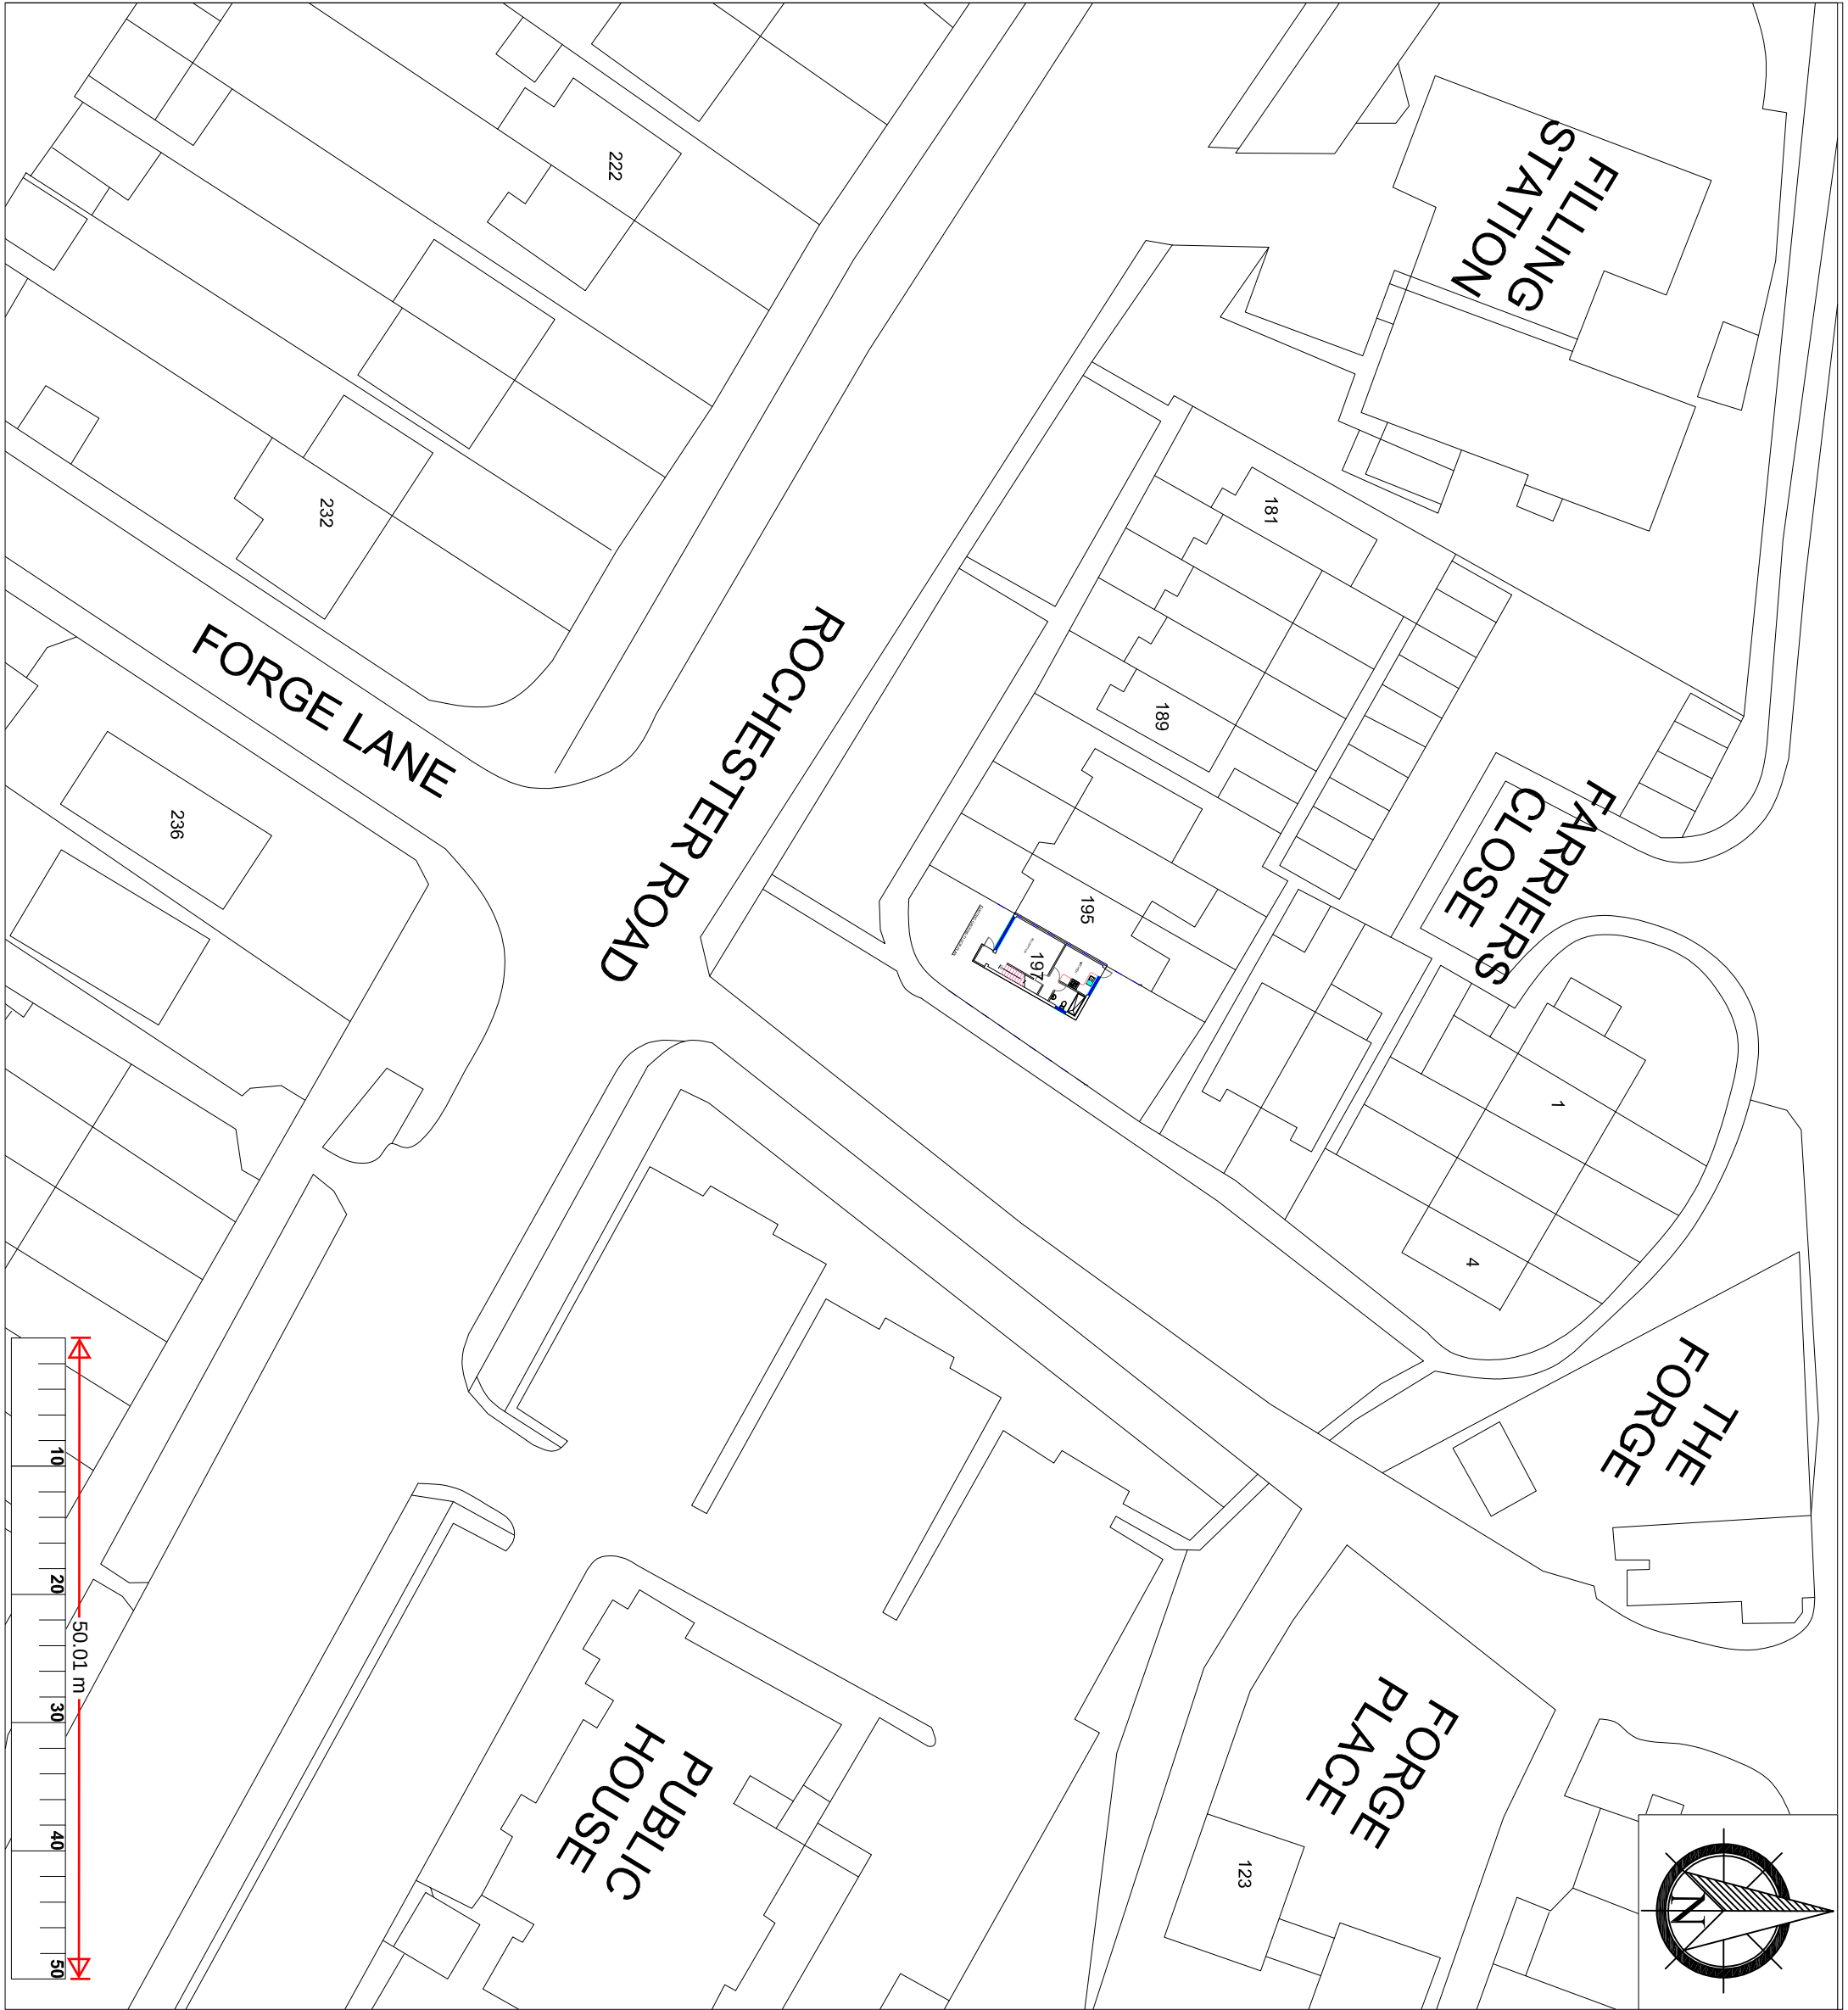

Notes

- ALL DIMENSIONS ARE IN MILLIMETRES AND LEVELS IN METRES.
- THIS DRAWING TO BE READ IN CONJUNCTION WITH RELEVANT ARCHITECT'S AND ENGINEER'S DRAWINGS AND SPECIFICATIONS.

P1	13.05.2024	ST	
Rev.	Date	By	Details of Revision

Client: MR J KUMAR

Address: 197 ROCHESTER ROAD, GRAVESEND, DA12 4TN

Project: SINGLE STOREY SIDE INFILL EXTENSION & FRONT PORCH

Title: EXISTING BLOCK PLAN

DESIGN TEAM

8 FARM VALE, BEXLEY, DA5 1NU

ARCHITECTURAL/CIVIL & STRUCTURAL ENGINEERS



Status: PLANNING

Drawn by	A3@Scales 1:500		
Date	Eng.	Chk.	App'd.
MAY 2024			
File Ref.			

Drawing No.	06/DT/05/2024	Sheet No.	6
-------------	---------------	-----------	---