




©2020 Cellnex
All rights reserved. No part of this publication may be reproduced, stored in a retrieval system or transmitted in any form or by any means (Electronic, Mechanical, Photocopying, Recording or otherwise), without the prior written consent of the Company.

NOTES

BASED UPON ORDNANCE
SURVEY DIGITAL DATA
WITH THE PERMISSION OF
THE CONTROLLER OF HIS
MAJESTY'S STATIONERY
OFFICE, © CROWN
COPYRIGHT. LICENCE NO.
AC0000806982

O.S. LANDRANGER MAP
No. 177

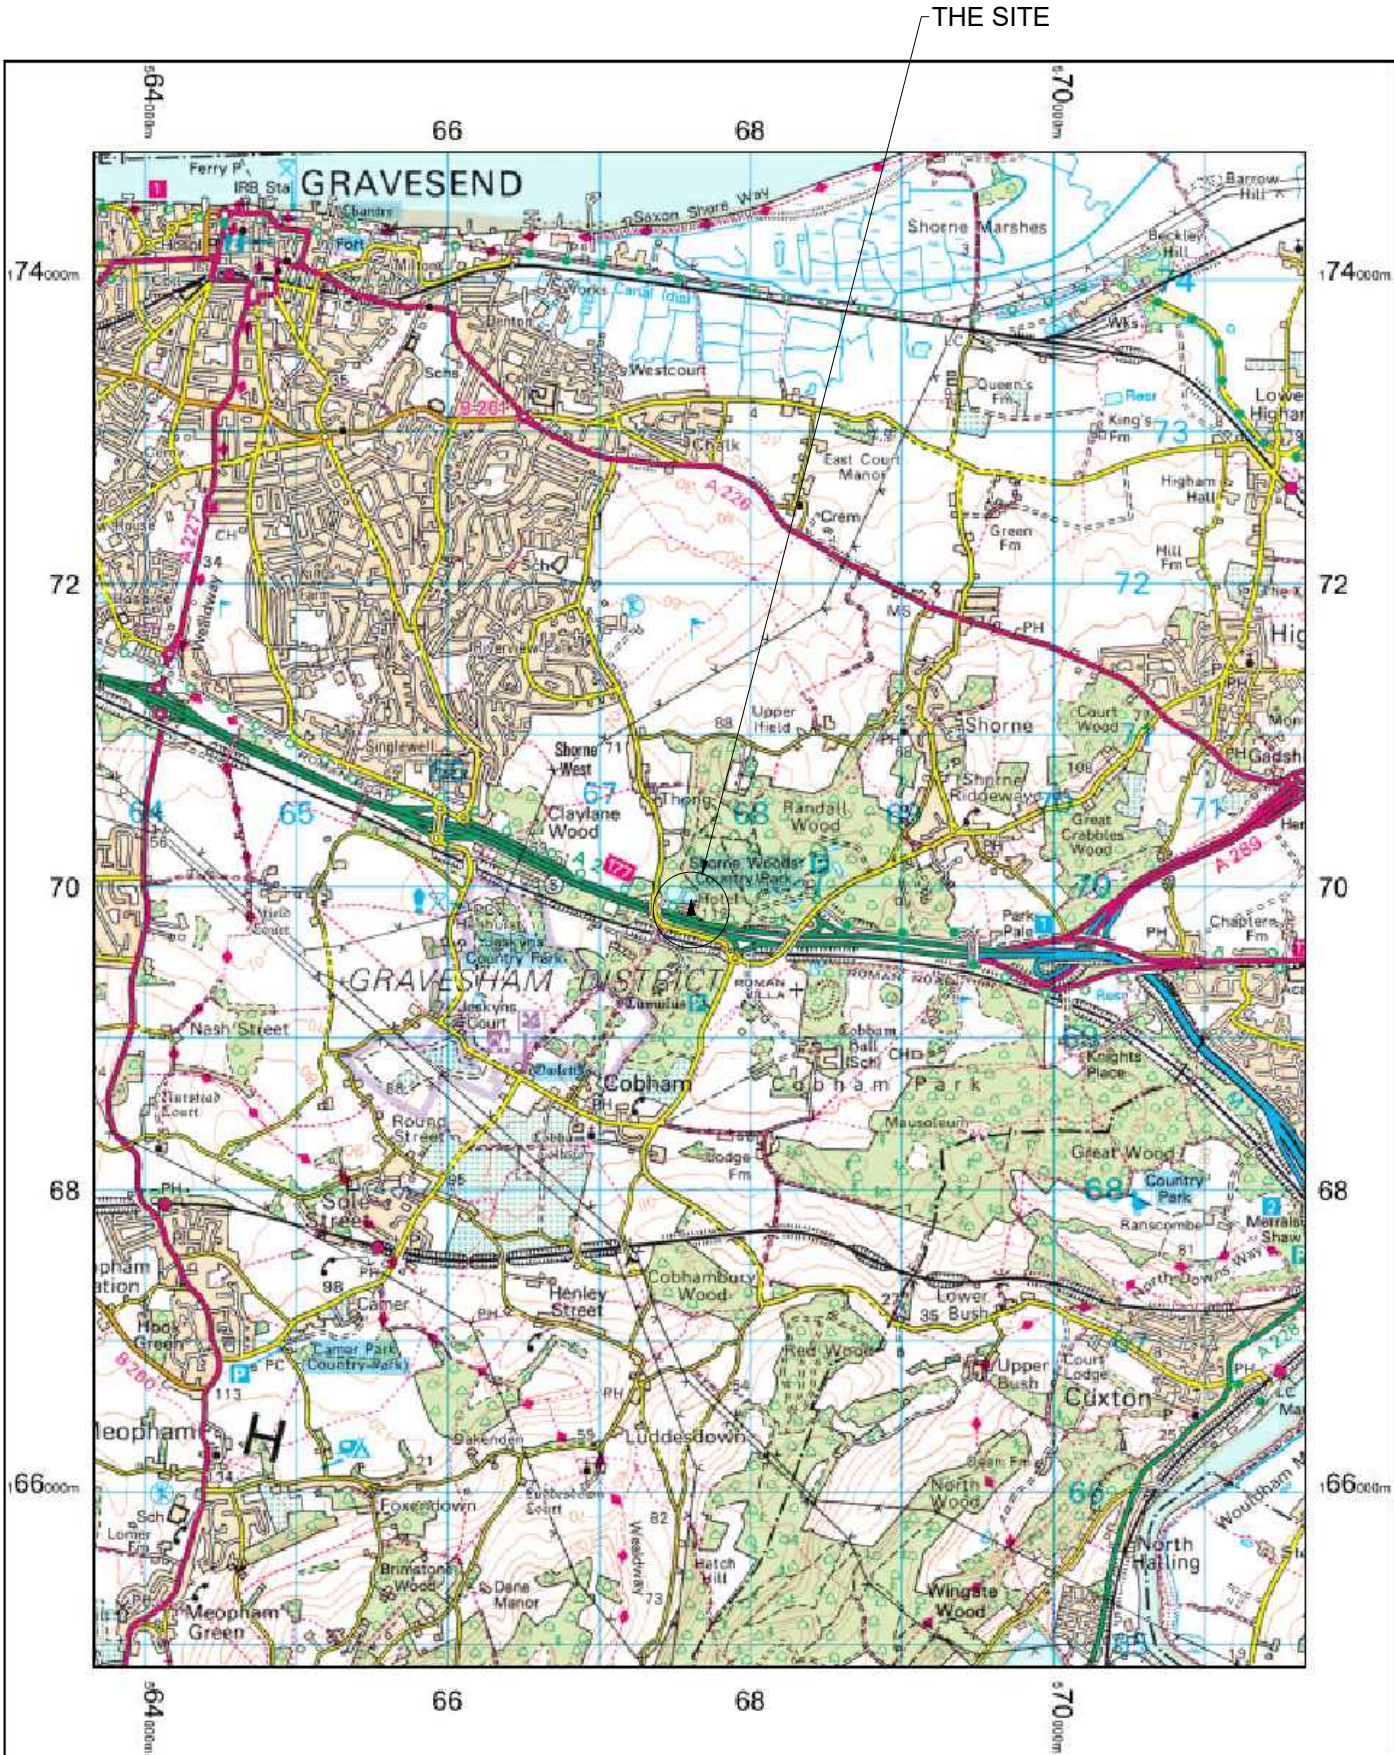

LOCATION PLAN
SCALE 1:50,000

5.A			WHP	
5	COL.MOD.UK.0004000 LOCATION PLAN	16/12/24	GBC	GBC
4	N/A MASTER UPDATE	20/06/23	GHA	GHA
3	N/A MASTER UPDATE	18/10/22	GHA	GHA
2	N/A LEGAL PLAN	12/10/16	SH	JF
ISS	REVISION	DATE	DRN	APP



cellnex

driving telecom connectivity

CELLNEX UK

R+, 4TH FLOOR, 2 BLA GRAVE STREET, READING, RG1 1AZ

Tel. 020 4526 8553

SITE No

UK-KE-004790

INN ON THE LAKE

INN ON THE LAKE HOTEL

OFF WATLING STREET (A2)

GRAVESEND

KENT

DA12 3HB

NGR

TQ 67664 69820

OS GRID

567664,169820

TITLE

LOCATION PLAN

SCALE

SEE DRAWING

DRAWN

KML

29/06/15

APPROVED

GBC

16/12/24

DRG No.

Sheet 1 of 1

Rev

E004790-00-004-ML005

5.A




©2020 Cellnex
All rights reserved. No part of this publication may be reproduced, stored in a retrieval system or transmitted in any form or by any means (Electronic, Mechanical, Photocopying, Recording or otherwise), without the prior written consent of the Company.


NOTES

BASED UPON ORDNANCE
SURVEY DIGITAL DATA
WITH THE PERMISSION OF
THE CONTROLLER OF HIS
MAJESTY'S STATIONERY
OFFICE, © CROWN
COPYRIGHT. LICENCE NO.
AC0000806982

O.S. LANDRANGER MAP
No. 177

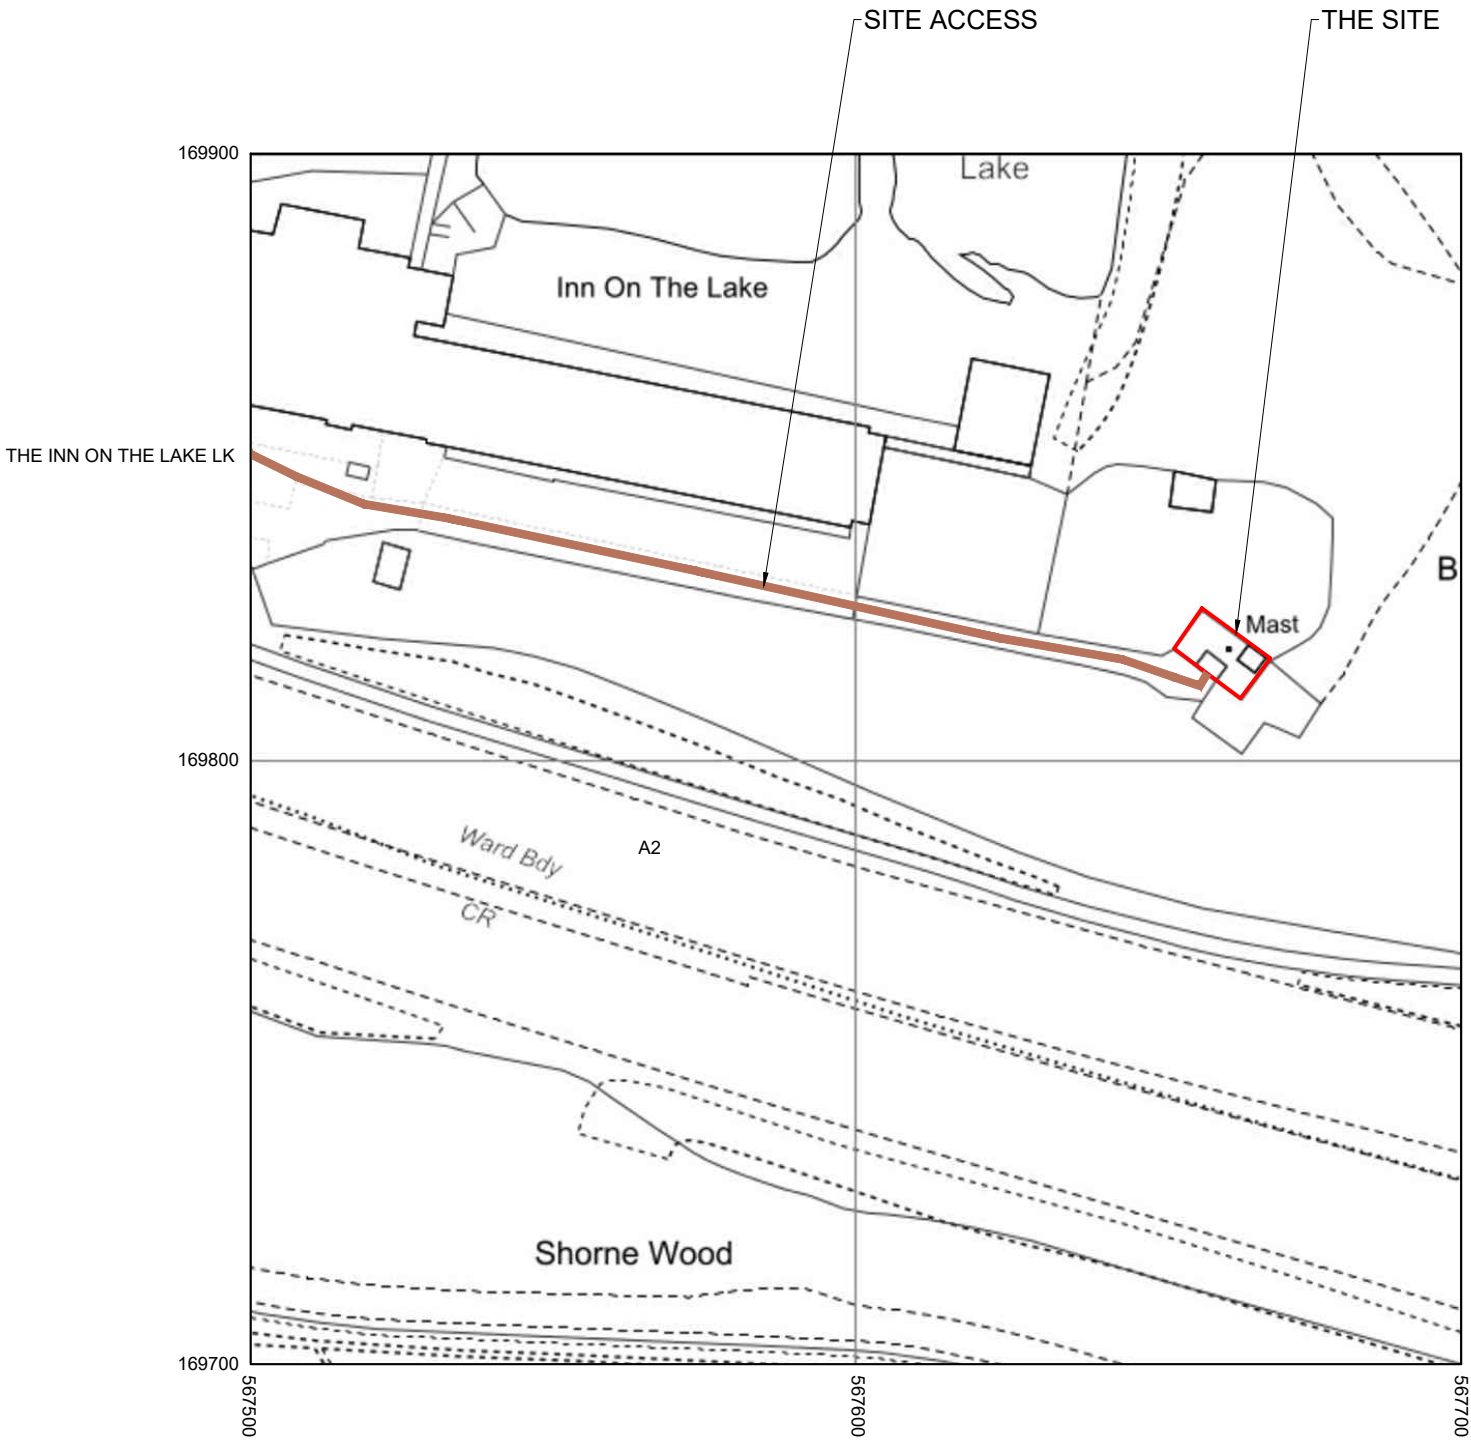

LOCATION PLAN
SCALE 1:1250

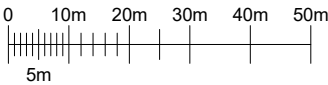

5.A			WHP	
5	COL.MOD.UK.0004000 LOCATION PLAN	16/12/24	GBC	GBC
4	N/A MASTER UPDATE	20/06/23	GHA	GHA
3	N/A MASTER UPDATE	18/10/22	GHA	GHA
2	N/A LEGAL PLAN	12/10/16	SH	JF
ISS	REVISION	DATE	DRN	APP



CELLNEX UK
R+, 4TH FLOOR, 2 BLA GRAVE STREET, READING, RG1 1AZ
Tel. 020 4526 8553

SITE No				UK-KE-004790					
INN ON THE LAKE									
INN ON THE LAKE HOTEL									
OFF WATLING STREET (A2)									
GRAVESEND									
KENT									
DA12 3HB									
NGR		TQ 67664 69820							
OS GRID		567664,169820							
TITLE									
LOCATION PLAN									
SCALE								SEE DRAWING	
DRAWN			KML			29/06/15			
APPROVED			GBC			16/12/24			
DRG No.				Sheet 1 of 1			Rev		
E004790-00-004-ML005							5.A		


UKKE004790-00-004-ML005 5.A




©2020 Cellnex
All rights reserved. No part of this publication may be reproduced, stored in a retrieval system or transmitted in any form or by any means (Electronic, Mechanical, Photocopying, Recording or otherwise), without the prior written consent of the Company.

NOTES

BASED UPON ORDNANCE
SURVEY DIGITAL DATA
WITH THE PERMISSION OF
THE CONTROLLER OF HIS
MAJESTY'S STATIONERY
OFFICE, © CROWN
COPYRIGHT. LICENCE NO.
AC0000806982

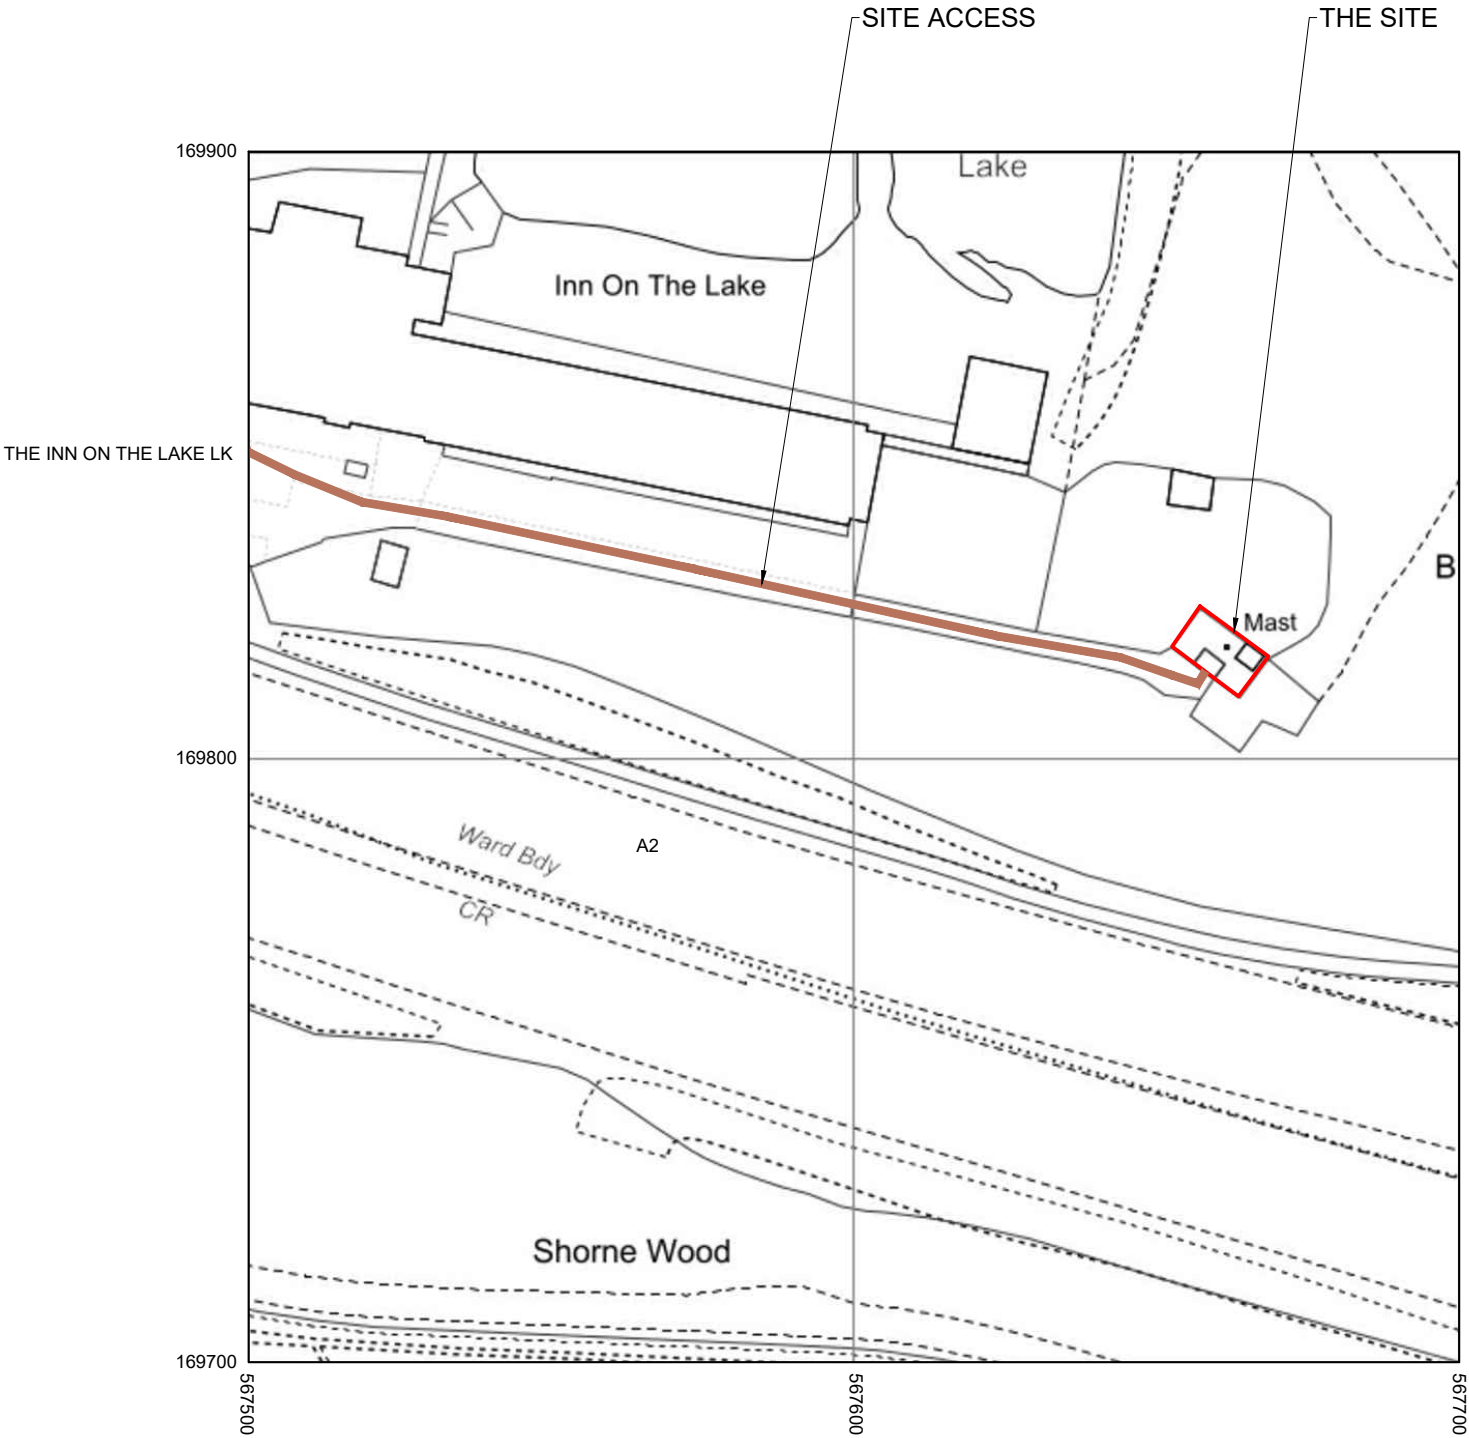

LOCATION PLAN
SCALE 1:1250

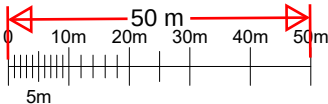

5.A			WHP	
5	COL.MOD.UK.0004000 LOCATION PLAN	16/12/24	GBC	GBC
4	N/A MASTER UPDATE	20/06/23	GHA	GHA
3	N/A MASTER UPDATE	18/10/22	GHA	GHA
2	N/A LEGAL PLAN	12/10/16	SH	JF
ISS	REVISION	DATE	DRN	APP



driving telecom connectivity

CELLNEX UK

R+, 4TH FLOOR, 2 BLA GRAVE STREET, READING, RG1 1AZ

Tel. 020 4526 8553

SITE No

UK-KE-004790

INN ON THE LAKE

INN ON THE LAKE HOTEL

OFF WATLING STREET (A2)

GRAVESEND

KENT

DA12 3HB

NGR

TQ 67664 69820

OS GRID

567664,169820

TITLE

LEGAL PLAN

SCALE

SEE DRAWING

DRAWN	KML	29/06/15
APPROVED	GBC	16/12/24

DRG No.

Sheet 1 of 1

Rev

E004790-00-010-ML005

5.A