


PROPOSED STREET SCENE

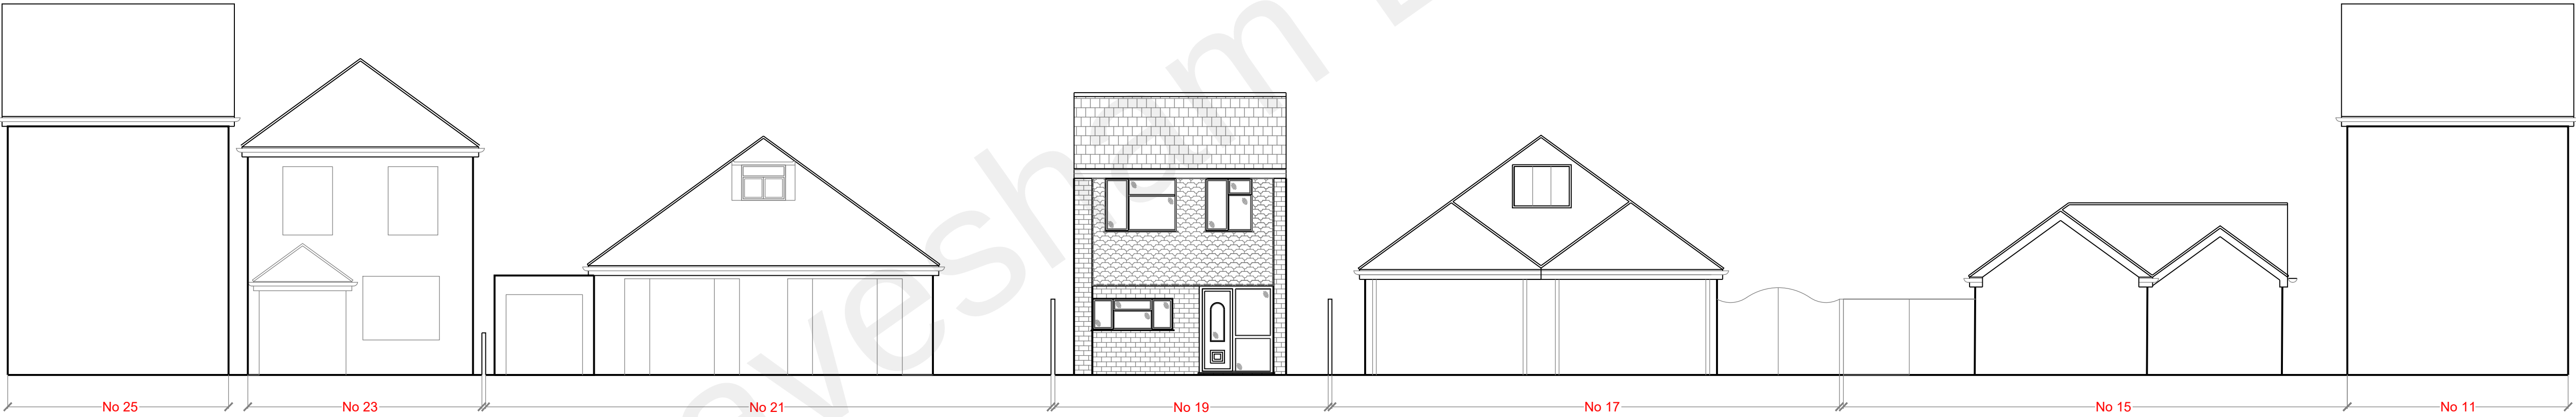

EXISTING STREET SCENE

client MR & MRS SUMON		
project 19 MALVINA AVE GRAVESEND, KENT, DA12 5AP		
title EXISTING & PROPOSED STREET SCENE		
scales 1:50 @ A1		
date 11.01.2021	drawn mss	size A1
drawing no. MA-001-220		revision P1