



Notes:

- Do not scale from this drawing.
- All dimensions to be verified on site and is in mm.
- Builder to verify all dimensions, heights and levels prior to commencement of work.
- All documents shall be checked to ensure that they are compatible by the contractor before construction commences. In the event of apparent ambiguity or contradiction the engineer and/ or architect shall be notified immediately.
- The contractor in preparing his estimate shall visit the site and acquaint himself with the problems involved.
- The contractor shall issue all statutory notices to the local Authority during progress and completion of works.


Existing Site Block Plan 1:200

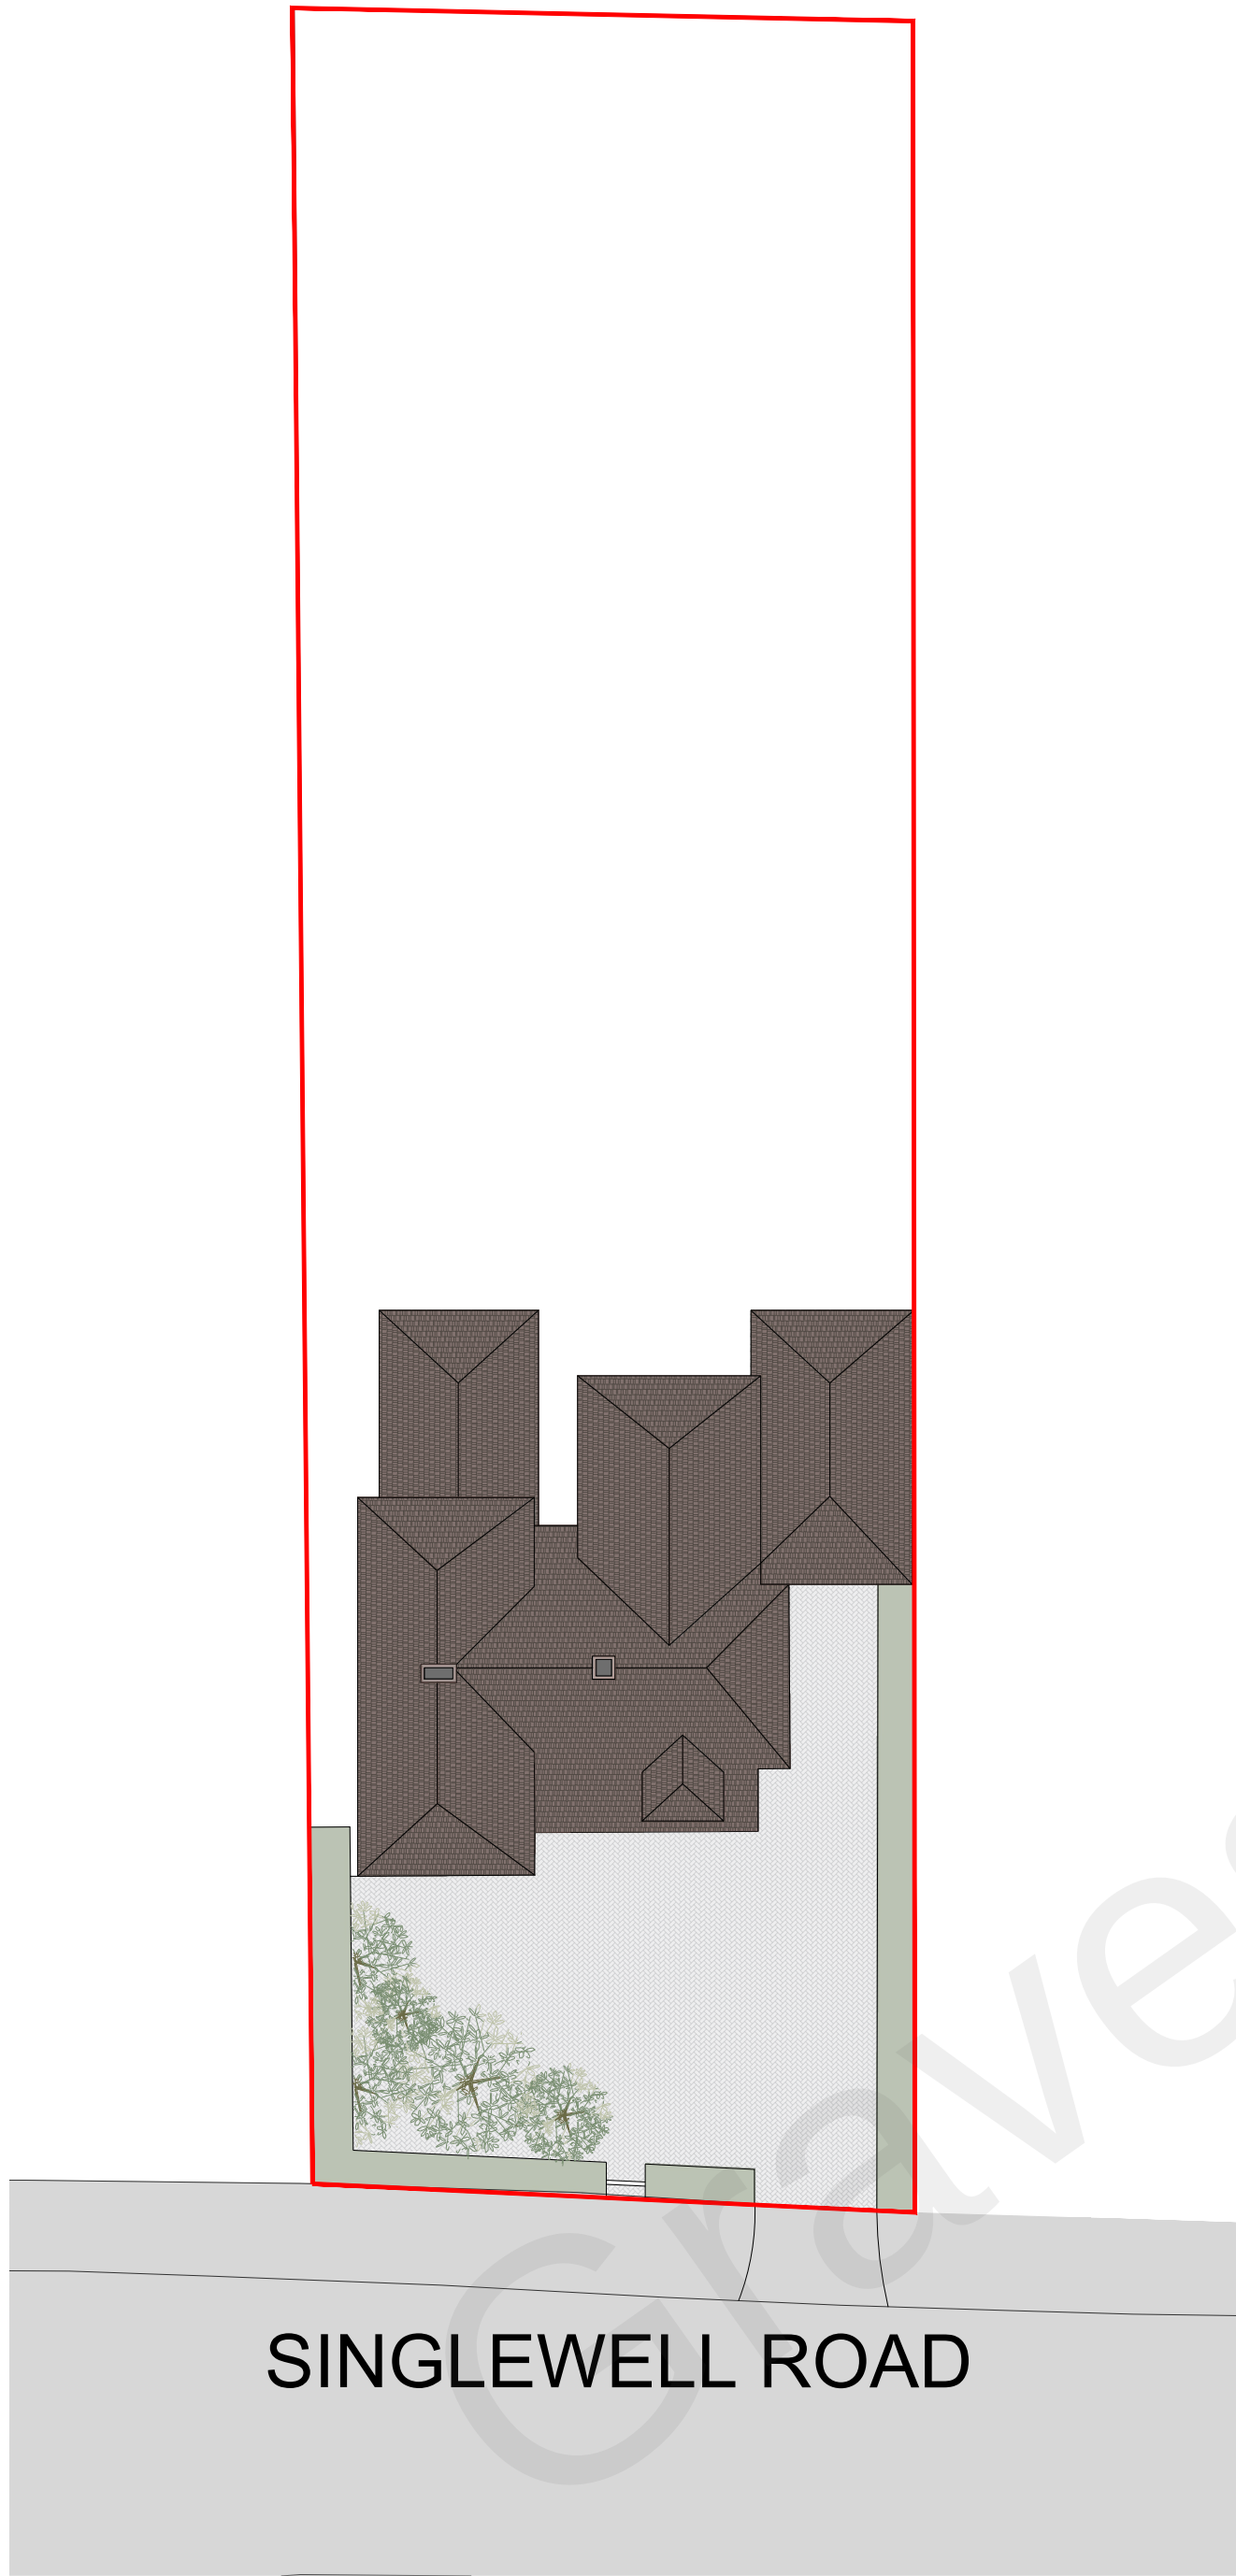

Proposed Site Block Plan 1:200

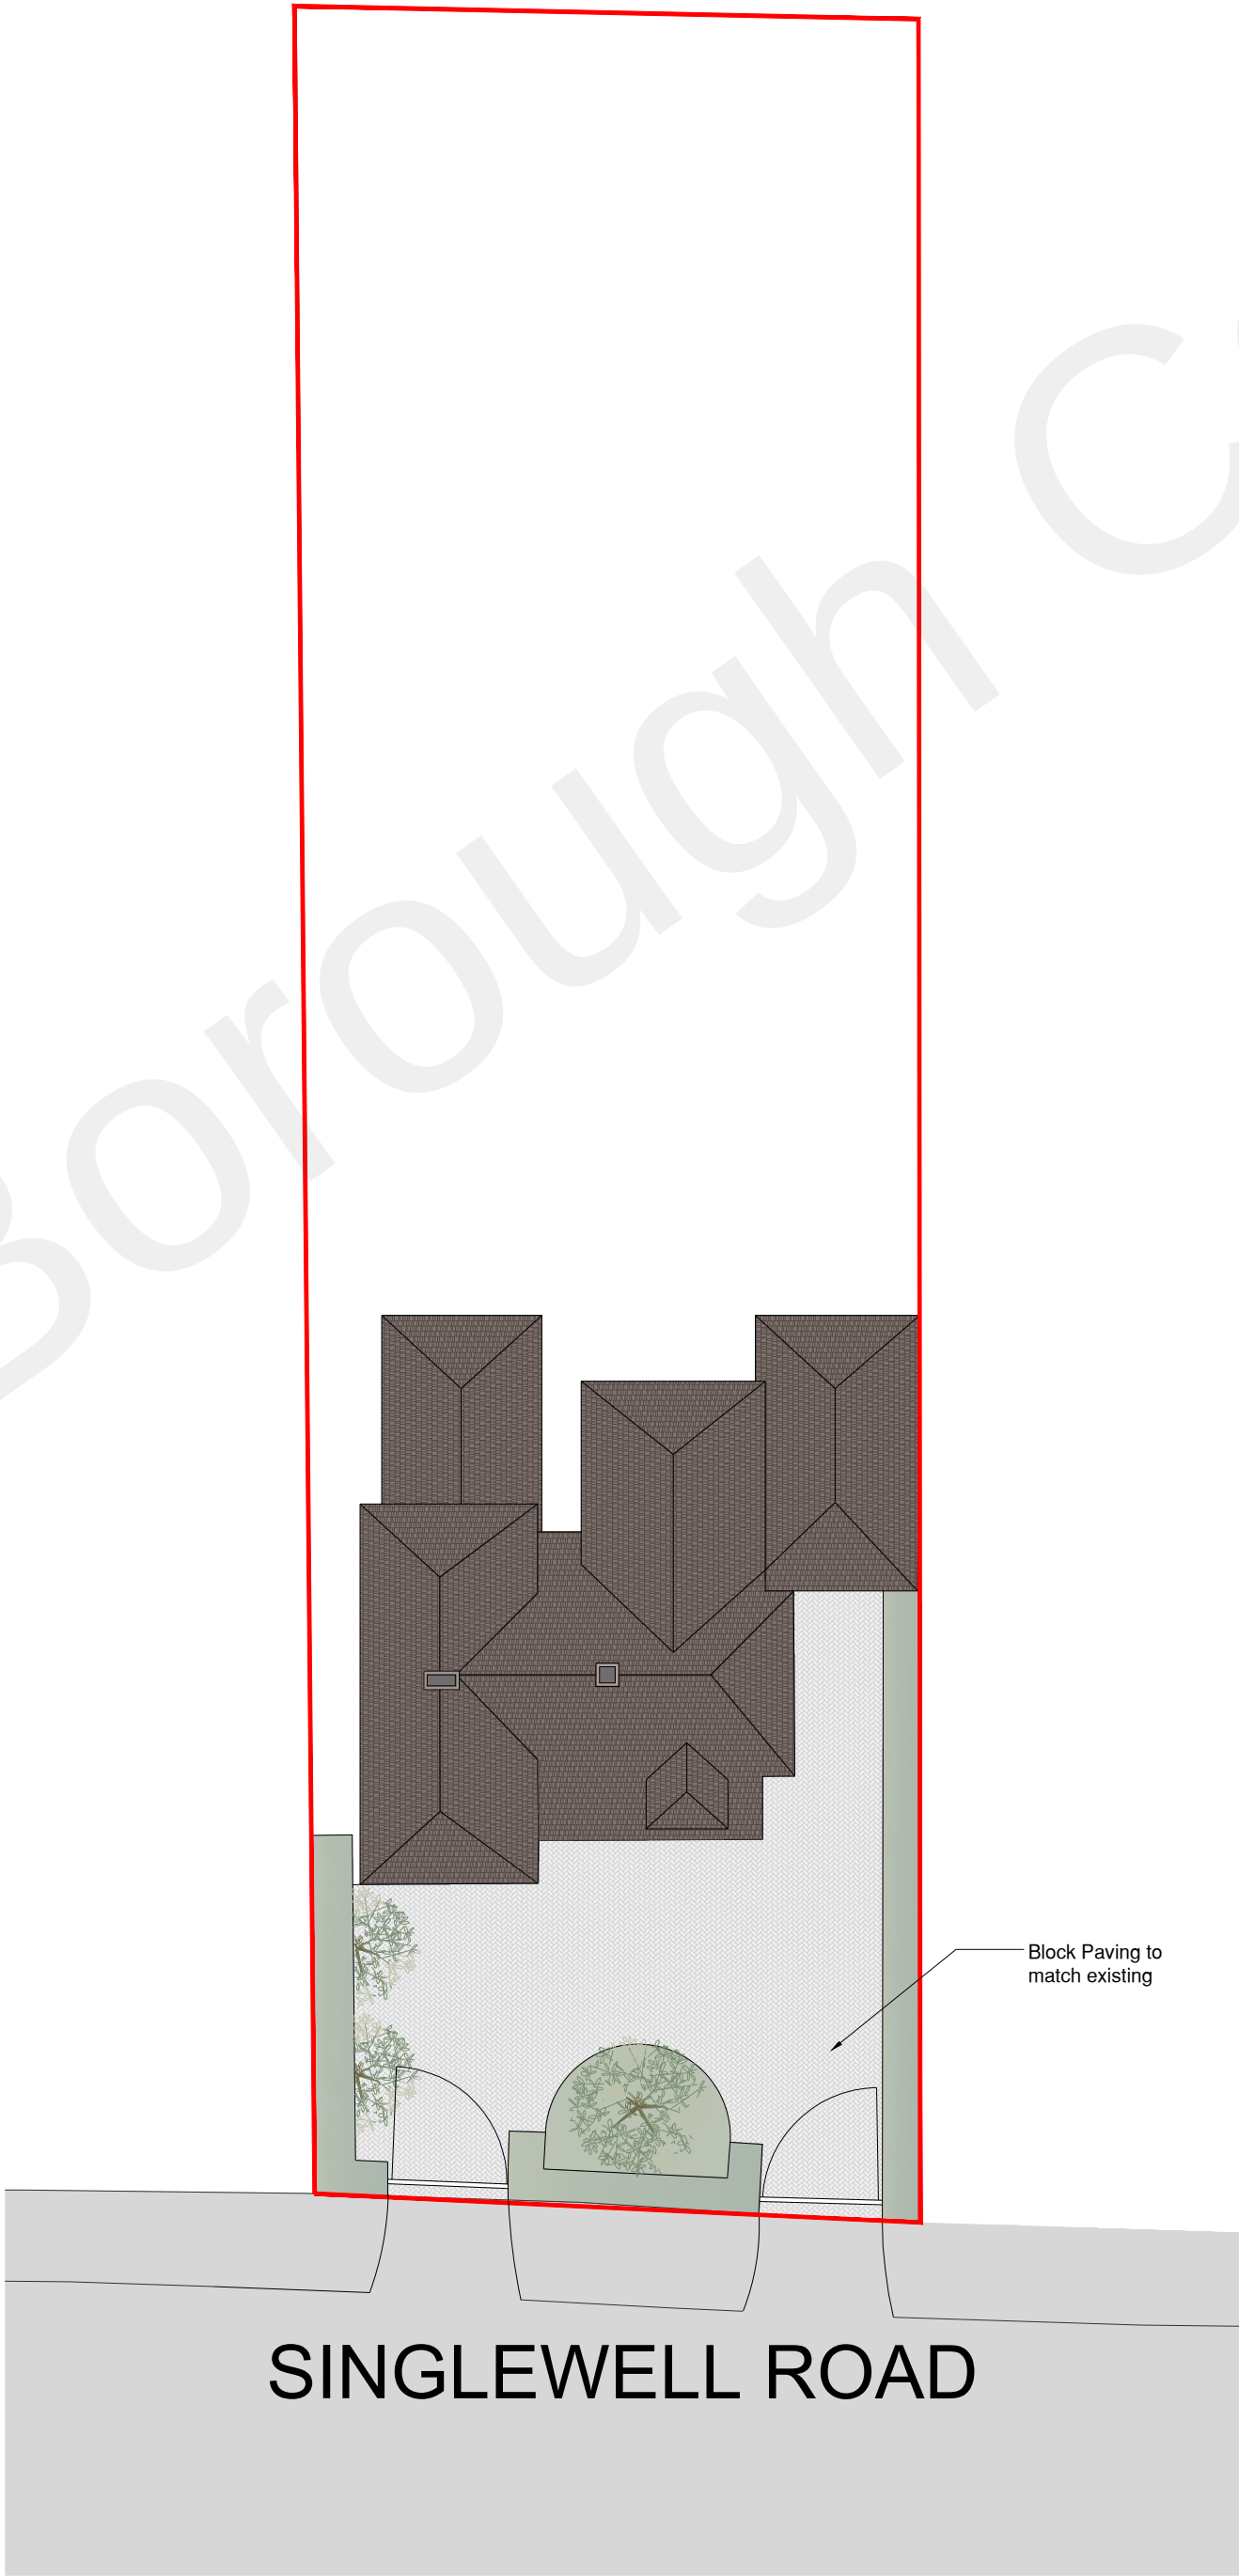

Location Plan
1:1250

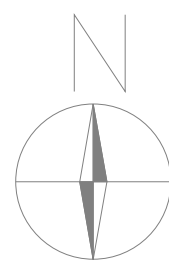

A	-	-	-/-/-
REV:	DESCRIPTION:	BY:	DATE:

STATUS: PLANNING

Whitehall Place
47 The Terrace,
Gravesend, Kent
DA12 2DL
01474 247 787
info@barronedwards.co.uk
www.barronedwards.co.uk

SITE:	182 Singlewell Road Gravesend Kent DA11 7RB
TITLE:	Existing and Proposed Site Landscaping

SCALE: AT: A1:	DATE:	DRAWN:
1:200	22/07/2022	HB
PROJECT NO:	DRAWING NO:	REVISION:
220702-A	001	A

0 1 2 3 4 5 6
Scale 1:200