






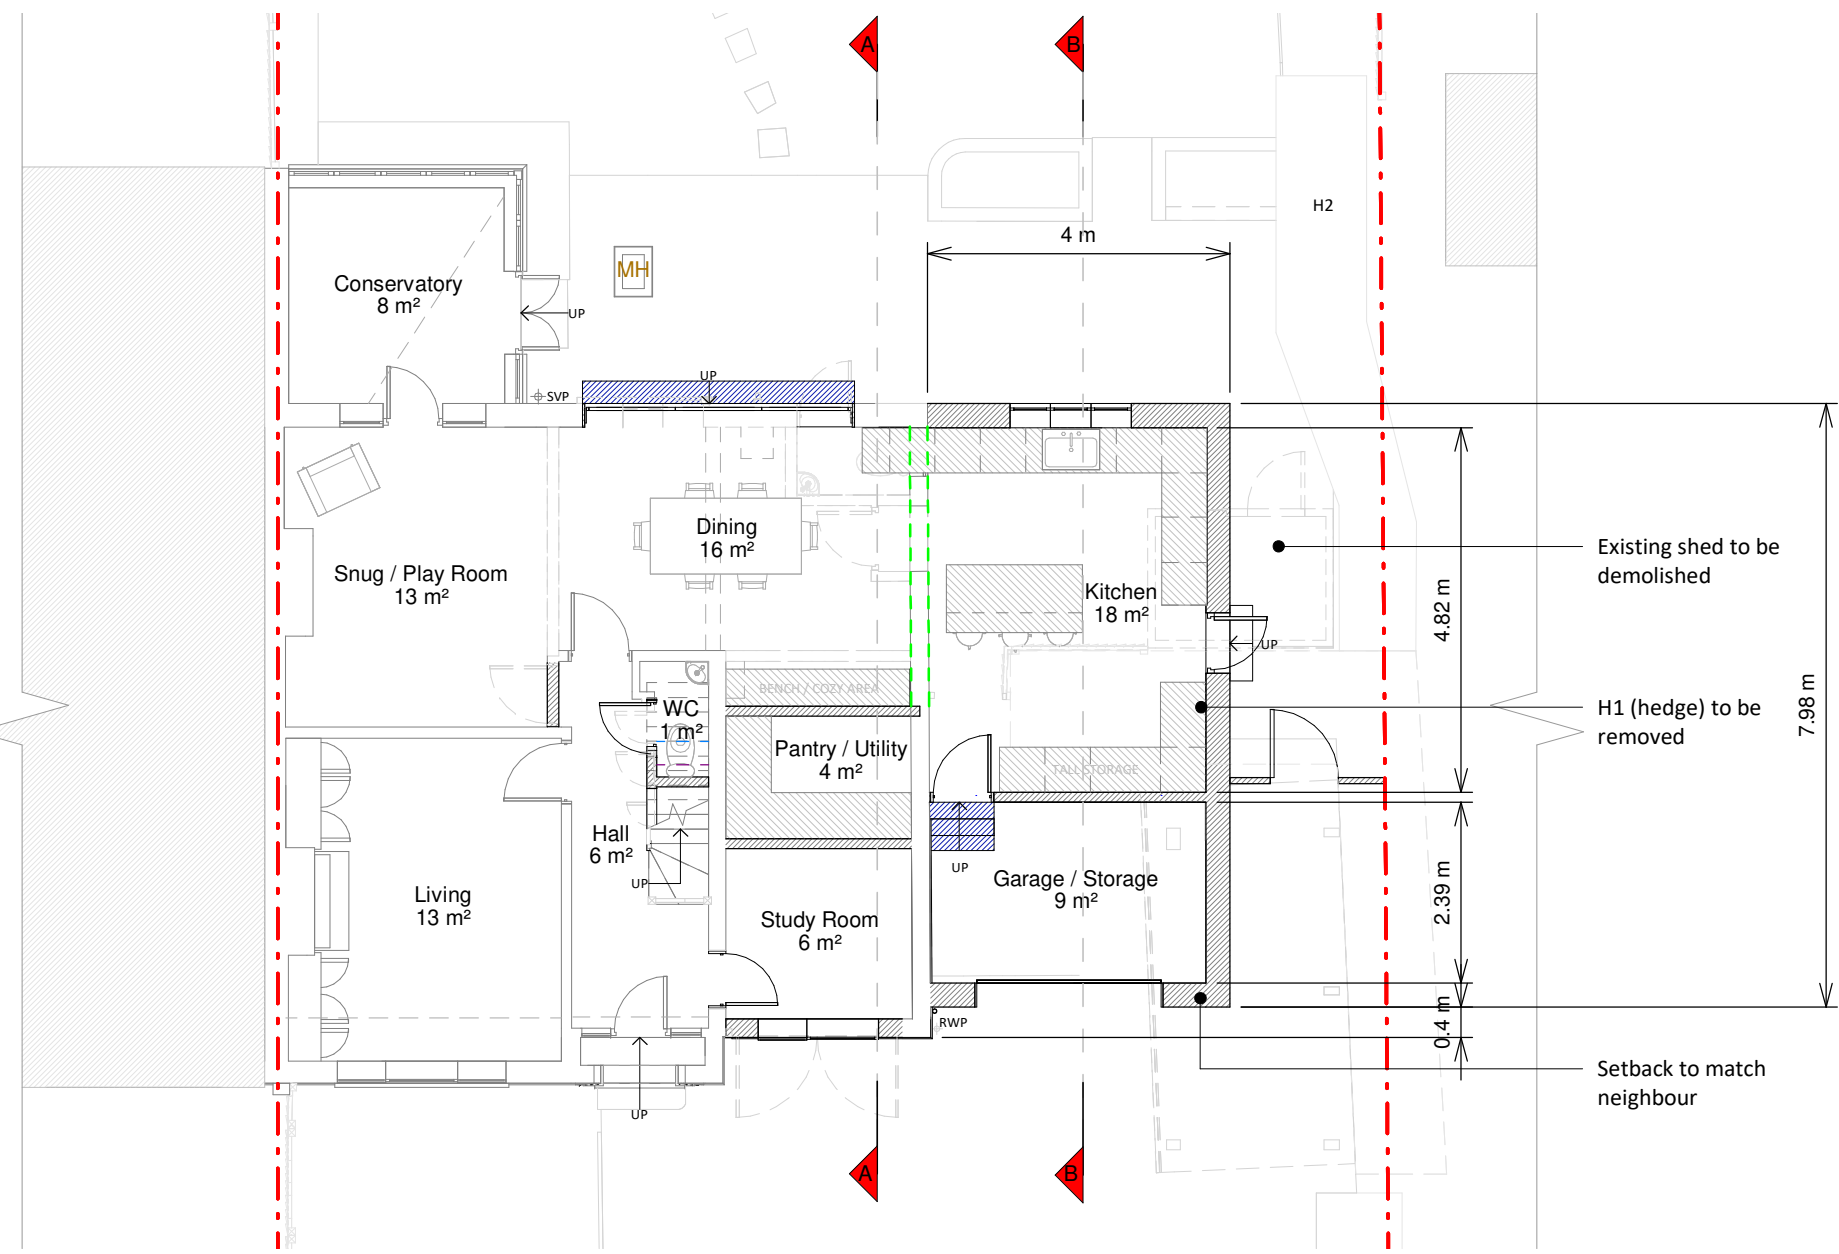

Ground Floor Plan

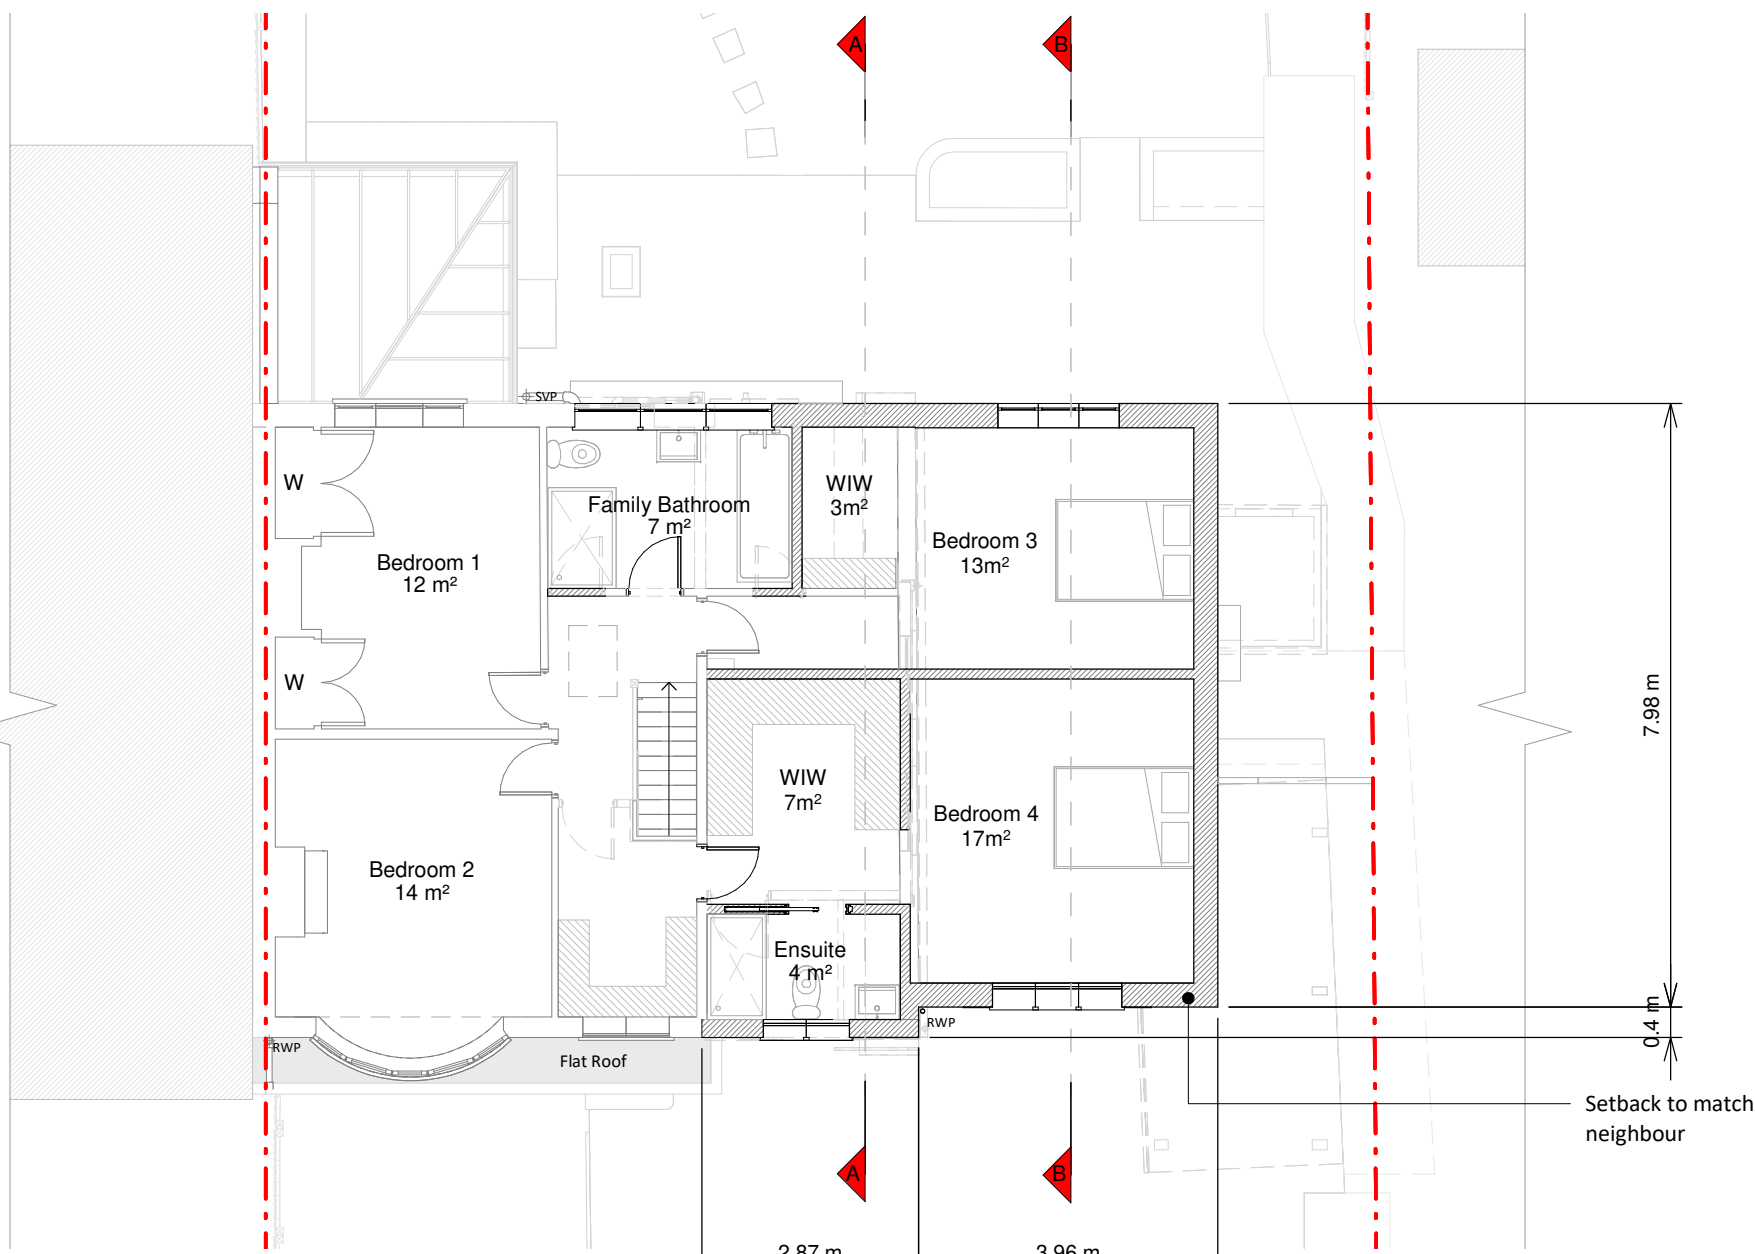


First Floor Plan

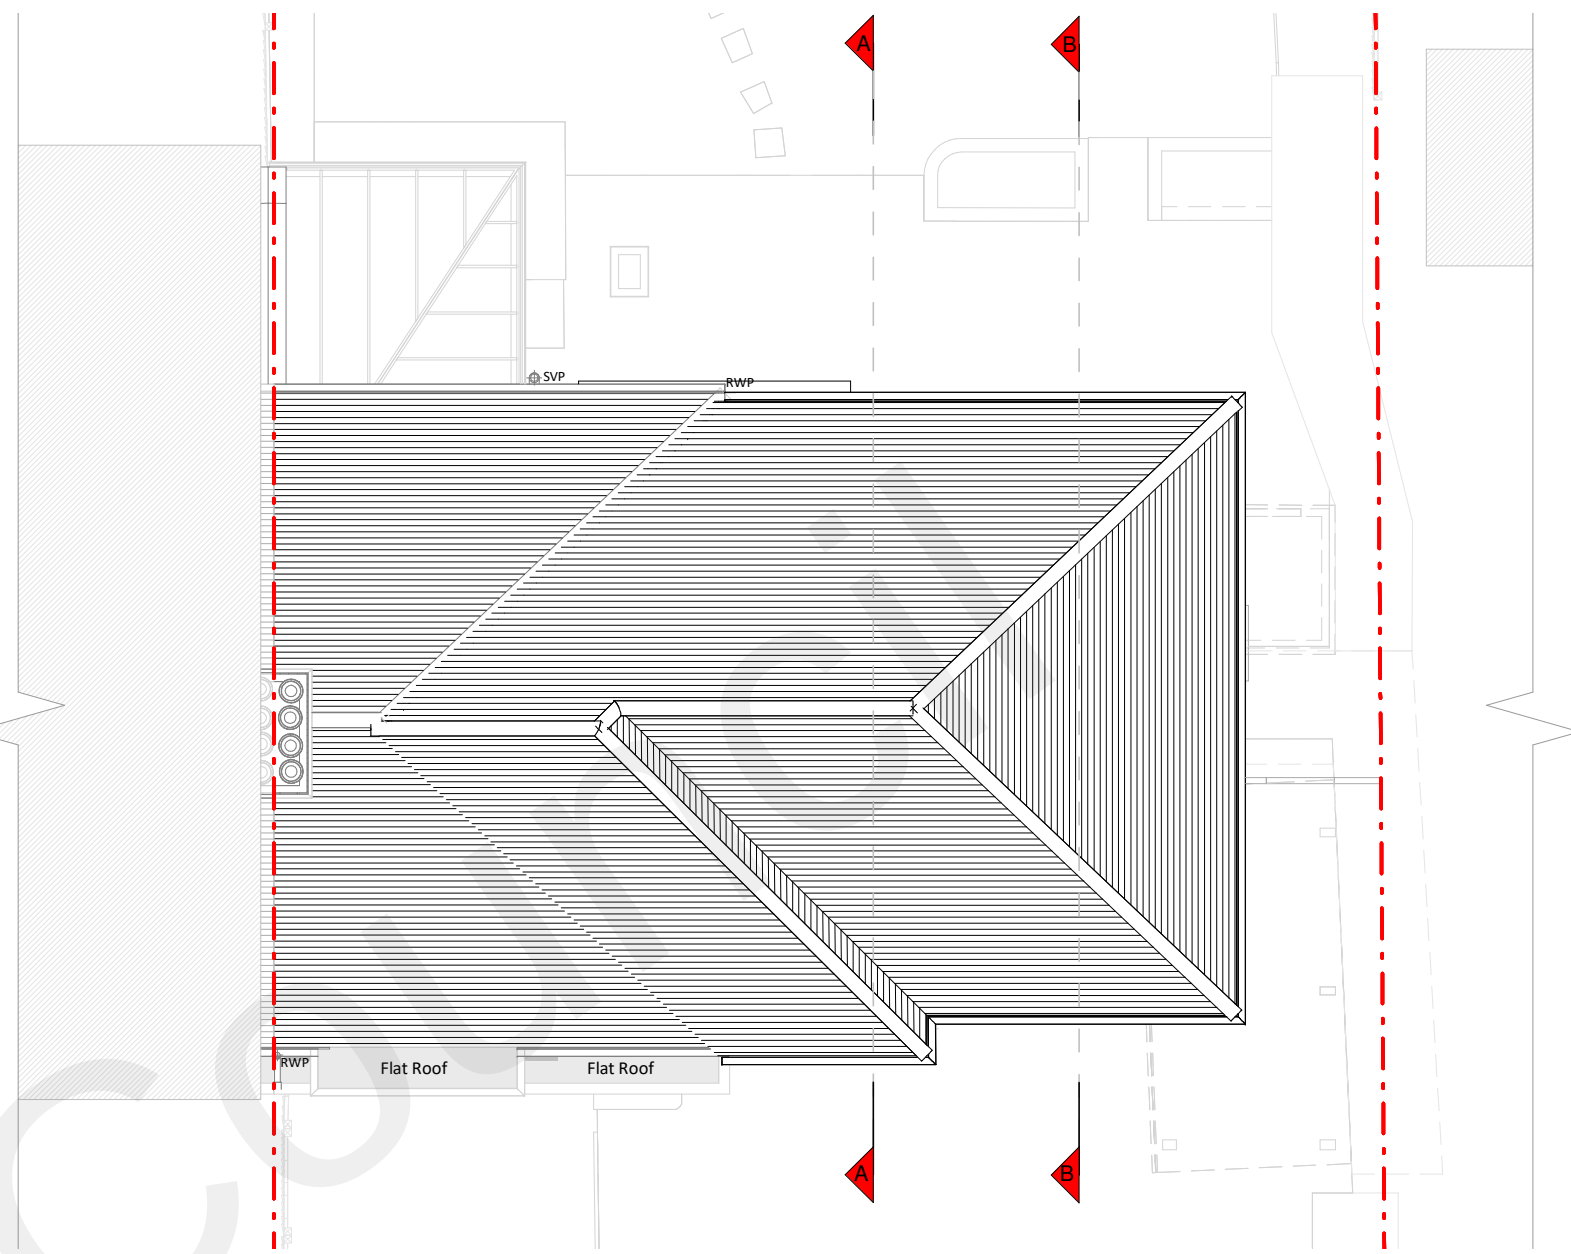


Roof Plan




Front Elevation

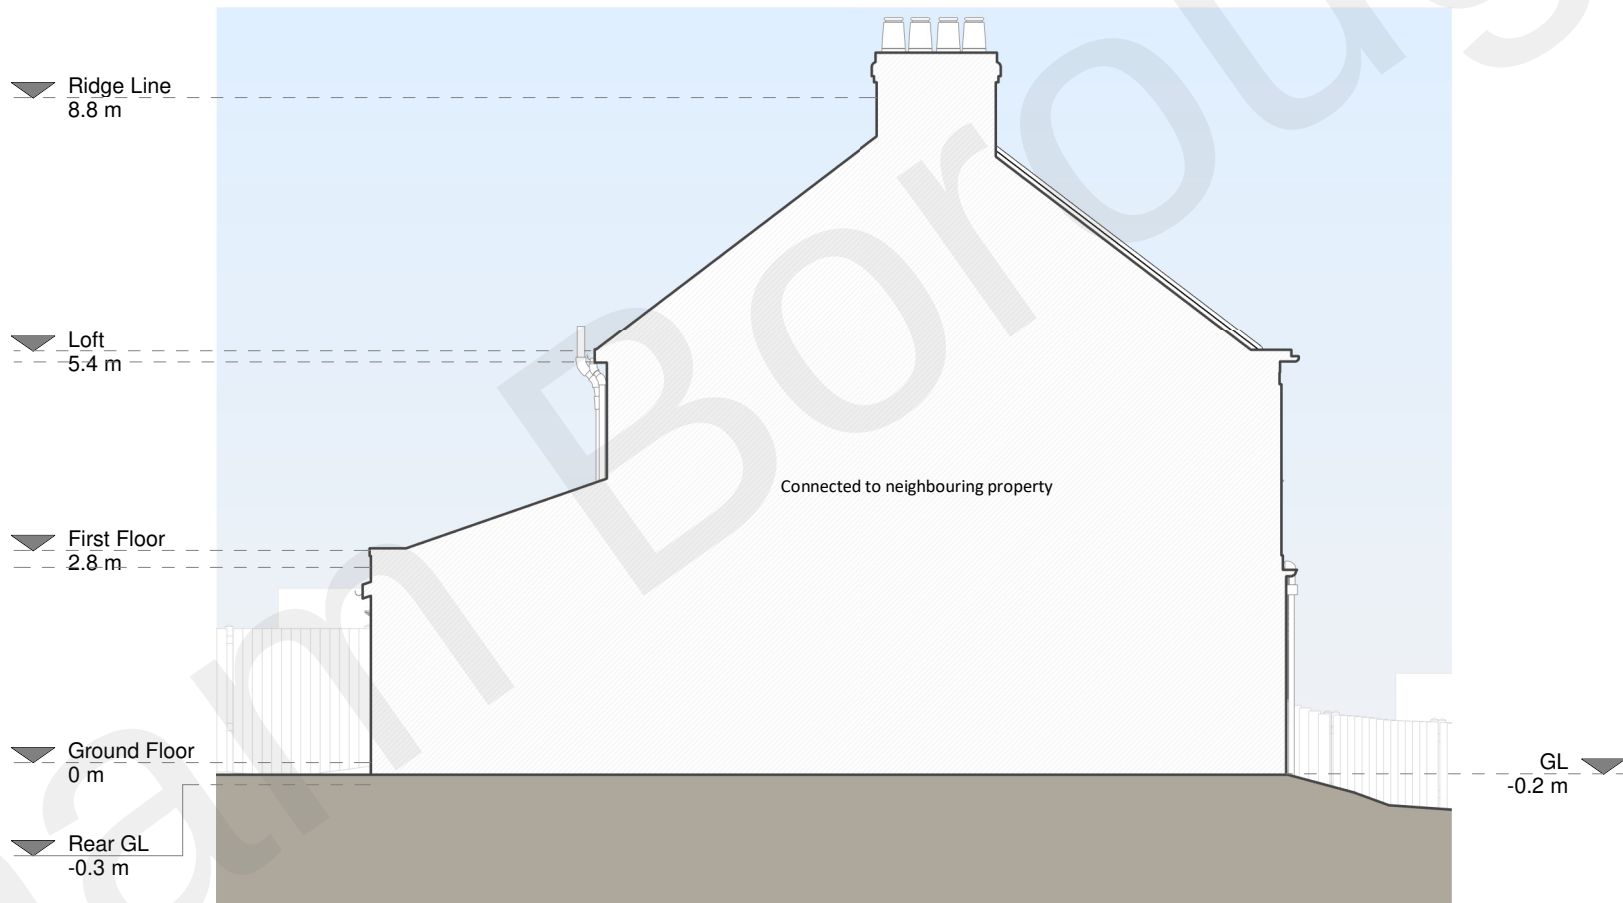

Left Side Elevation

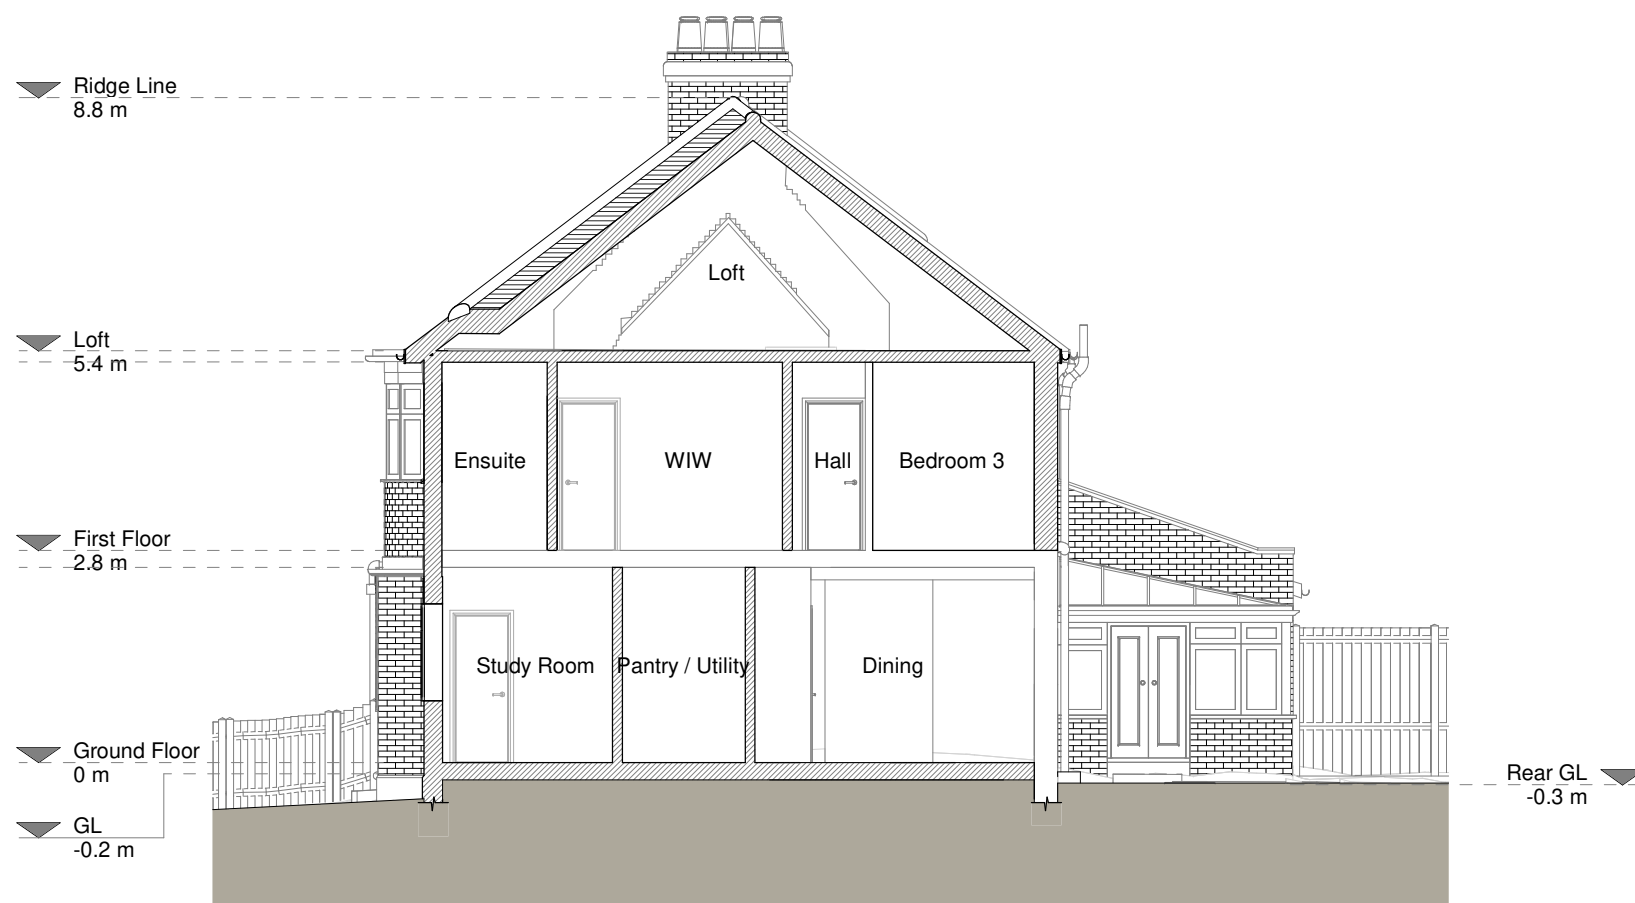


Section A - A

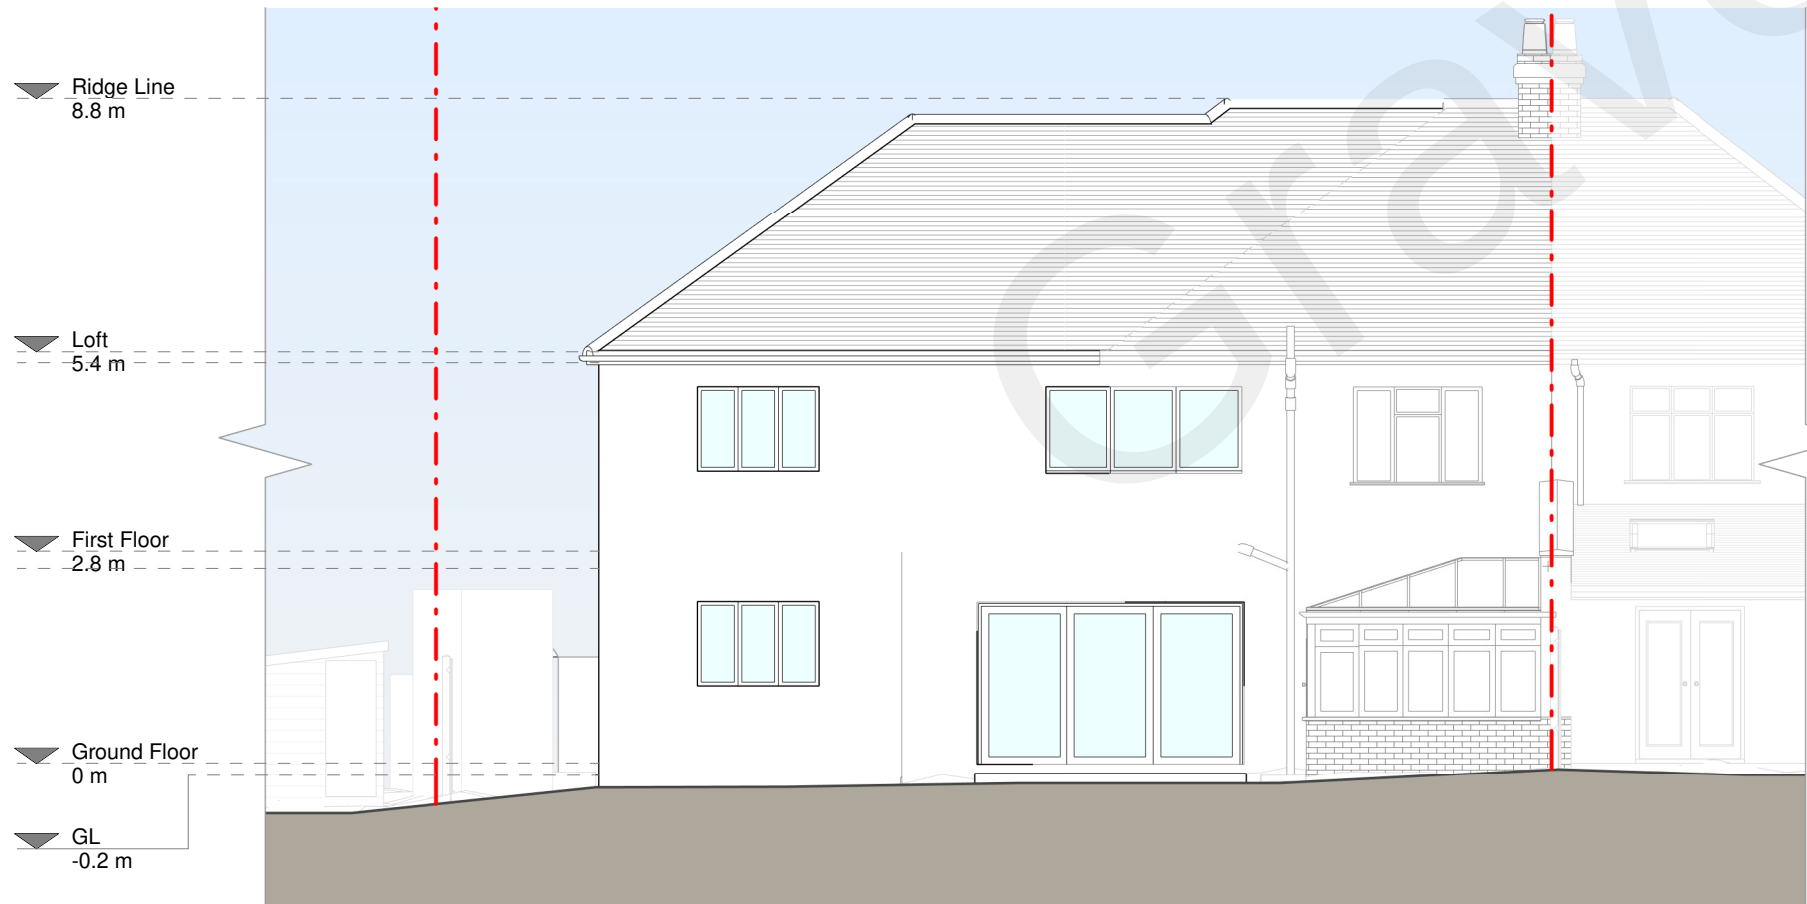

Rear Elevation



Right Side Elevation

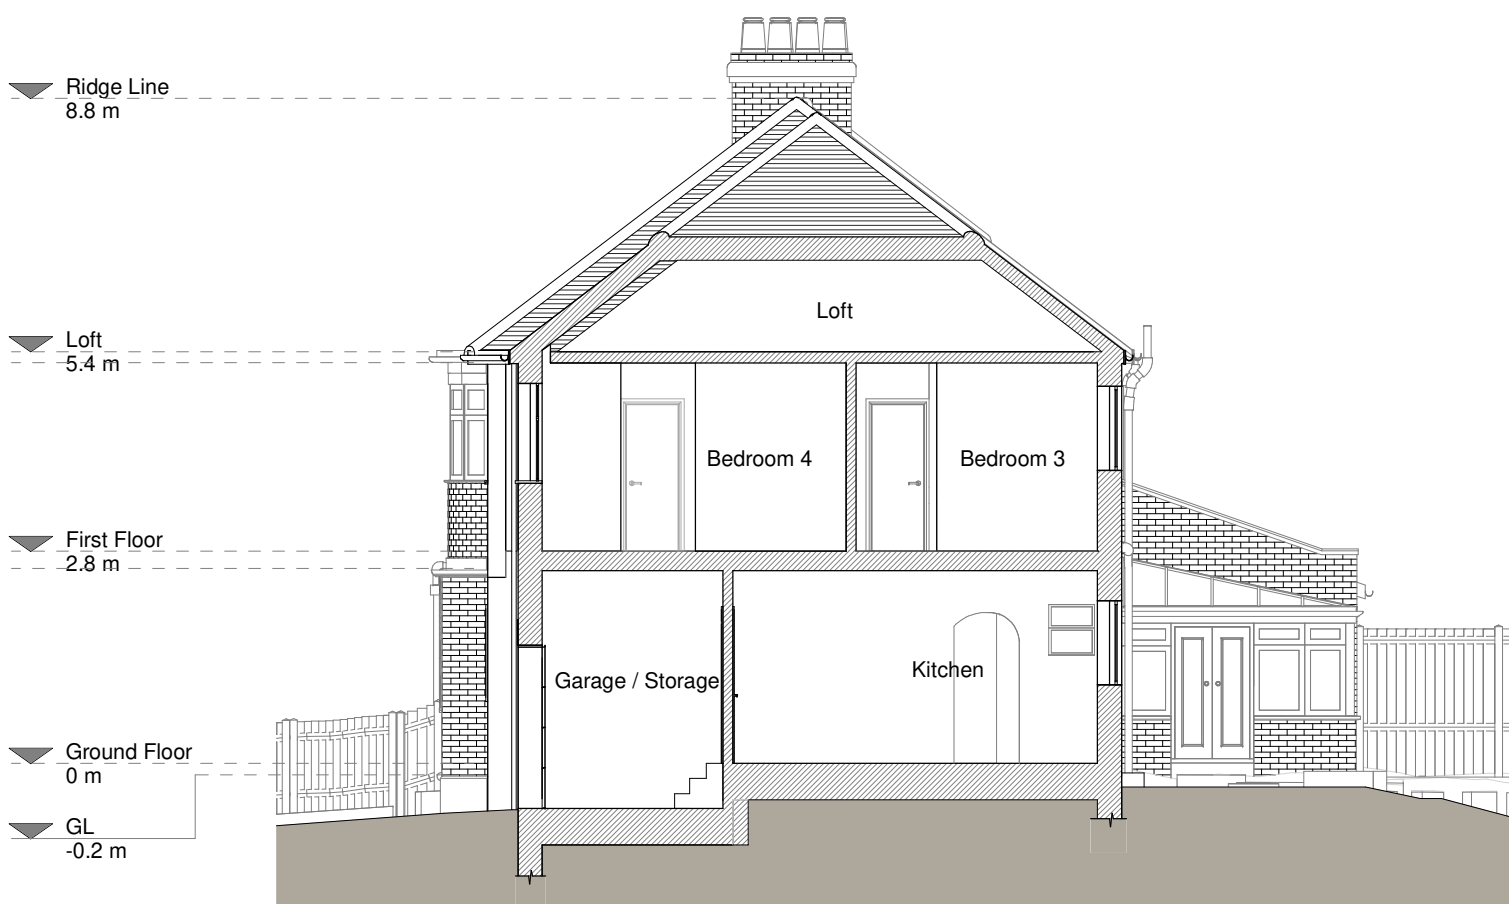

Section B - B

