
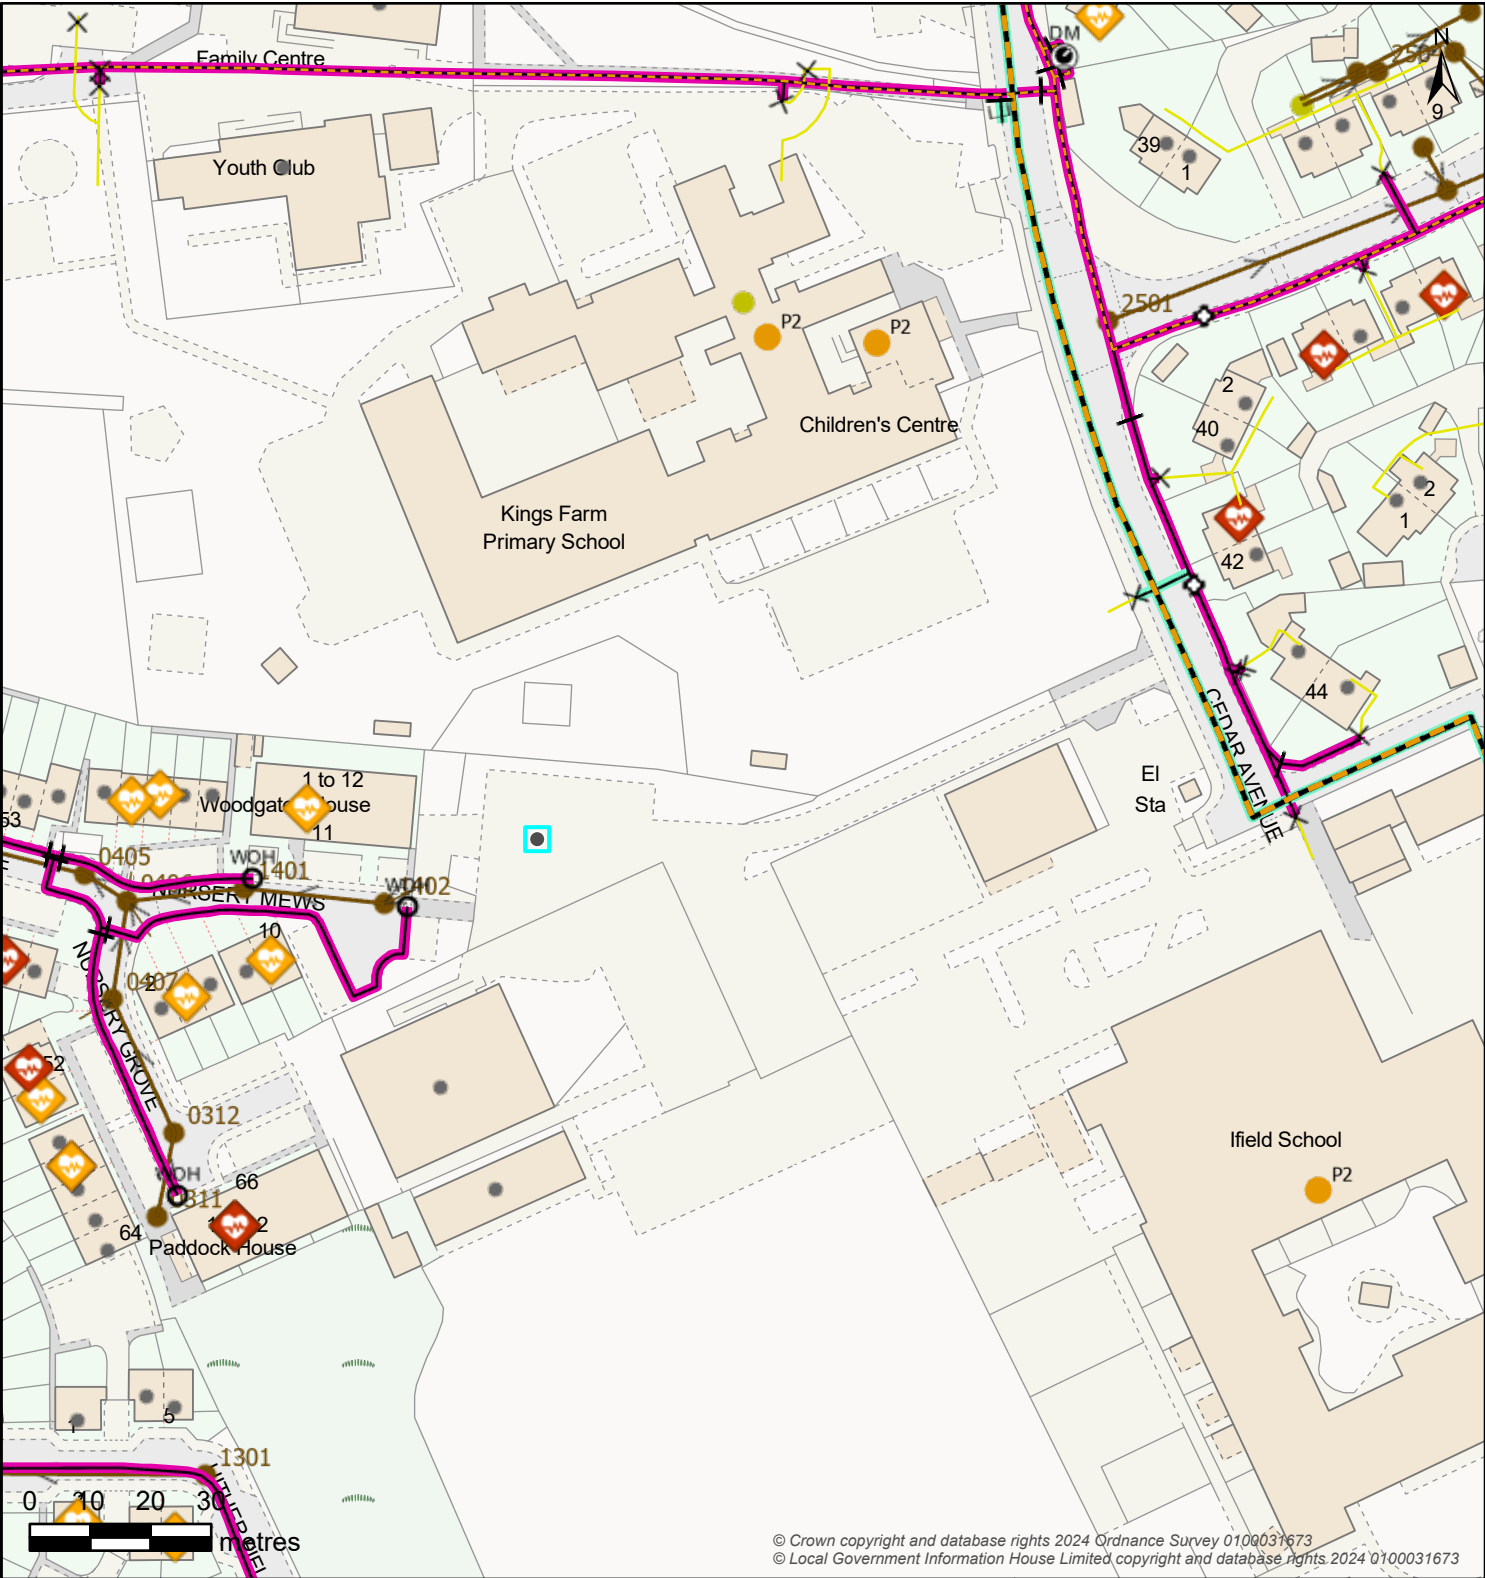
 
 


 

© Crown copyright and database rights 2024 Ordnance Survey 0100031673
© Local Government Information House Limited copyright and database rights 2024 0100031673

Boundary Box		Break Pressure Tank		Capped End		Hydrant		
 Boundary Box	 Break Pressure Tank	 Capped End		 Emptying Plug	 Fire Hydrant	 Washout Hydrant		
Pressure Monitoring		Service Reservoir		Meter		Valve - Controllable		
 Logger		 Covered	 Tower	 Meter		 Open Valve	 Closed Valve	 Stop Tap
Site				Valve - Flow				
 Abstraction Point	 Supply Works			 AV Air Valve	 NRV Non-Return Valve	 WO Washout Empty Valve		
 Booster Station	 Transfer Station			Valve - Pressure			Pipe Bridge	
 Surface Reservoir	 Underground Source			 PRV Pressure Reducing Valve	 PSV Pressure Sustaining Valve	  Pipe Bridge		
Water Pipe				Water Area				
 Communication		 Trunk		 Decommissioned		 Water Supply Zone		 District Meter Area
 Distribution		 Raw		 Discolouration				
 Non-Potable		 Private						

Map Title: SW Print

Printed By: Kelly.Donaldson

Date Printed: 28/11/2024

Map Scale: 1250

The information provided is believed to be correct but is provided on an 'as is' basis and without any warranty or condition express or implied, statutory or otherwise as to its quality or fitness for purpose. Actual positions of assets should always be determined on site.

