



1

Site Location Plan

1 : 1250

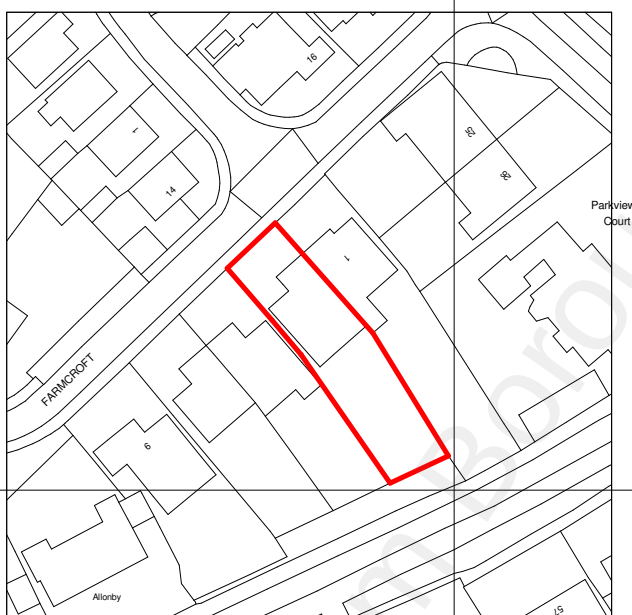

© This drawing is the property of Bluetime Retail Ltd who retain the sole copyright of its contents & it may not be reproduced in part or in whole without written permission

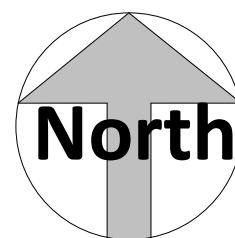

Amendments

Rev	Init	Date	Description

Project:

H.Chima
3 Farmcroft, Gravesend, Kent,
DA11 7LT

Title:

Planning Drawings
Location plan 1-1250

Bluetime Retail Ltd /
Bluetime Home
Design LLP. Design,
Project
Management, Build



Thames Innovation
Center, Veridion
Way, Veridion Park,
Erith, Kent DA18 4AL

Tel: 01322 521026

3 Farmcroft

Drawn by:

AE

Scale:

1 : 1250

Date:

04/14/18

Drawing number:

BL/DRG/16/06/21/ 01

Rev:

10 0 10 20 30 40 50



SCALE 1:1250

m

Do not scale from this drawing. Dimensions to be checked on site.