


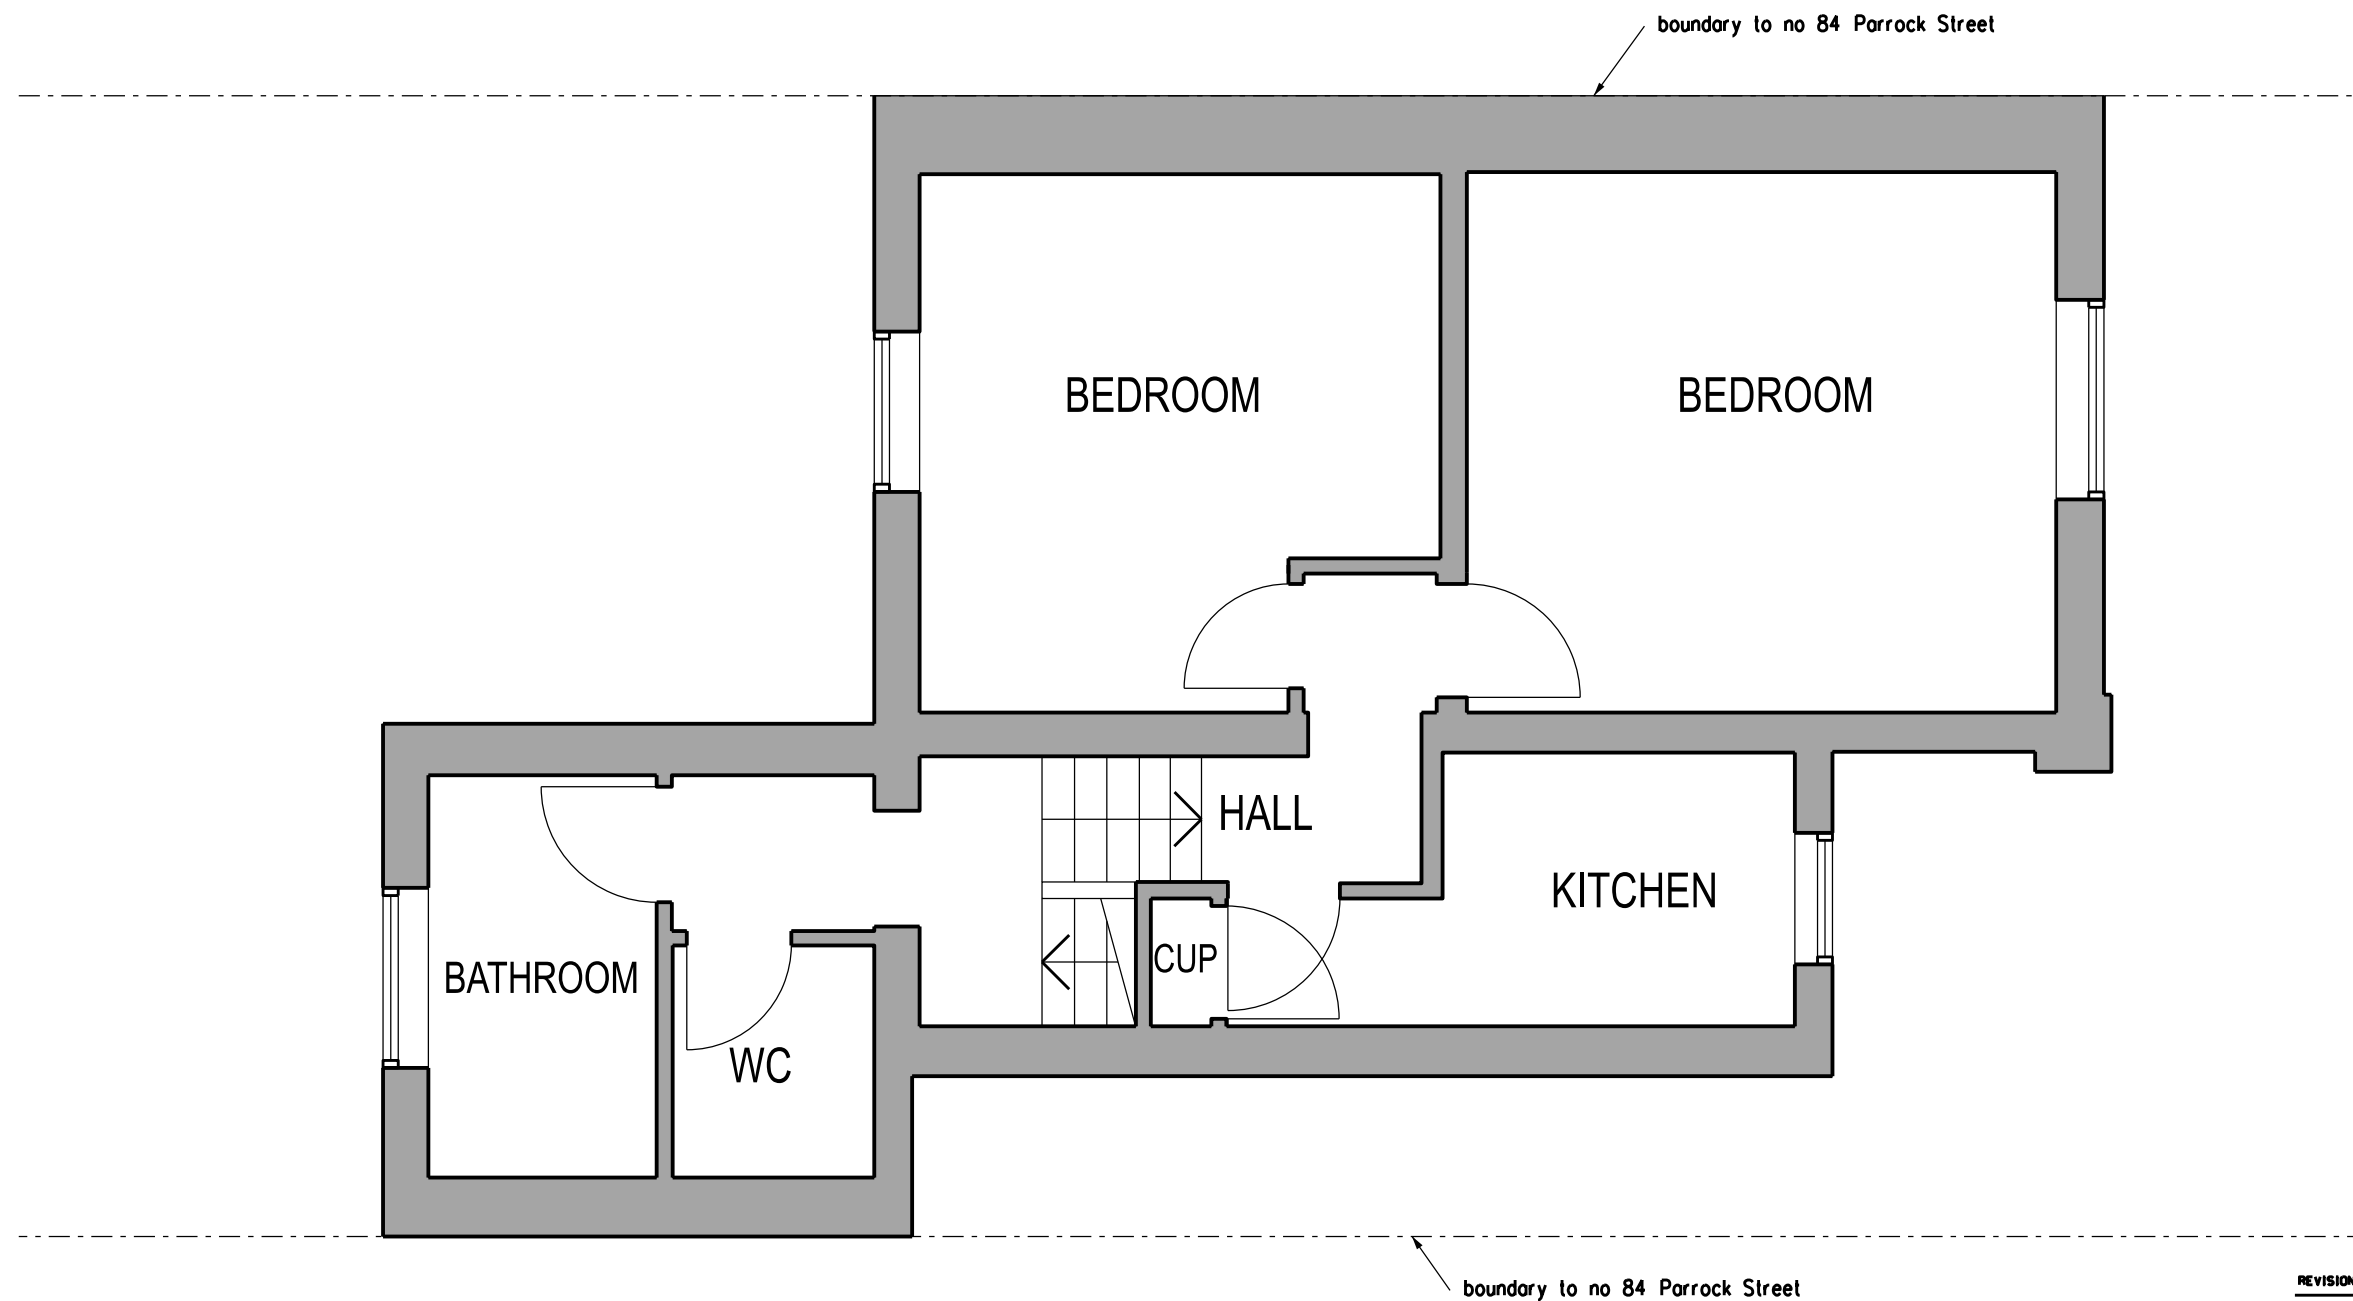

| REVISION                                                                                                 | DATE     |
|---|----------|
| ARCHITECT                                                                                                |          |
| TA ARCHITECTS<br>11 JOYDENS WOOD ROAD BEXLEY<br>KENT DA5 2HS Tel 07905 130591<br>ta140256@googlemail.com |          |
| JOB   |          |
| PROPOSED FLAT CONVERSION<br>AT 84 PARROCK STREET<br>GRAVESEND KENT DA12 1HF                              |          |
| DRAWING                                                                                                  |          |
| EXISTING SECOND FLOOR<br>PLAN                                                                            |          |
| SCALE   | DATE     |
| 1:50 AT A3                                                                                               | FEB 2025 |
| DRAWING NO.                                                                                              |          |
| PS/13   |          |

