



3D View 2

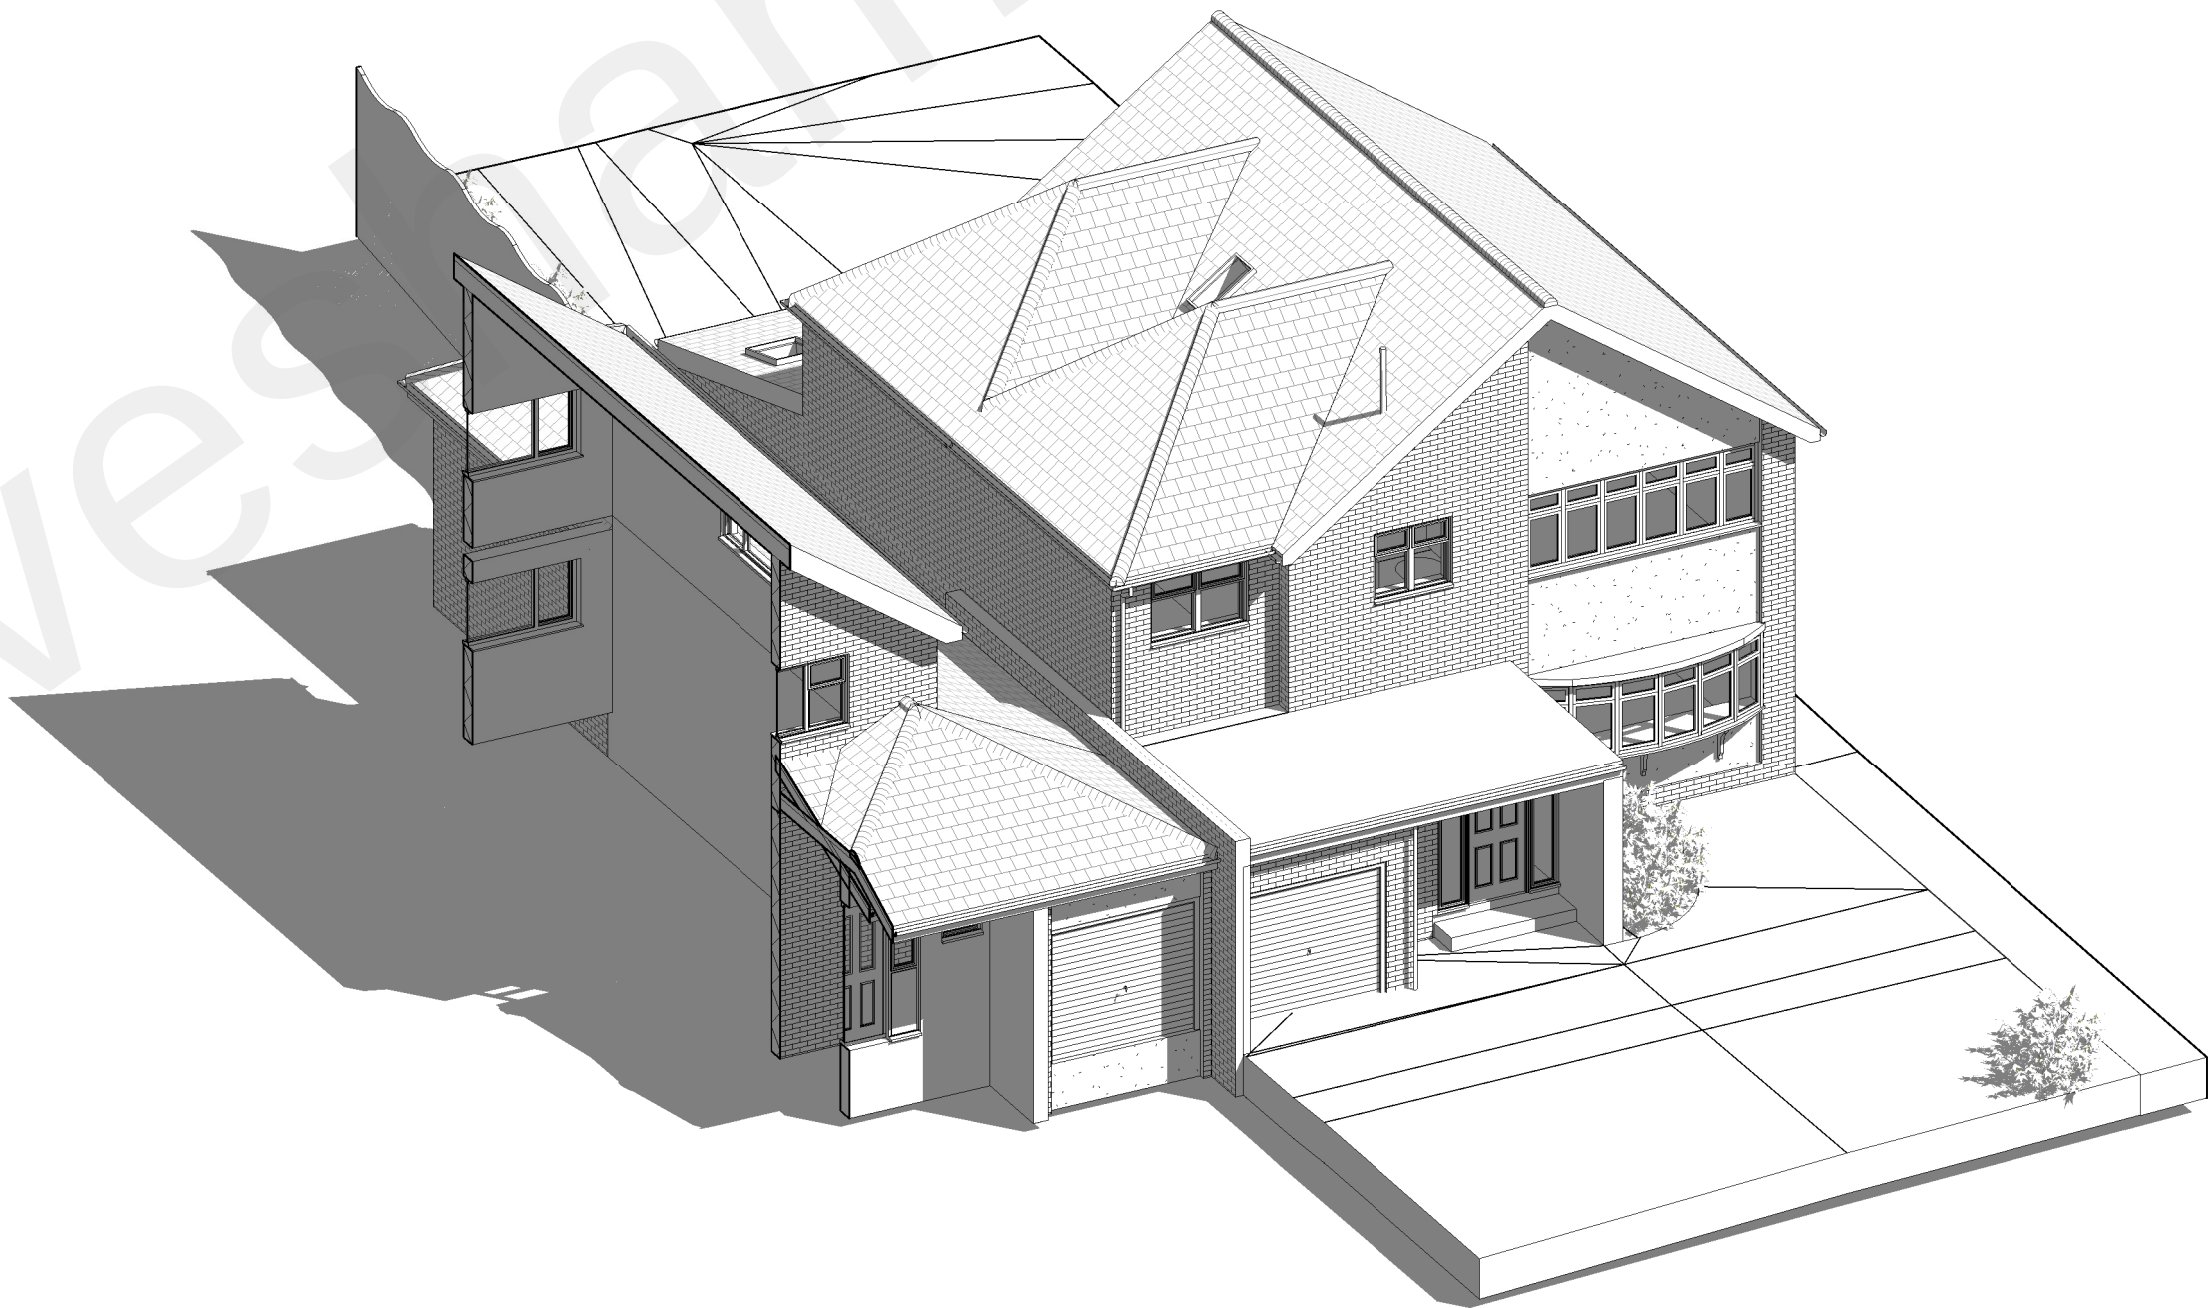


3D View 1

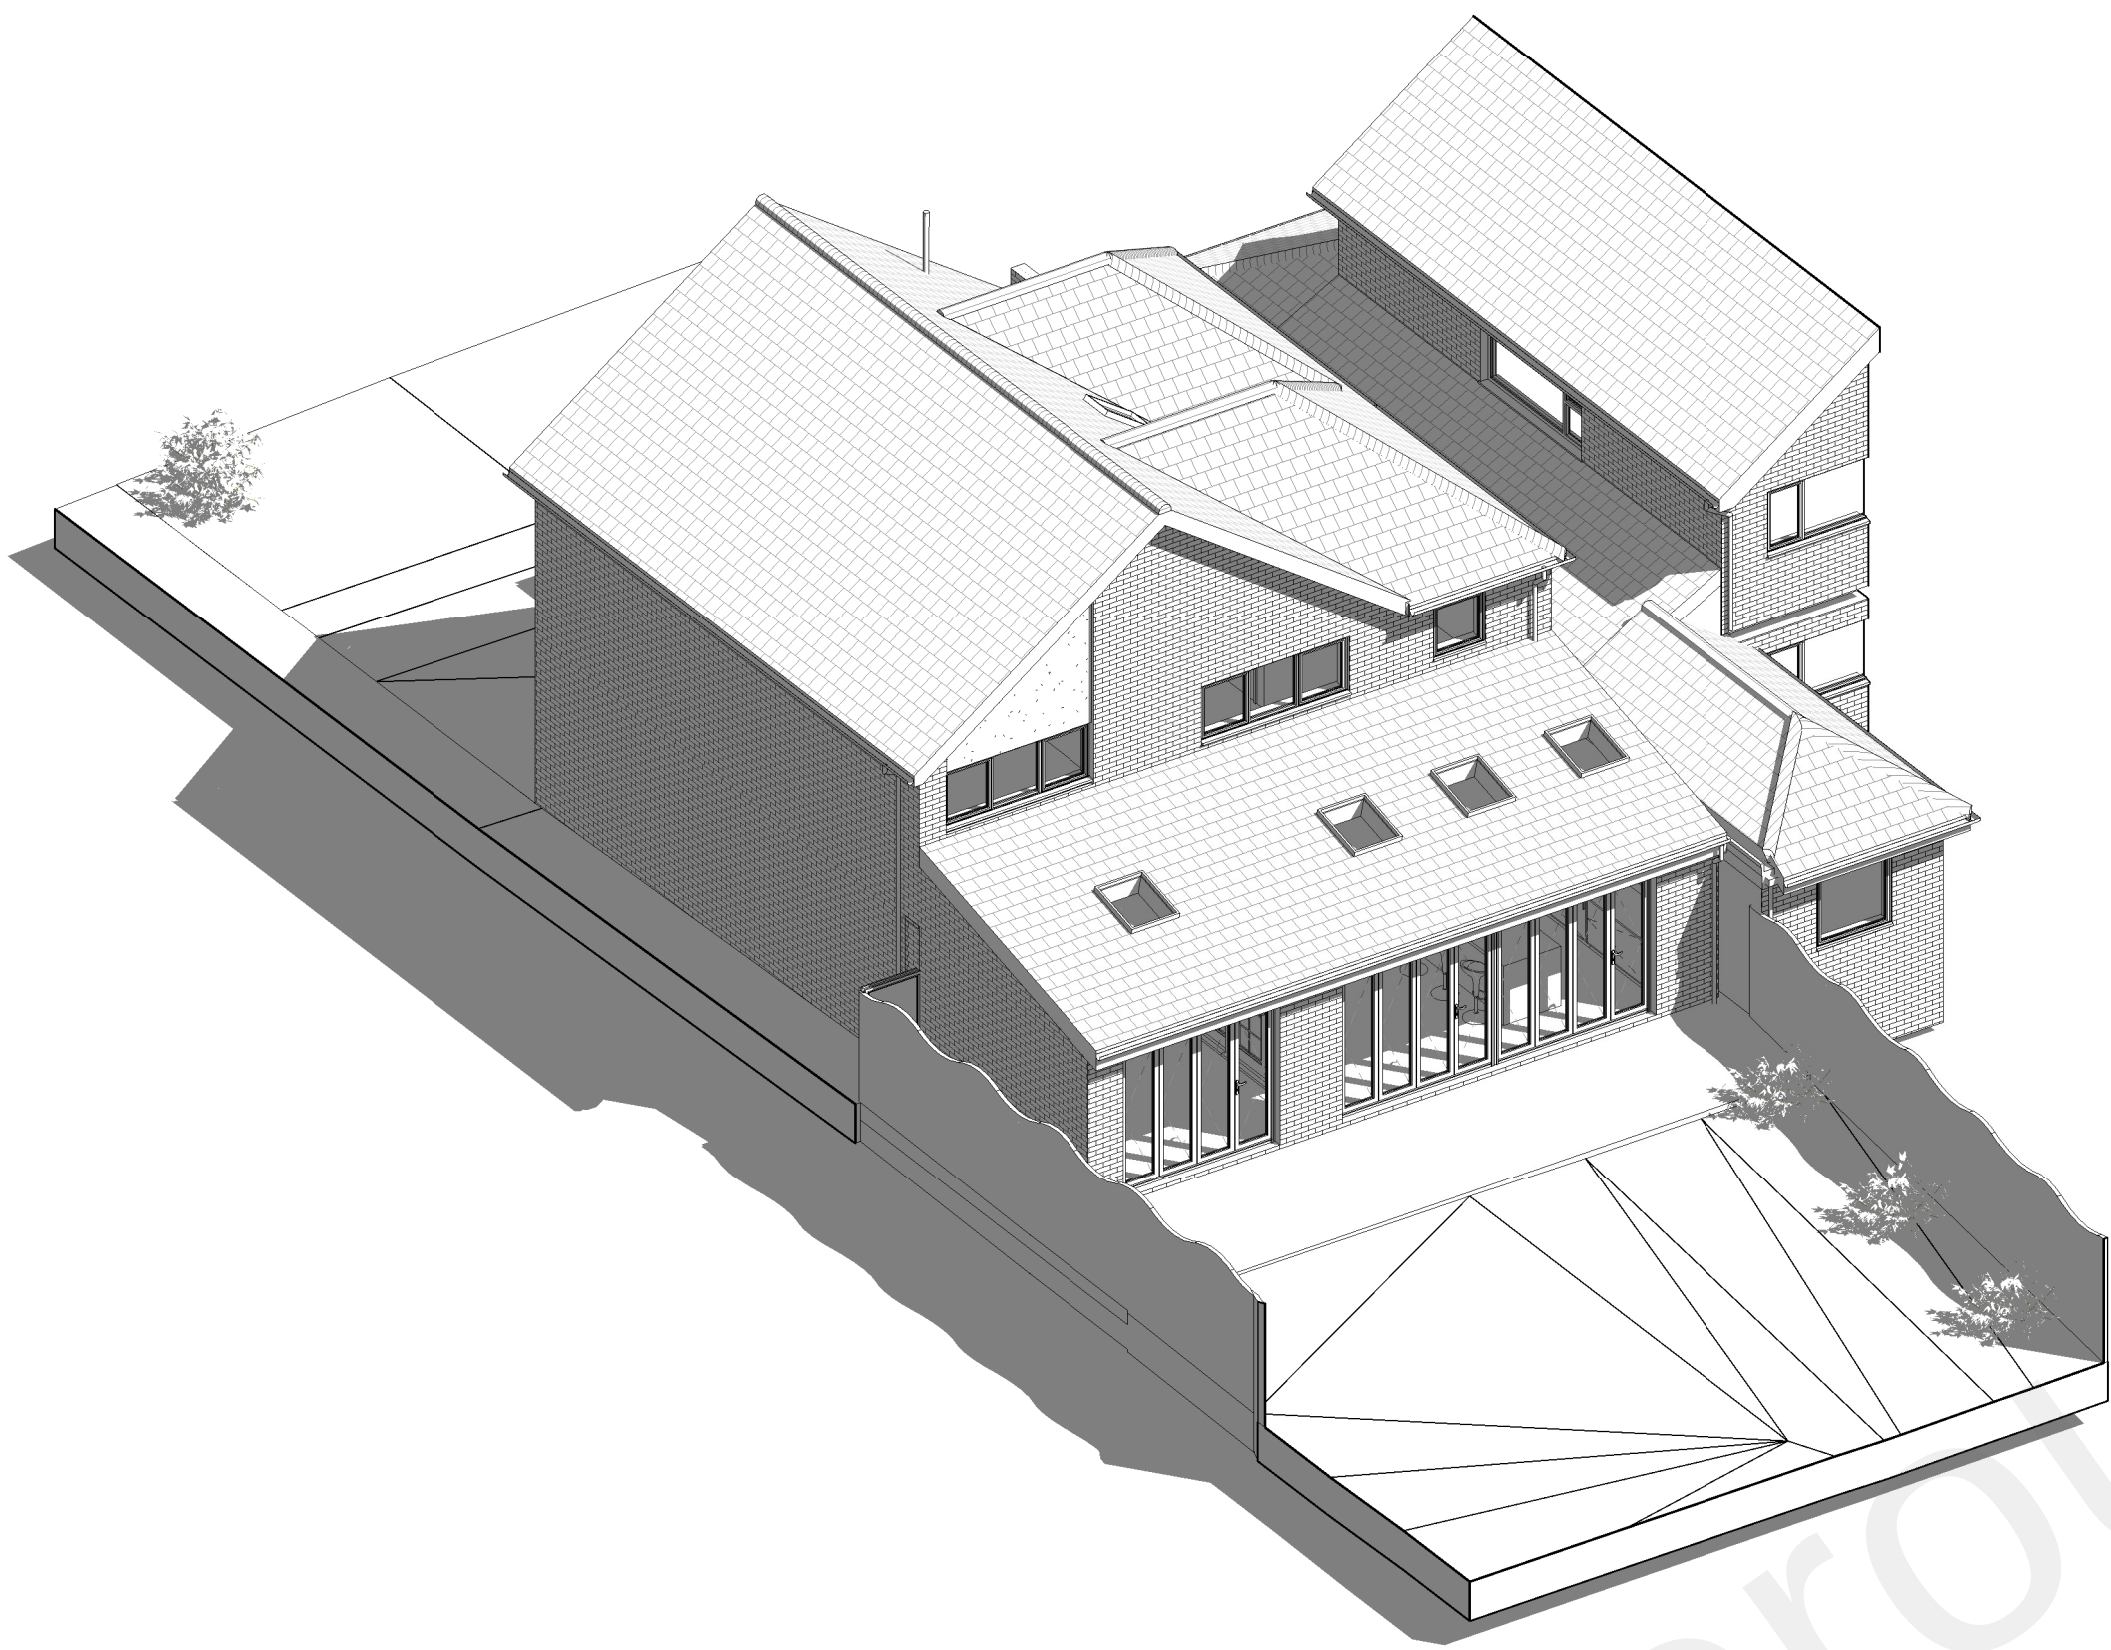

Budget Cost:

Note: Builders costs can be difficult to predict or estimate and fluctuate based on many things such as workload at the time, quality, location, access to site etc. The figures shown here are for guidance only.
Figures are exclusive vat.
Items normally excluded from builders quotes and budgets below:
1) Kitchen, Bathroom, Bedroom Fittings Supply & Install
2) External works
3) Landscaping, drives, patios
4) Tiling
5) Under floor Heating
6) Boilers & Megaflo
7) Replacement of existing windows
8) Re-rendering, plastering and painting of existing surfaces
10) Feature walls, light pelmets, special bulkheads, false walls, secret pocket doors, floor finishes
10) External Lights, data cabling, intruder alarm, speakers, LED lights
11) Loose furniture, fabrics

3D View

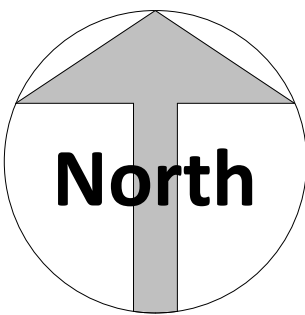

Amendments :			
	Rev.	Date	Description
	A	13/10/2021	Revised to suit planner comments
Project :			
H.Chima			
3 Farmcroft, Gravesend, Kent,			
DA11 7LT			
Title :			
3D View			
Bluelime Retail Ltd / Bluelime Home Design LLP. Design, Project Management, Build			
Thames Innovation Center, Veridion Way, Veridion Park, Erith, Kent DA18 4AL		Tel: 01322 521026	
3 Farmcroft			
Drawn by :	Scale :	@ A1	Date :
AE			07/09/21
Drawing number :	Rev :		
BL/DRG/16/06/21/ 03-3	A		
Do not scale from this drawing. Dimensions to be checked on site.			