


FRONT GARDENS

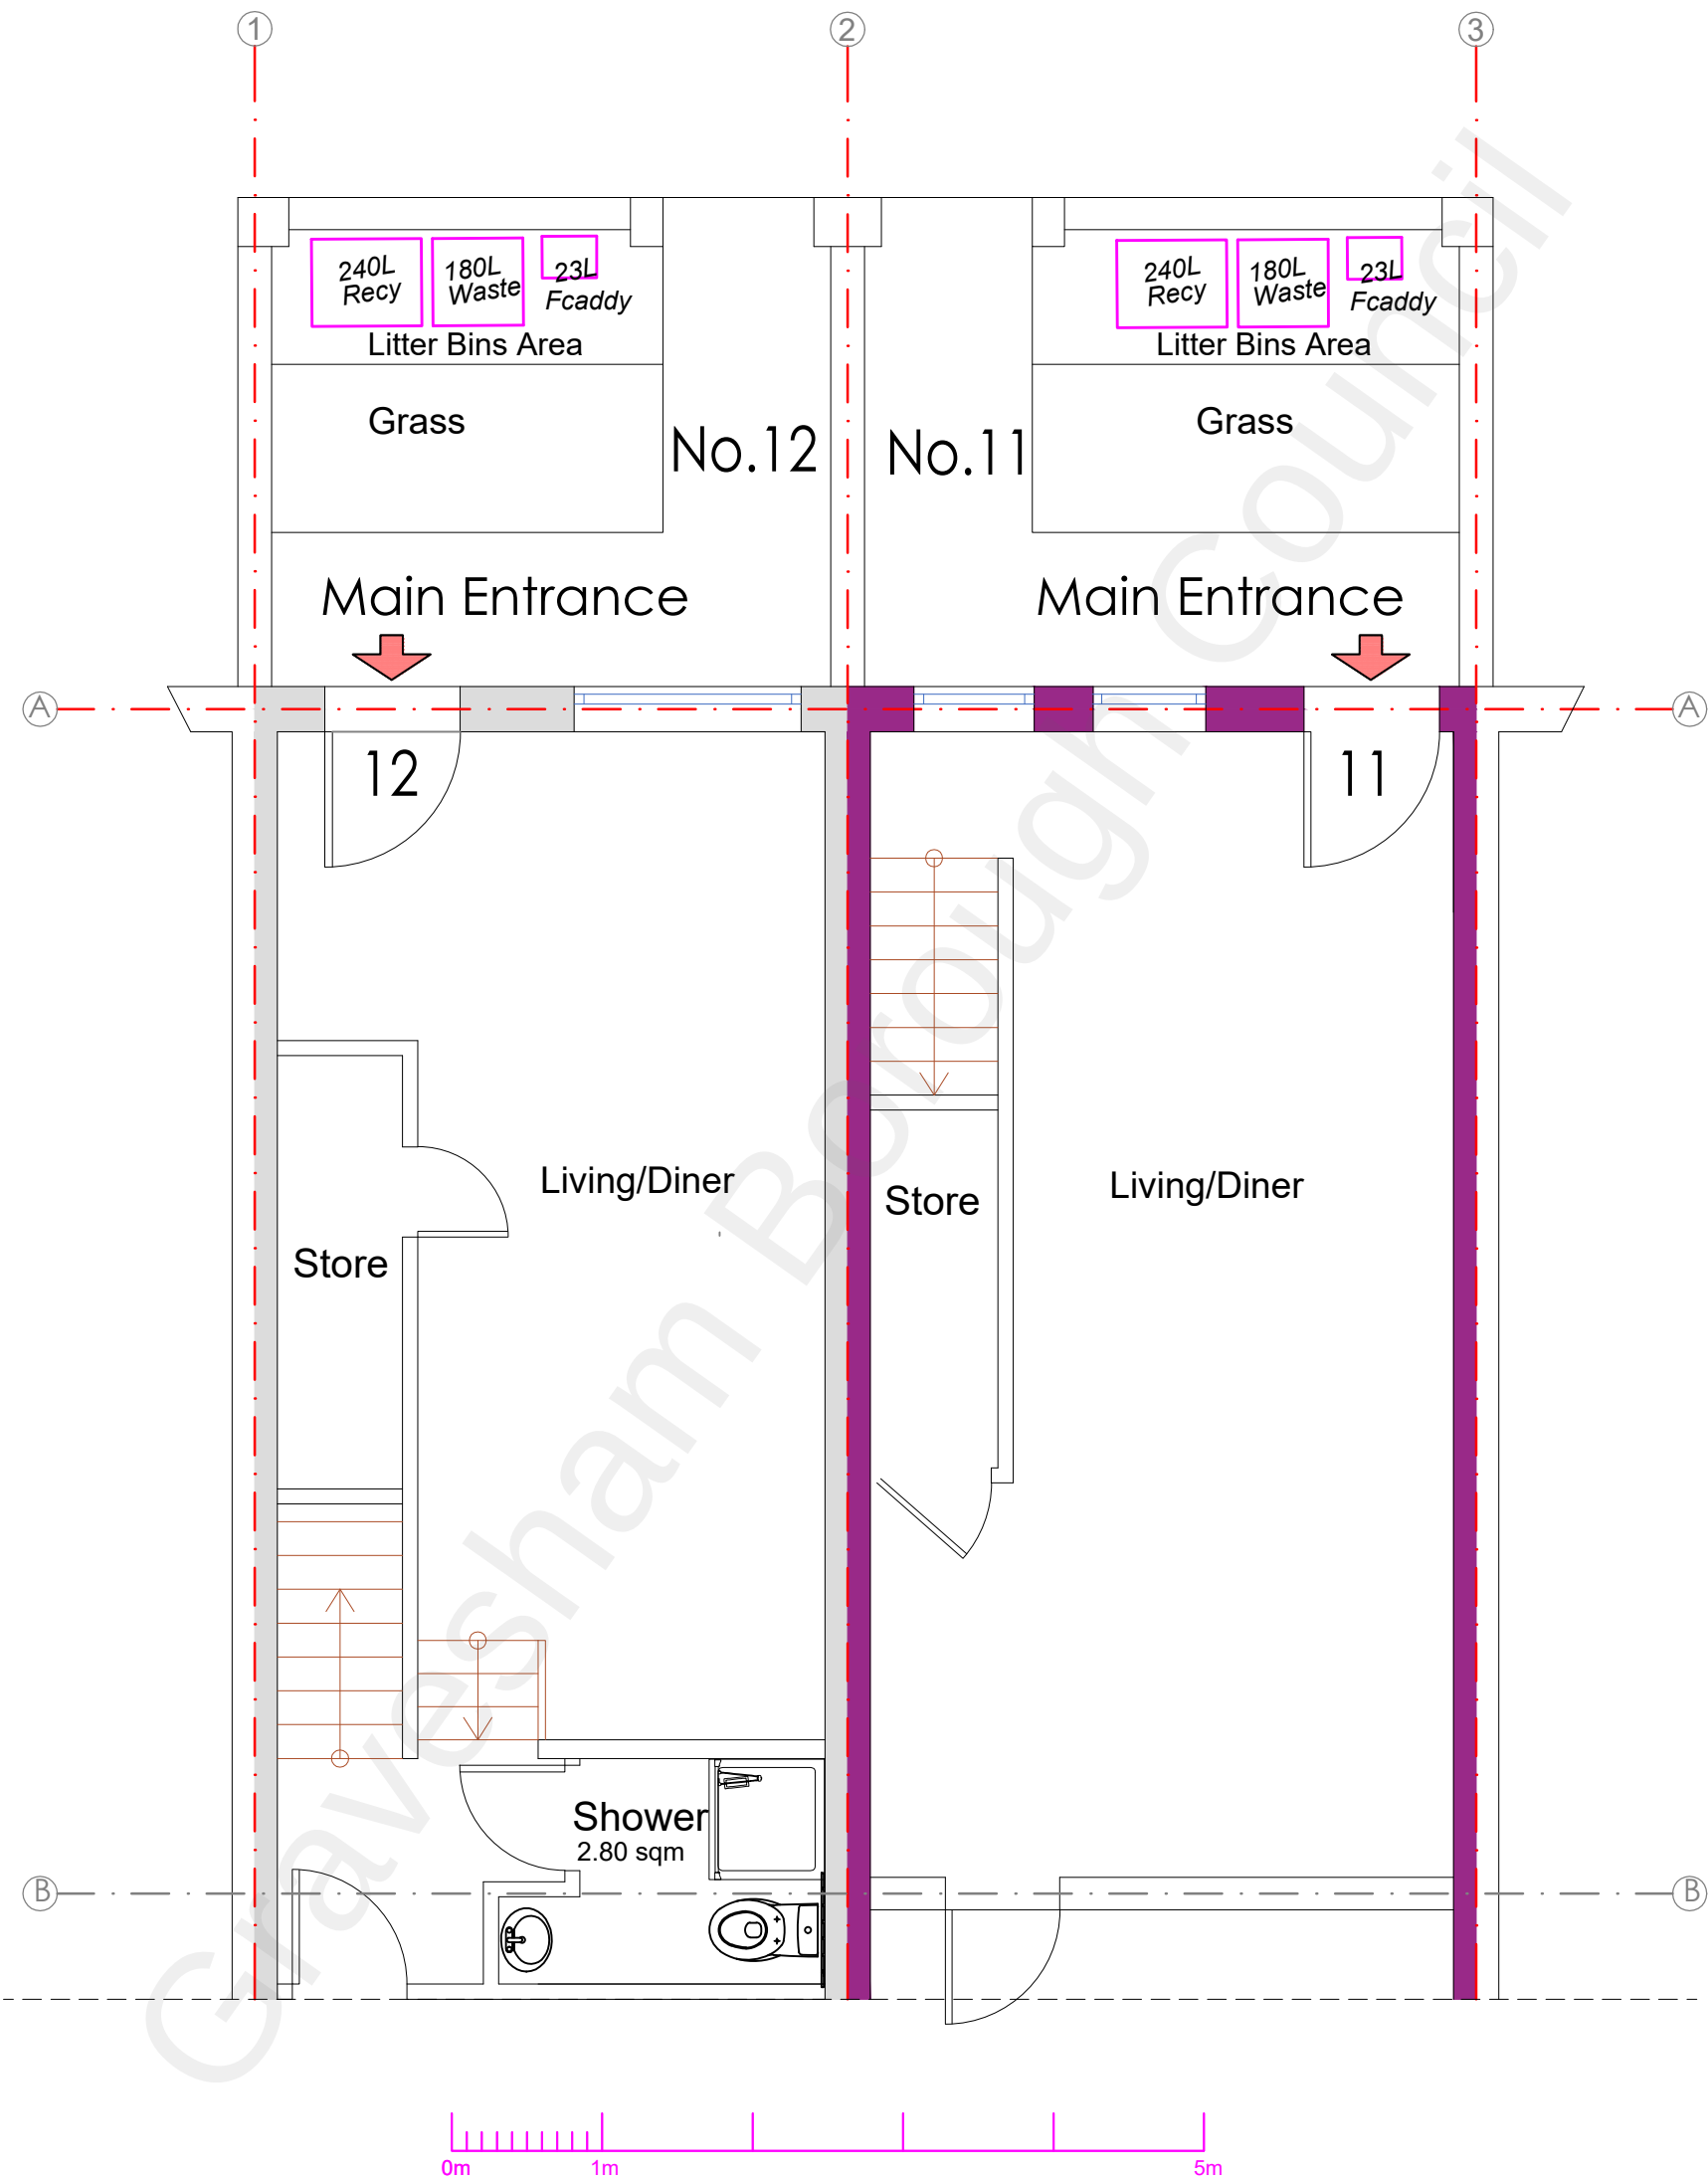

DWG. TITLE:		Existing Front Gardens		PROJECT:		CLIENT		SITE:		GLOBPROJECT LIMITED Chartered Architects Yeoman House, 7th Floor 63 Croydon Road London SE20 7TS M 07961761712 E gprojectltd@gmail.com	
JOB No.		GPR-112/2021									
DWG. No.		112/06/FG		Retrospective planning application for retention of Nos.11&12 as 2X3 bed, self-contained residential units including internal modifications		Mr Jagdev Singh Malkotia		11-12 East Milton Rd Gravesend Kent DA12 2JL			
REVISION:		-									